




West Front Elevation

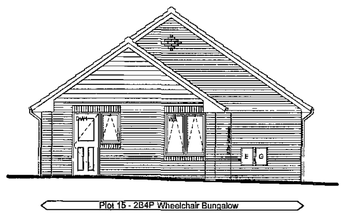


North Elevation

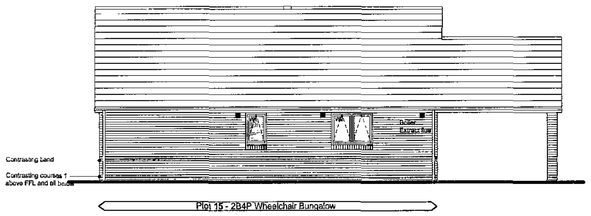


East Rear Elevation

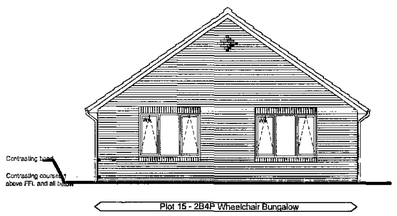


South Elevation

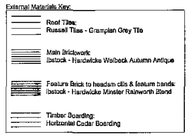

Elevations (Scale 1:100)

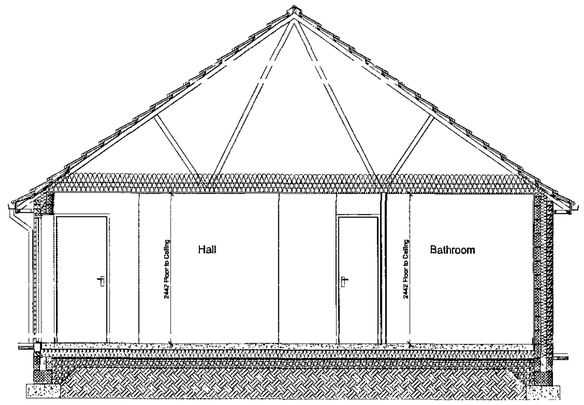

Section A - A (scale 1:50)

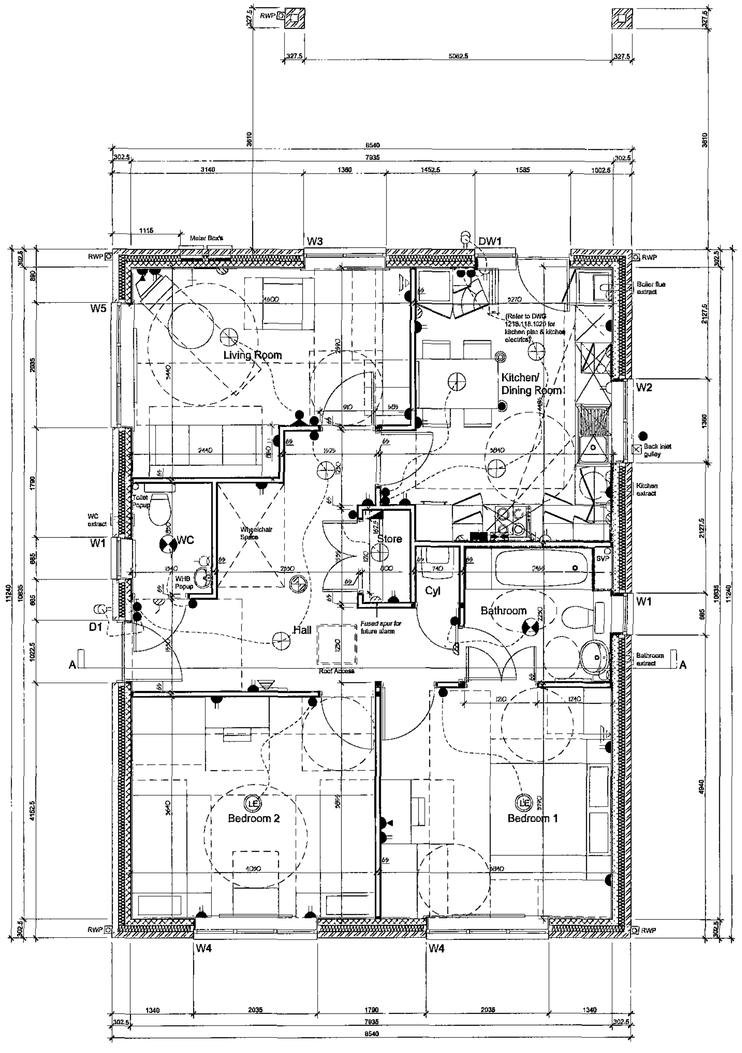

Ground Floor Plan (scale 1:50)

KEY

- TELEPHONE/DATA POINT
- LOW LEVEL SOCKET OUTLET
- TWIN LOW LEVEL SOCKET OUTLET
- ABOVE WORKTOP SOCKET OUTLET
- ABOVE WORKTOP SOCKET OUTLET
- TV AERIAL SOCKET
- COOKER CONTROL PANEL WITH SOCKET
- *SWITCHED FUSED SPUR*
- SWITCHED FUSED SPUR ABOVE DOOR FOR EXTRACTOR FAN
- WALL SWITCH
- PULL SWITCH
- SHAVER SOCKET
- CEILING ROSE LIGHT POINT
- CEILING ROSE POINT FITTED WITH ENERGY EFFICIENT LIGHT FITTINGS THAT ONLY ACCEPT LAMPS HAVING A LUMINOUS EFFICACY OF GREATER THAN 40 LUMENS PER CIRCUIT WATT.
- BATTEN HOLDER POINT FITTED WITH ENERGY EFFICIENT LIGHT FITTINGS THAT ONLY ACCEPT LAMPS HAVING A LUMINOUS EFFICACY OF GREATER THAN 40 LUMENS PER CIRCUIT WATT.
- WALL MOUNTED LIGHT POINT
- BULK HEAD LIGHT POINT
- IPX4 RATED LIGHT DRUM FITTING
- SMOKE DETECTOR ALARM POSITION WITH MAINS POWER SUPPLY & BATTERY BACKUP. SYSTEM TO BE INTER LINKED & INSTALLED IN ACCORDANCE WITH BS 5446.
- CARBON MONOXIDE DETECTOR
- HEAT DETECTOR
- CONSUMER UNIT
- GAS POINT
- THERMOSTAT
- TIME CLOCK CONTROL
- WALL MOUNTED BALANCED FLUE BOILER TO BE GAS FIRED. FOR SIZE & TYPE REFER TO HEATING ENGINEERS DESIGN
- CYLINDER & DRAIN BACK UNIT. FOR SIZE & TYPE REFER TO *HEATING ENGINEERS DESIGN*
- WALL MOUNTED EXTRACT FAN POSITION WITH SWITCHED CONTROL IPX4 RATED AND RCD PROTECTED
- RADIATOR POSITION (*size & position TBC*)
- CEILING MOUNTED EXTRACT FAN DUCTED TO OUTSIDE AIR. IPX4 RATED AND RCD PROTECTED
- EXTENT OF TILES
- EXTERNAL TAP (CUSTOMER EXTRA)
- FRIDGE/FREEZER CONTROL SWITCH AT WORKTOP LEVEL

© WSM Architects

The general contractor is responsible for the verification all dimensions on site and the architect is to be informed of any discrepancy.

The status of information contained in a computer copy of this drawing shall be limited to that conveyed by the paper copy.

Revisions:

Rev A - 16.10.2009 RJ
Fused spur for boiler relocated. Timber panels removed to north and south elevations.

Bradford
30 OCT 2009
Corporate Mail Room

Chevin Housing Group

drawing status
approval
construction
preliminary
record
information
comment
tender

Scale 1:50&1:100 @ a1
Date July 2009
Drawn RJ
Dwg No 1218/118/1010A

Plot 15

Gilbert Grove, Kendray
Infill Site 8

Acanthus WSM Architects
Woodhall, Woodhall Lane, Leeds LS28 5NY. TEL. 0113 239 3414. FAX 0113 256 9688. E-Mail.. architects@acanthuswsm.com