


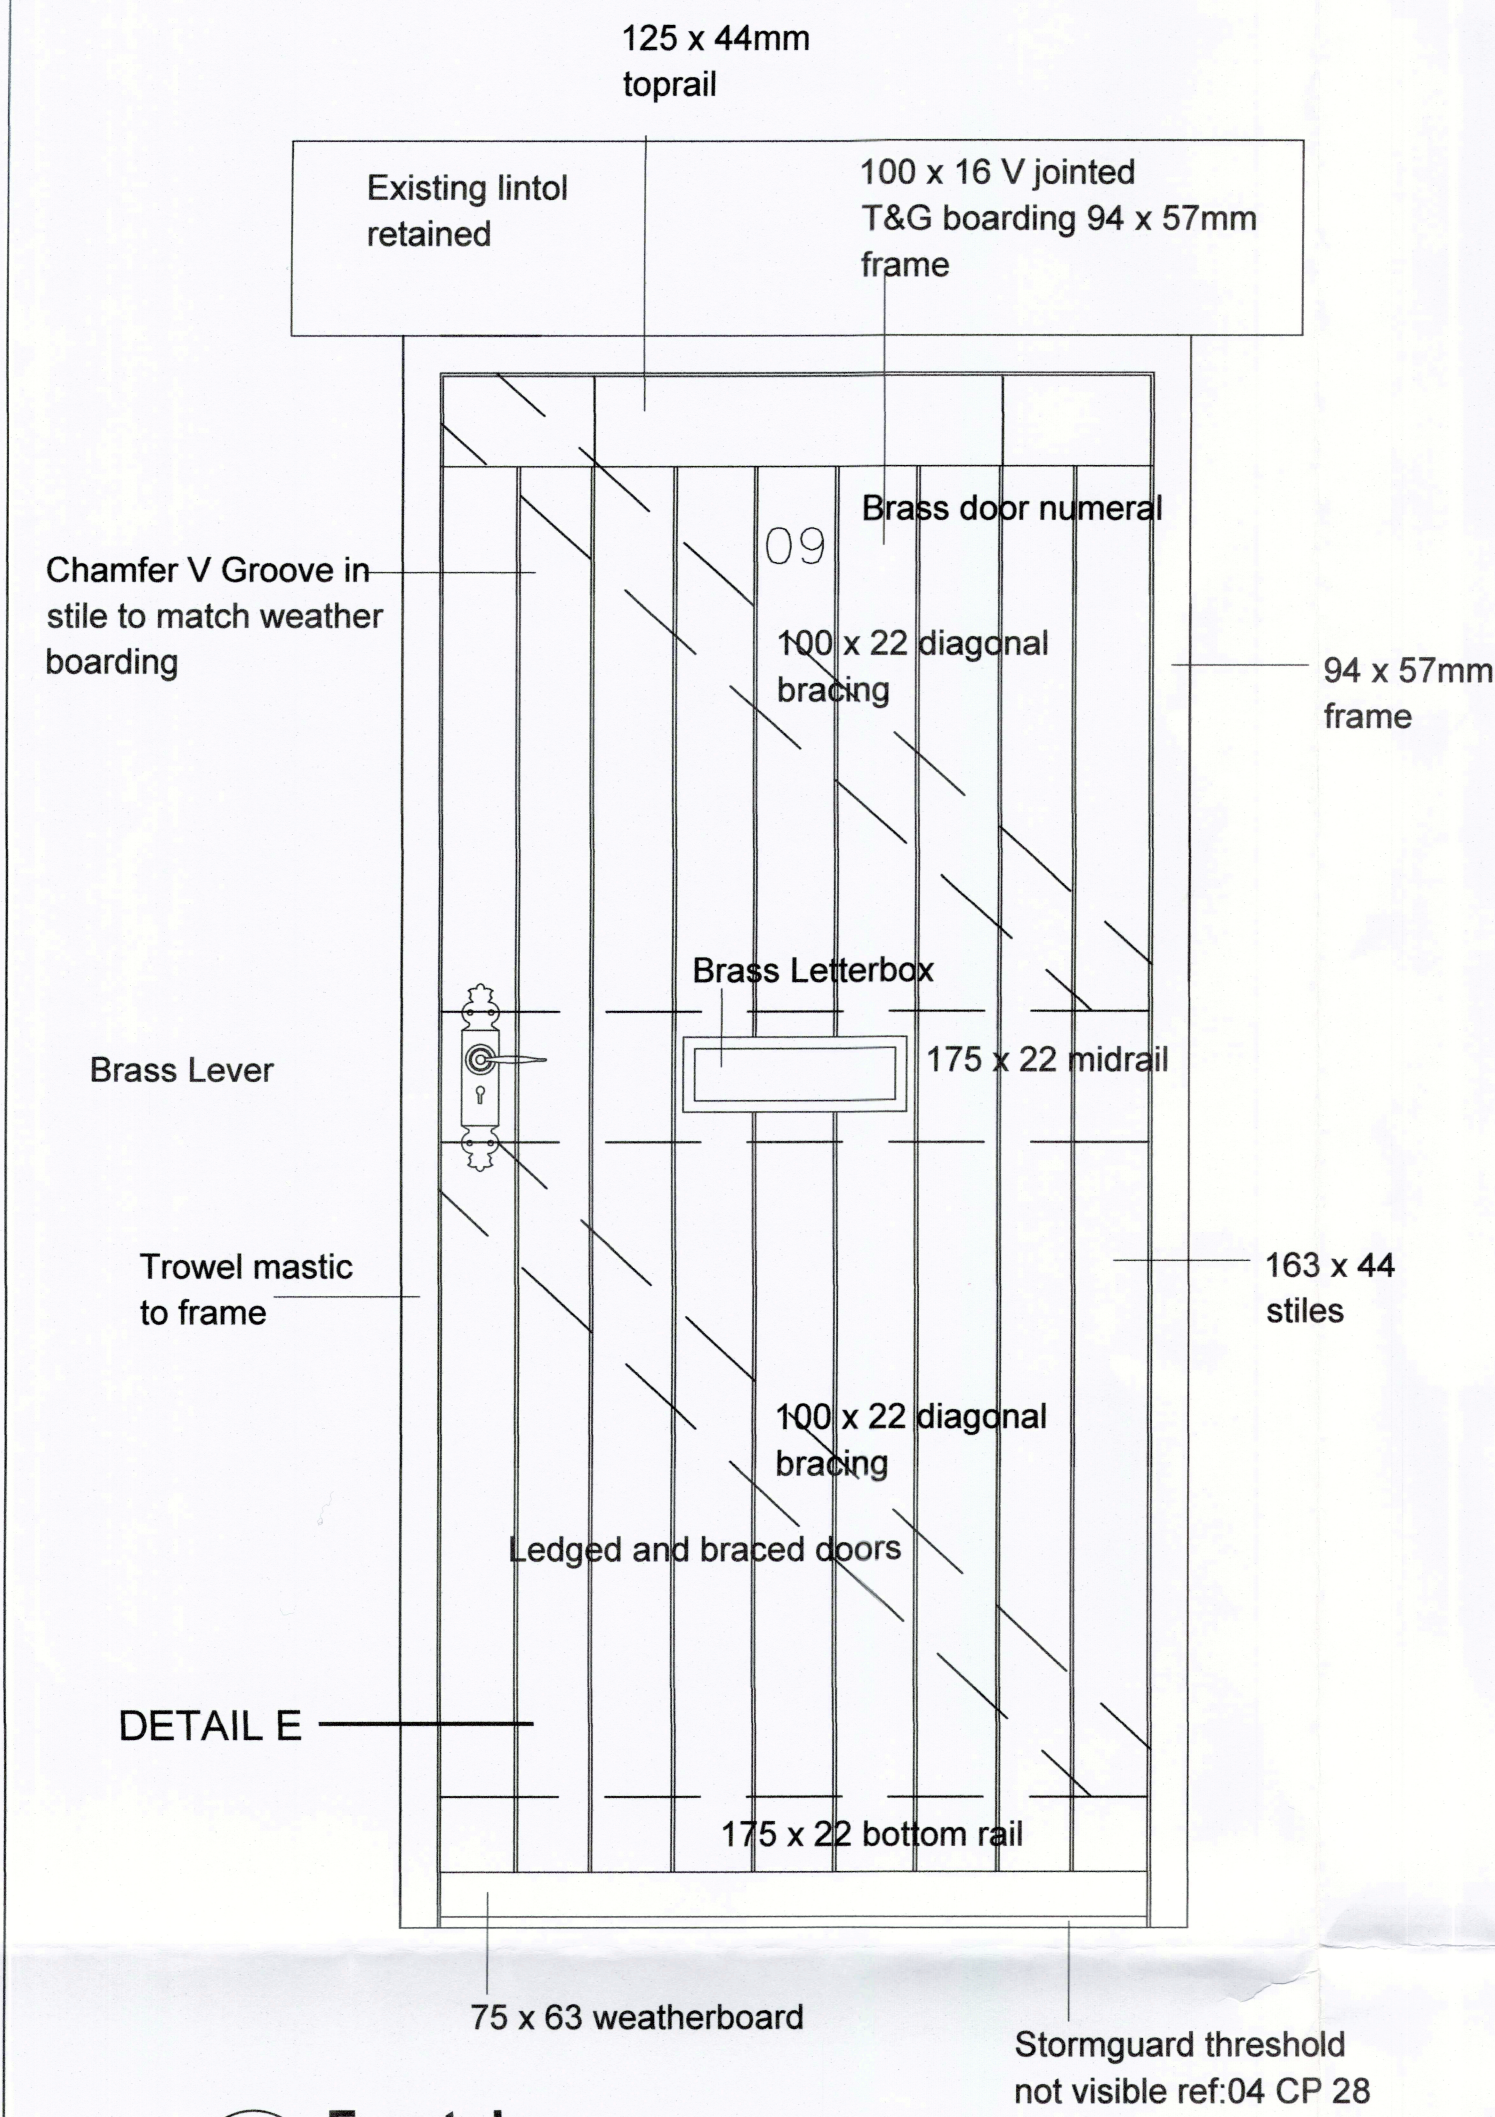

01 Front door
1:10


CONSTRUCTION NOTES:
All timbers to be vac-vac treated primed; painted/ undercoat and 2 coats gloss antique white.

Ironmongery
One half pairs 102 x 76mm SAA steel butt hinges
76mm 5 lever mortice sashlock
Brass antique lever
Brass antique letterplate
Brass antique inner flap
Brass antique numeral
Jim Lawrence Ironmongery 01473 826685


Stormguard slimline wide 04 CP 218
Slimline wide Matt Gold Effect
Tel:01625 613311

NOTE
JOINER TO CHECK ALL STRUCTURAL OPENING SIZES AND VERIFY SETTING OUT DIMENSIONS ON SITE.

DETAILS SUBJECT TO PLANNING AND LISTED BUILDINGS APPROVAL

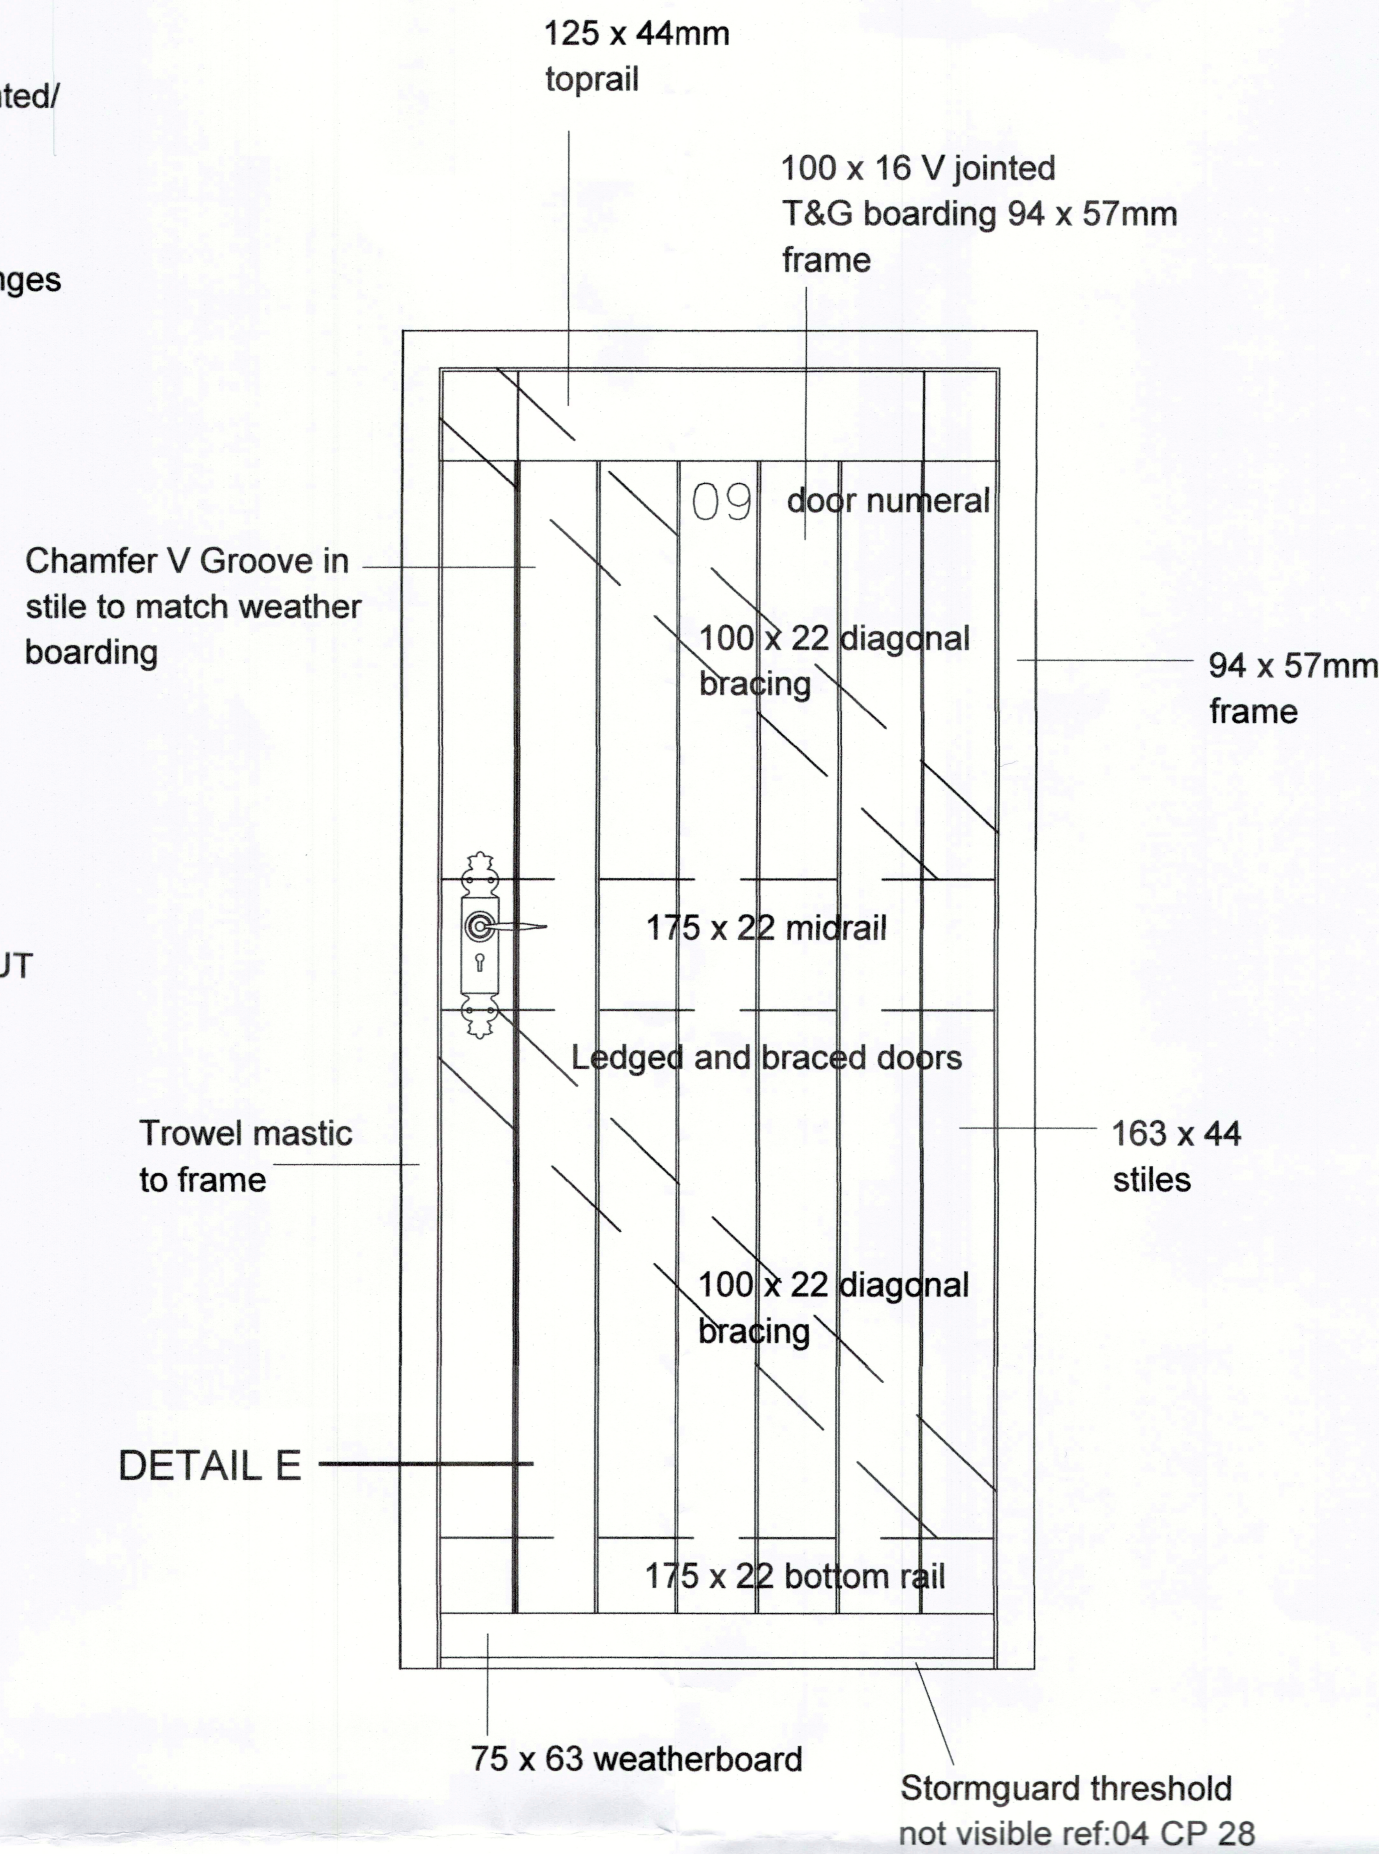

02 Rear door
1:10

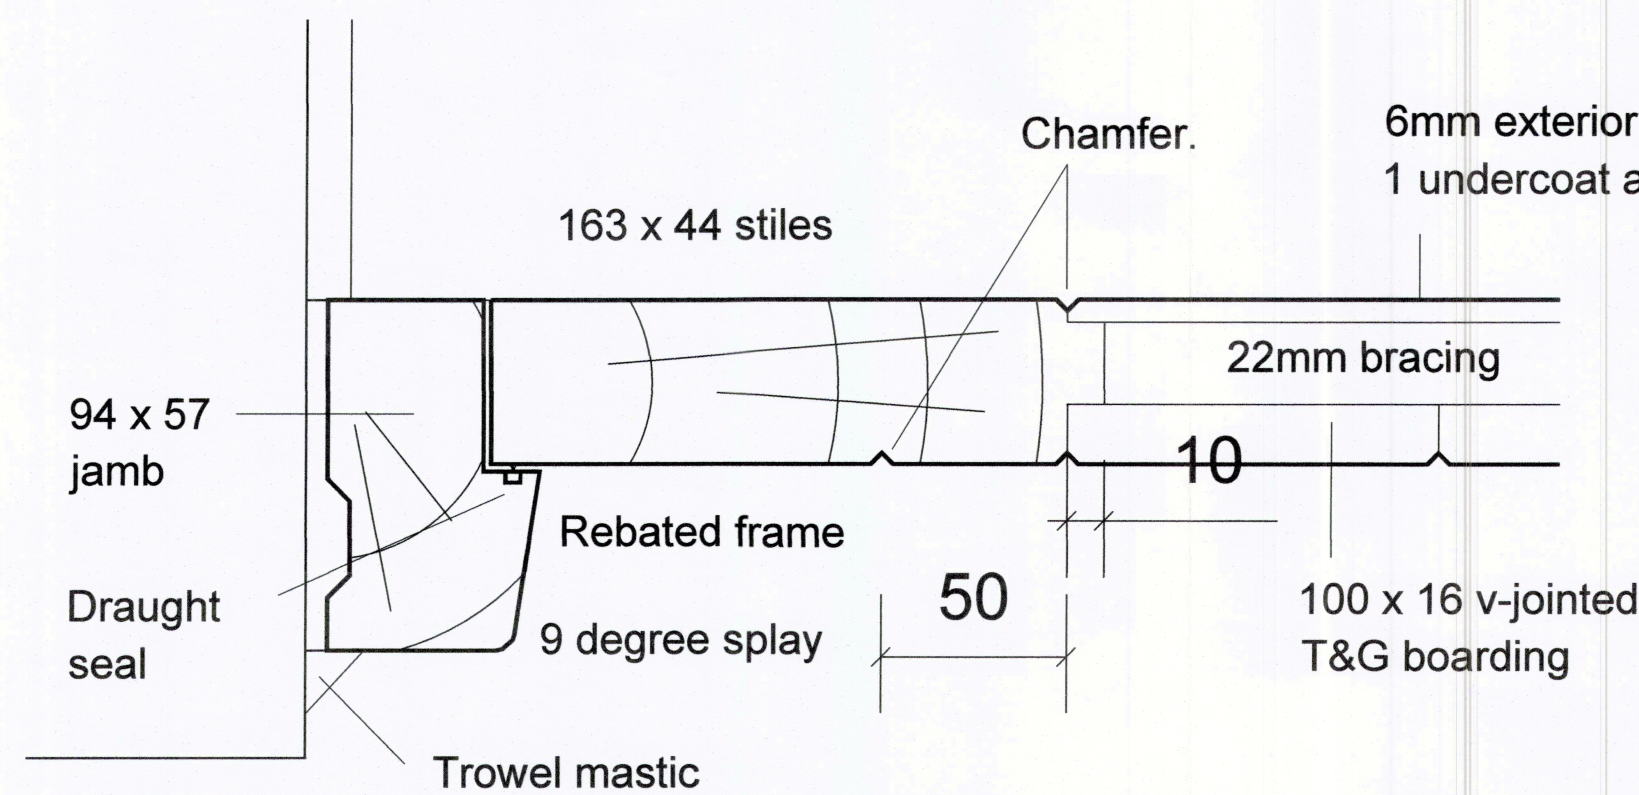

03 Door jamb detail
1:2



Notes:

Planning and listed buildings application							THIS DRAWING IS PRODUCED FOR USE IN THIS PROJECT ONLY AND MAY NOT BE USED FOR ANY OTHER PURPOSE. NPS PROPERTY CONSULTANTS LTD ACCEPT NO LIABILITY FOR THE USE OF THIS DRAWING OTHER THAN THE PURPOSE FOR WHICH IT WAS INTENDED IN CONNECTION WITH THIS PROJECT AS RECORDED IN THE PURPOSE FOR ISSUE' AND 'FILE STATUS CODE'.							RESPONSIBILITY IS NOT ACCEPTED FOR OTHERS SCALING DIRECTLY FROM THIS DRAWING. DO NOT SCALE FROM THIS DRAWING. USE WRITTEN DIMENSIONS ONLY.							CLIENT Berneslai Homes							PROJECT Listed Buildings Consent - Replacement doors and windows														SCALES 1:10 / 1:2							DISCIPLINE ARCHITECT							PROJECT NUMBER 18-1-1013	
P1							Phepp							29.6.17							SBL							29.6.17							LS							29.6.17							THIS DRAWING MAY NOT BE REPRODUCED IN ANY FORM WITHOUT PRIOR WRITTEN AGREEMENT OF NPS PROPERTY CONSULTANTS LTD.							1:10							0mm20							40							60							120mm							ORIGINAL SHEET SIZE A1							TITLE Front external door design and Specifications							NPS Barnsley Ltd Gateway Plaza, Sackville St, Barnsley, South Yorkshire, S70 2RD. Tel: 01226 774605, Email: barnsley@nps.co.uk web:www.nps.co.uk							STATUS CODE S4							PURPOSE OF ISSUE PLANNING APPROVAL							DRAWN BY Phepp	
REV							DRAWN							DATE							CHECKED							DATE							APPROVED							DATE							© CROWN COPYRIGHT AND DATABASE RIGHTS 2017 ORDNANCE SURVEY LICENCE NUMBER 100022264							1:2							0mm100							200							300							600mm	