


© 2020 Michael Hyde and Associates. All rights reserved. This drawing has been produced for Mr & Mrs Evans for Mystery Wood Barn and is not intended for use by any other person or any other purpose.

MHA Architects is a trading name of Michael Hyde and Associates, a limited company registered in England and Wales under company number 1178091 whose registered office is at 51 Barton Arcade, Deansgate, Manchester, M3 2BJ.

Do not scale from this drawing.
The contractor is to check all dimensions on site and report any discrepancies to MHA.
Contains Ordnance Survey data © Crown copyright 2020 OS 100022432

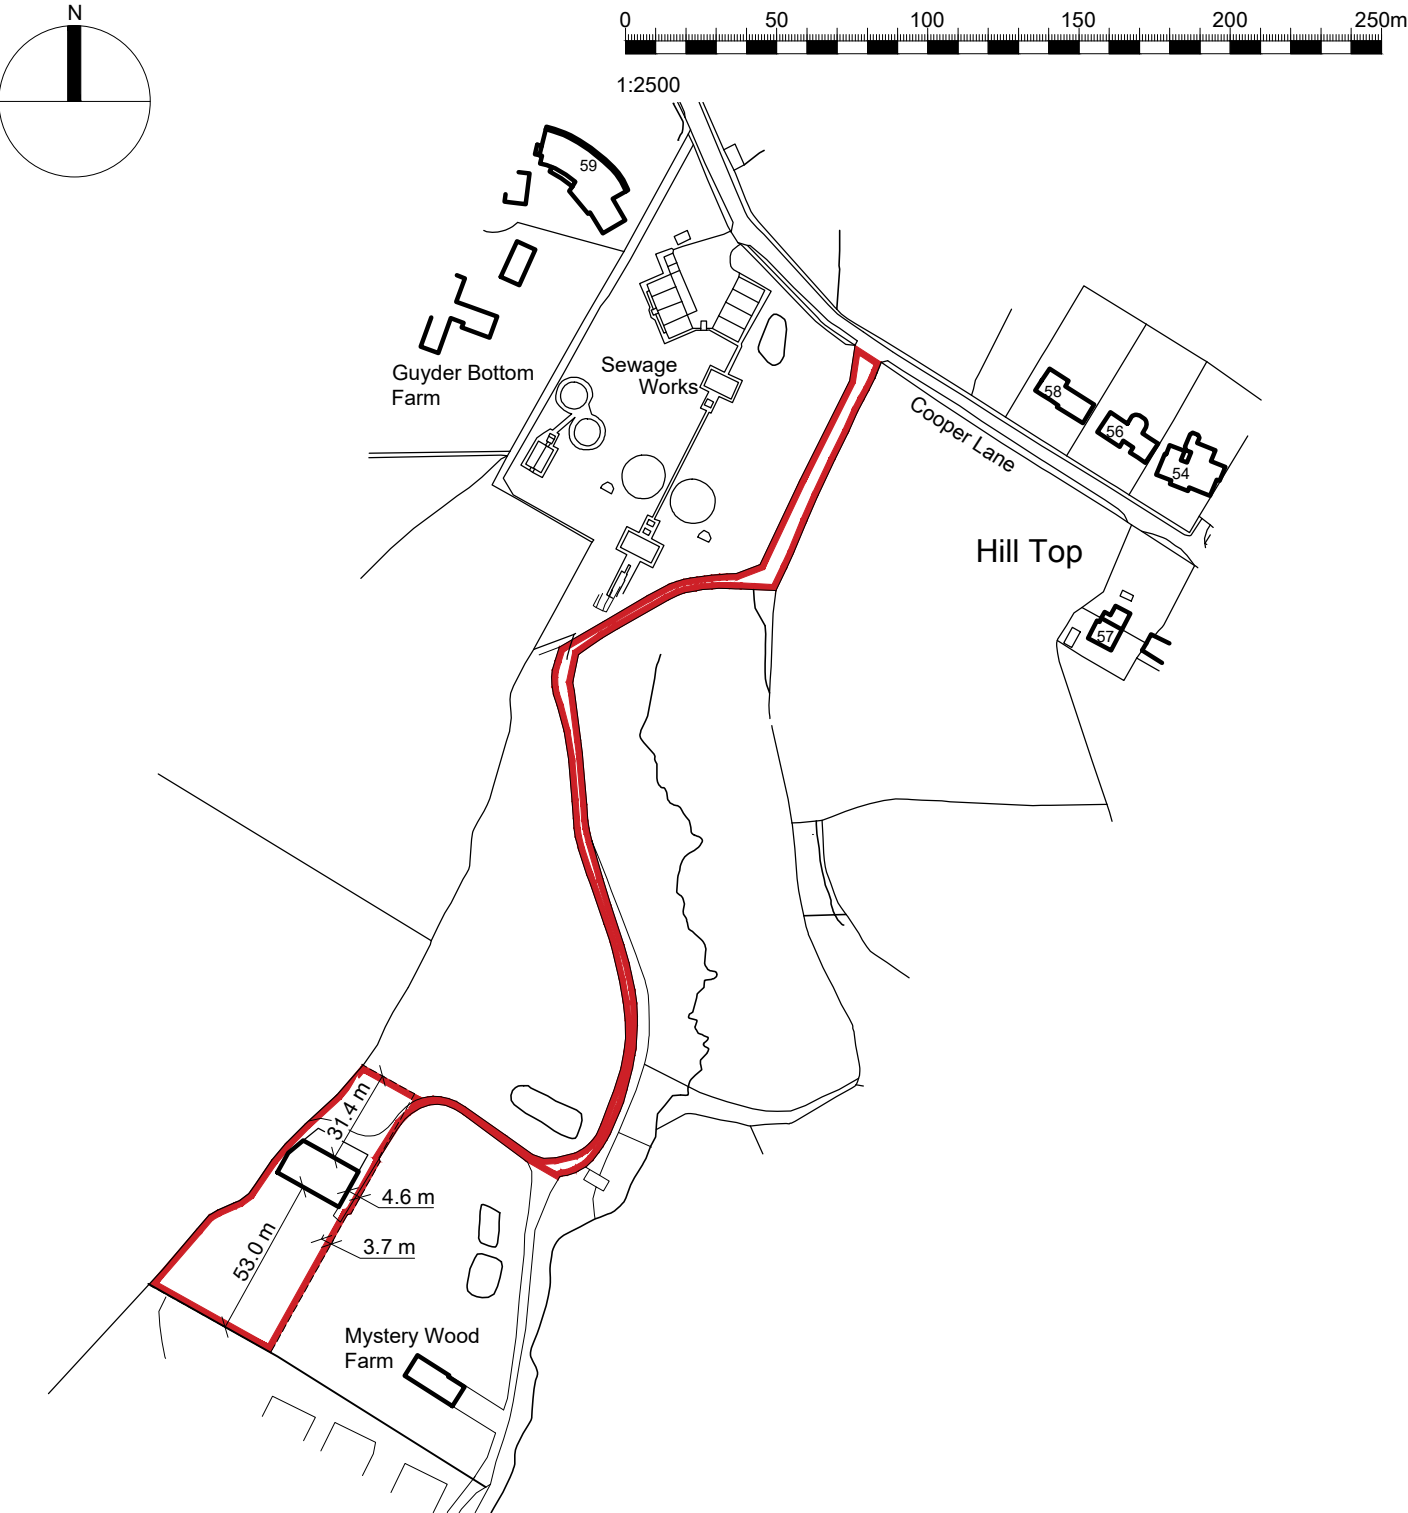

P1	2020-06-20	Initial issue	GW	CY
REV	DATE	DESCRIPTION	DRN	CHK

CLIENT	PROJECT TITLE
Mr & Mrs Evans	Mystery Wood Barn
	Hoylandswaine
TITLE	SUITABILITY
Location Plan	Suitable For Information



51 Barton Arcade
Deansgate
Manchester
M3 2BJ
t +44 (0)161 834 1018
f +44 (0)161 834 4798
e contact@mhaarchitects.com
w www.mhaarchitects.com

DRAWN / CHECKED	INITIAL ISSUE DATE	SCALE
GW / CY	Jun 2020	1:2500 @ A4
DRAWING ID		
Project	Originator	Volume
Level	Type	Role
Number	Status	Revision
3X1649 - MHA - FS - ZZ - DR - A - 01001 - S2 - P1		