


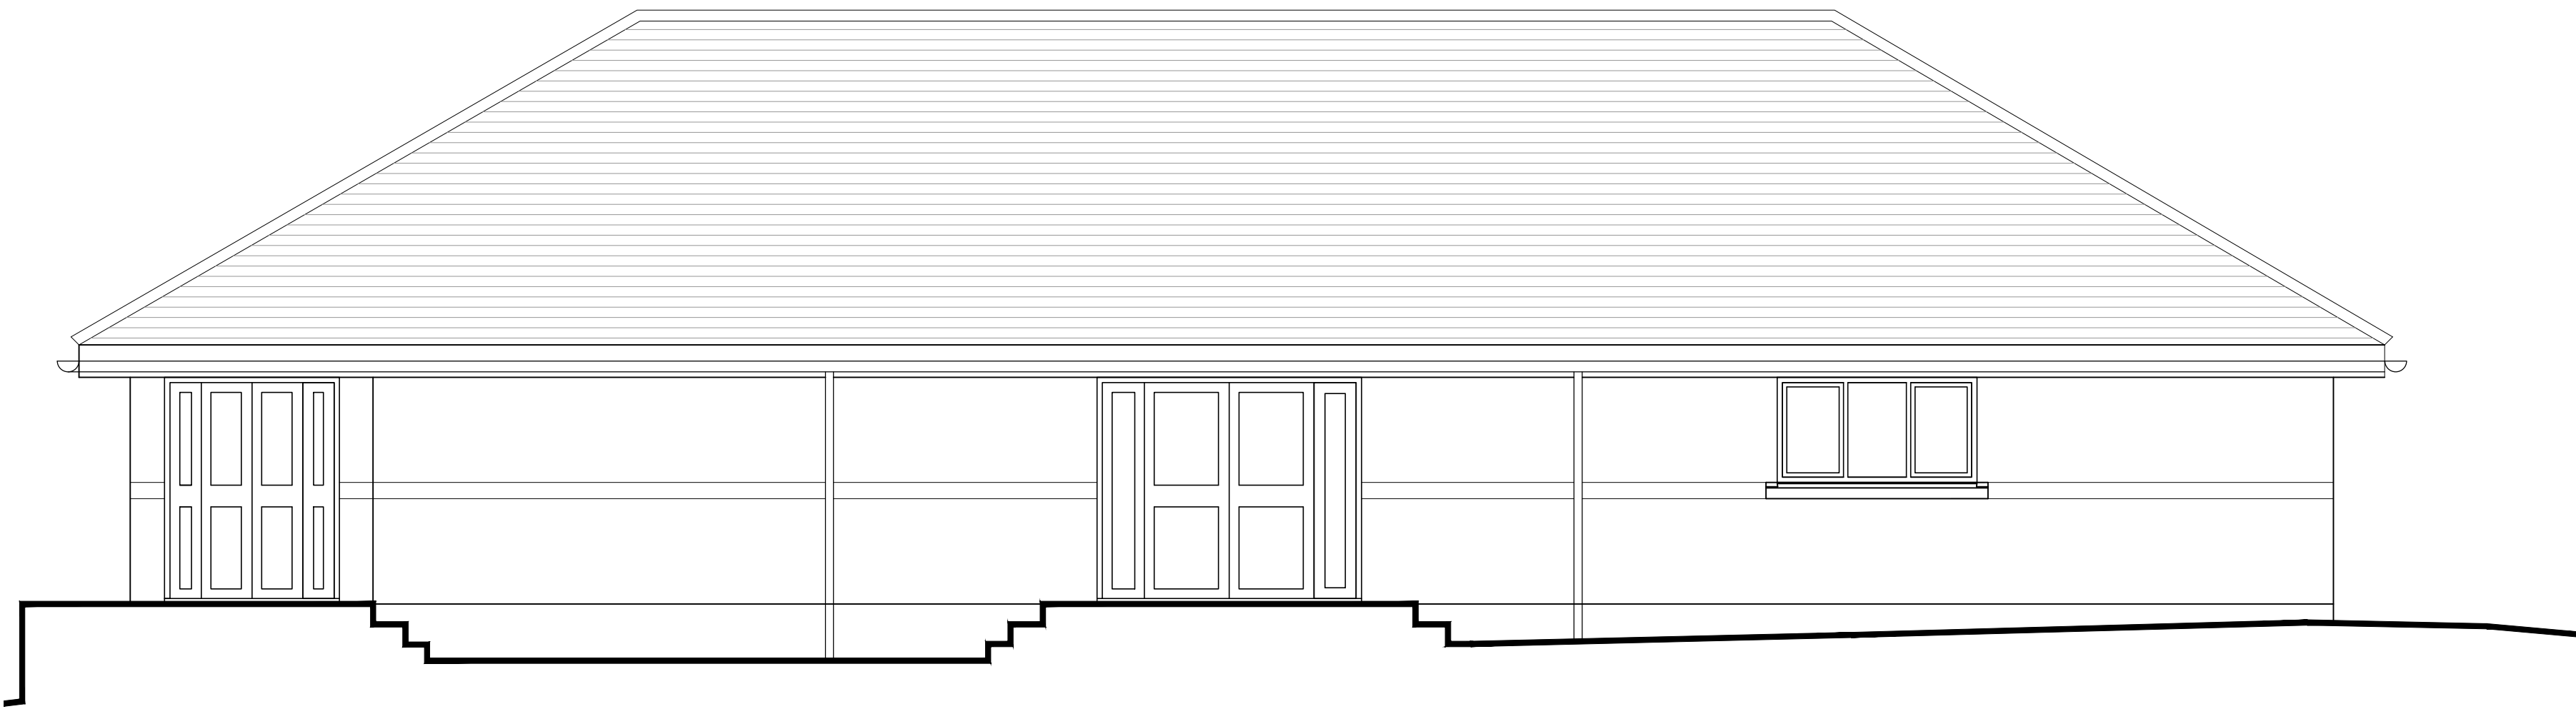

Elevation 1




Elevation 2



Elevation 3



Elevation 4

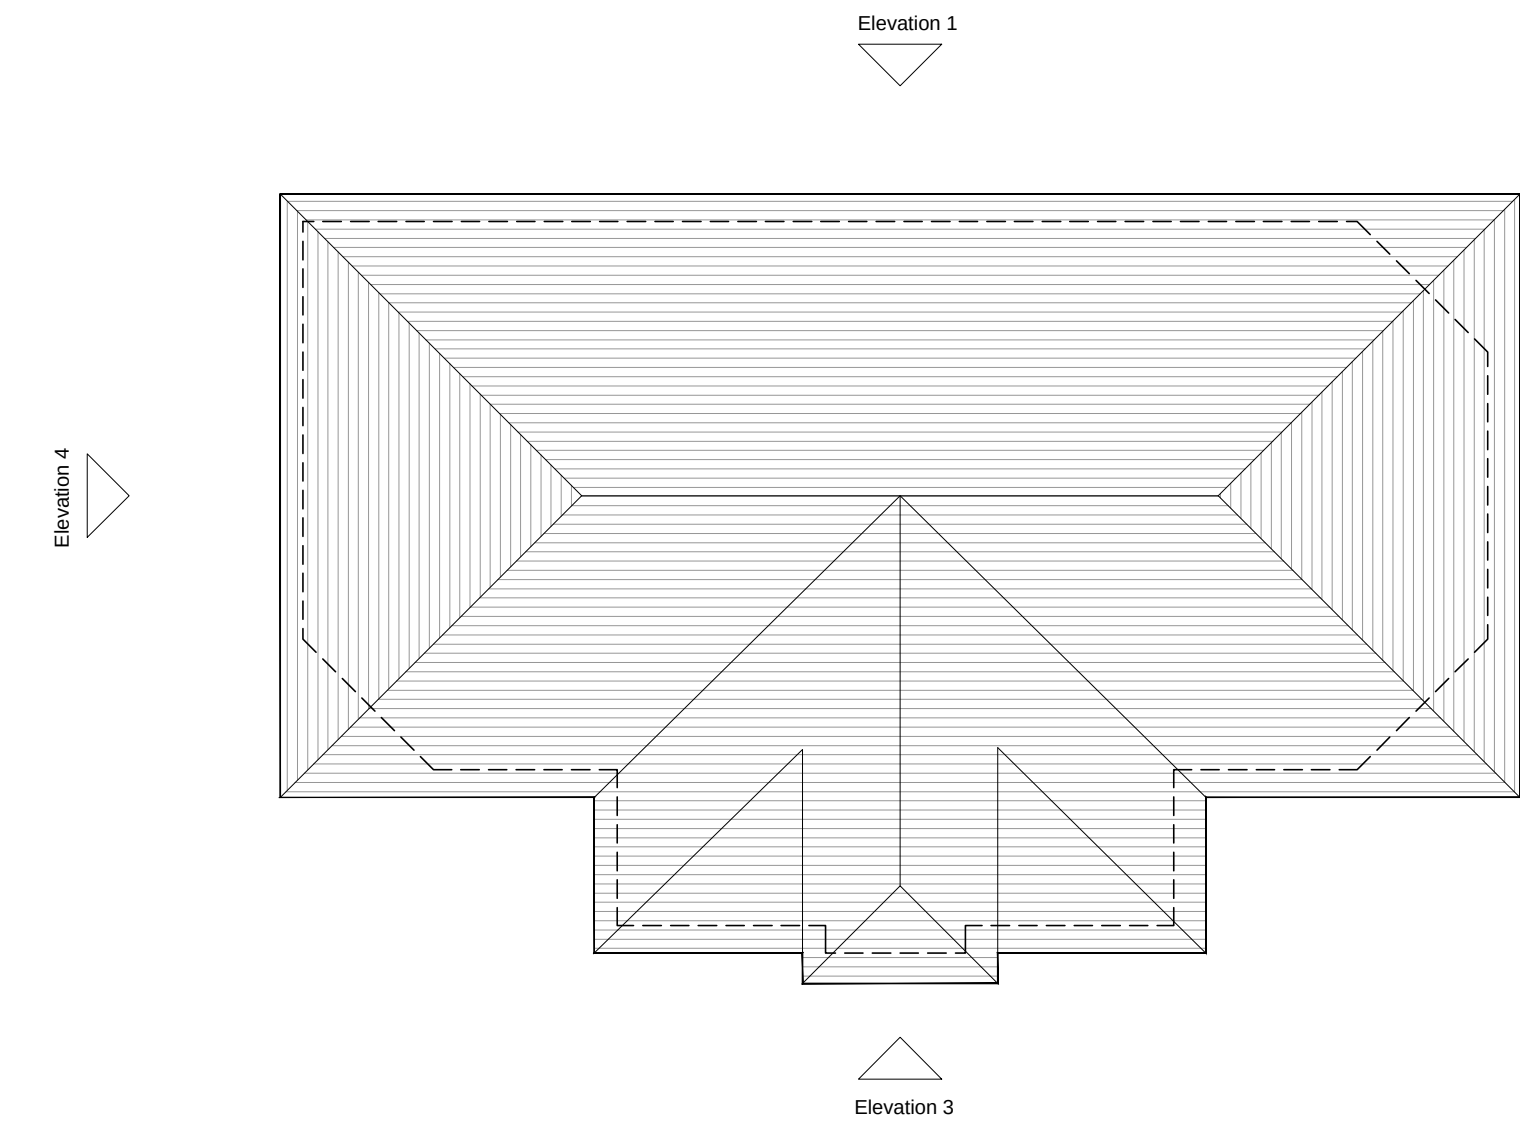

Existing Roof Key plan

Existing Building Materials

- Roof - Concrete tiles
- Fascia board - UPVC White
- Gutters/down pipes - Plastic circular
- Facing brick - Pale brick generally with contrasting brick band at cill level and blue brick plinth
- Windows - Timber with stone cills
- Doors - Timber (some glazed)

Issue Purpose: INFORMATION

P+HS Architects			
84 Albion Street Leeds LS1 6AG	The Old Station Station Road Stokesley TS9 7AB	Design Works William Street Gateshead NE10 0JP	
0113 2454332	01642 712684	0191 4692585	
www.pandhs.co.uk			
Client	Ken Yam	Issued From	Leeds
Project	Gatehouse Pharmacy Extension & Reconfiguration	Date	Aug 2017
Title	Existing Elevations	Scale	1:50 @ A1
		Drawn	JH Auth PB
Drawing Number	Revision		Do not scale from this drawing. Work to figural dimensions, and any discrepancy to be reported to the Architect. Refer to larger scale drawings where available. © P+HS Architects Limited
2867 - D - 20 - 001	-		~
Stage Identification: Design - D Construction - C			