


PROPOSED EAST
FACING ELEVATION

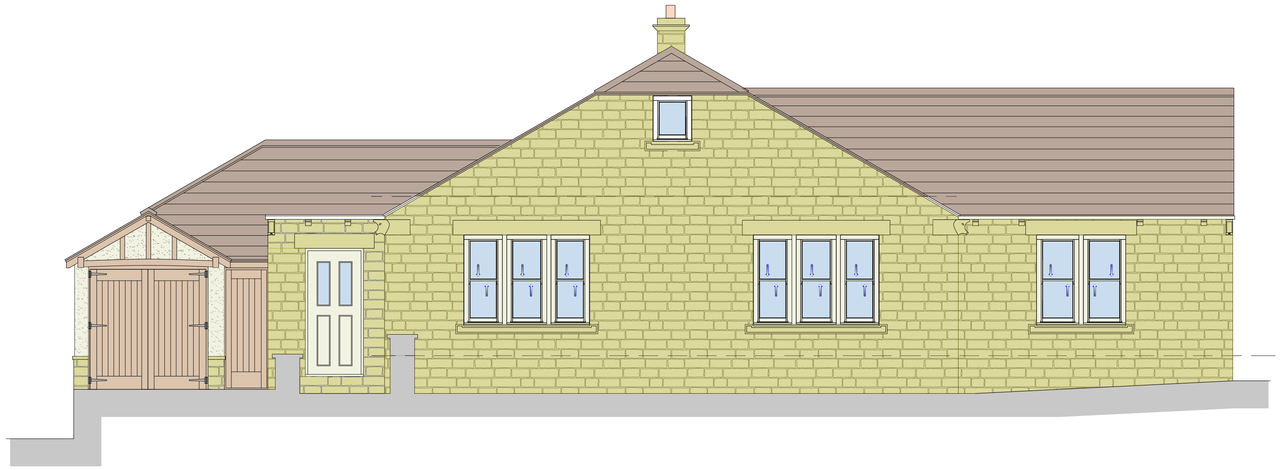

PROPOSED SOUTH
FACING ELEVATION



EXISTING WEST
FACING ELEVATION



PROPOSED NORTH
FACING ELEVATION

FOLLY LANE FARM
FOLLY LANE
THURLSTONE
Tel: 07979054070
JPS DESIGN

rev.	description	date	by

Mr & Mrs SPEIGHT
FOLLY LANE FARM
Thurlstone, Barnsley.

FOLLY LANE FARM, Thurlstone, Barnsley
PROPOSED GARAGE & DORMER BEDROOM
Job No: 23-03 June 2023

ELEVATIONS - AS PROPOSED
Dwg no: P3
Scale: 1:50 at A1