
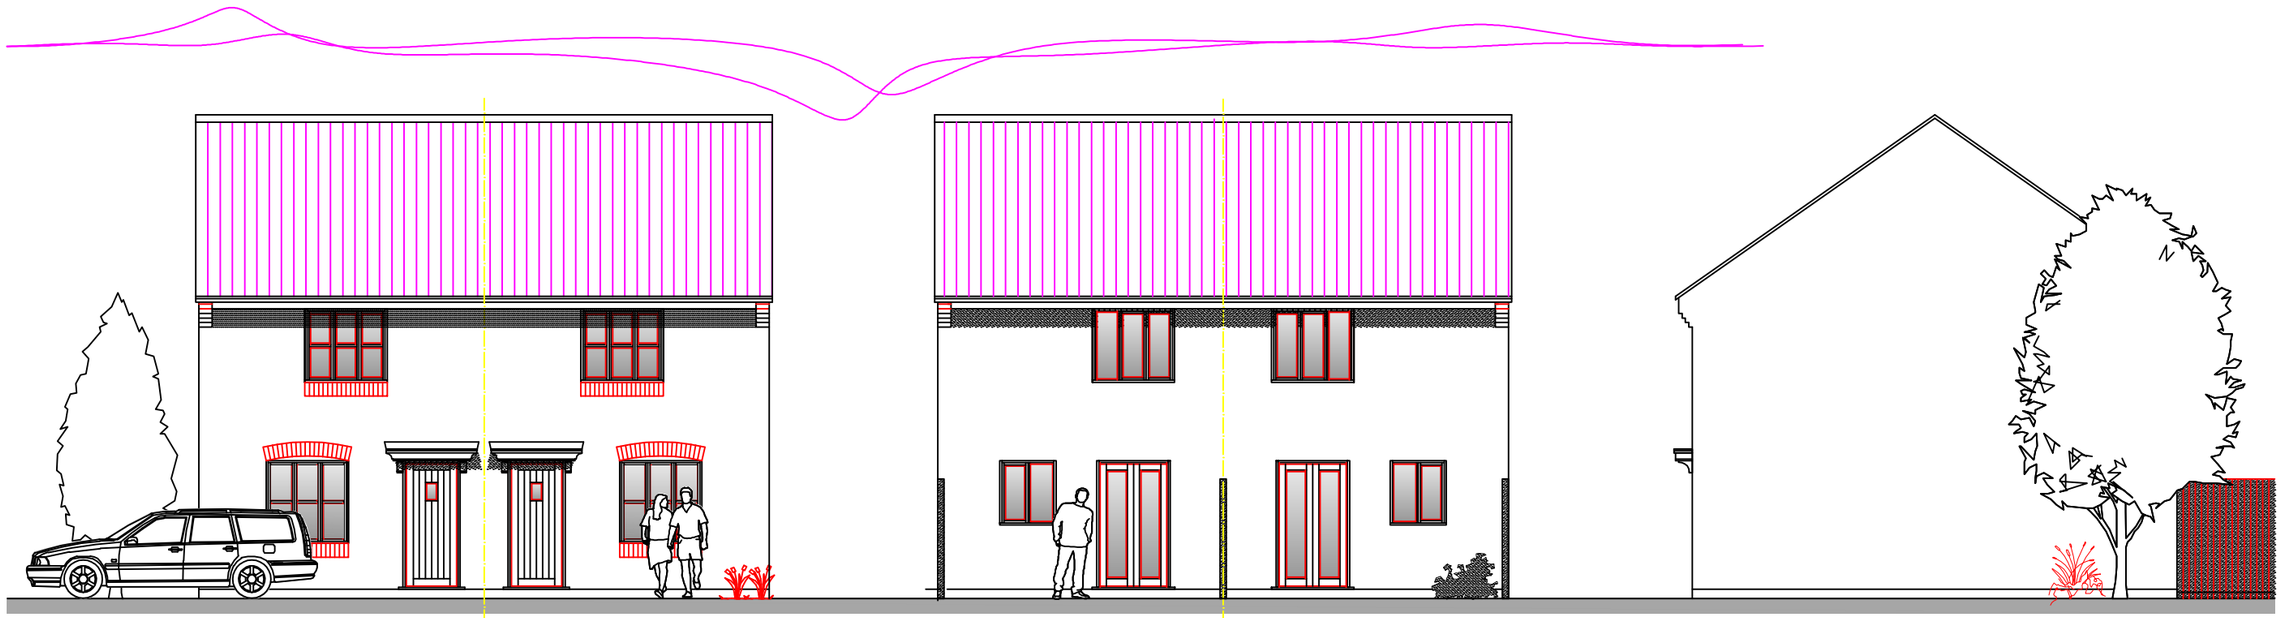


FRONT ELEVATION

REAR ELEVATION


SIDE ELEVATION

SCALE : 1/100

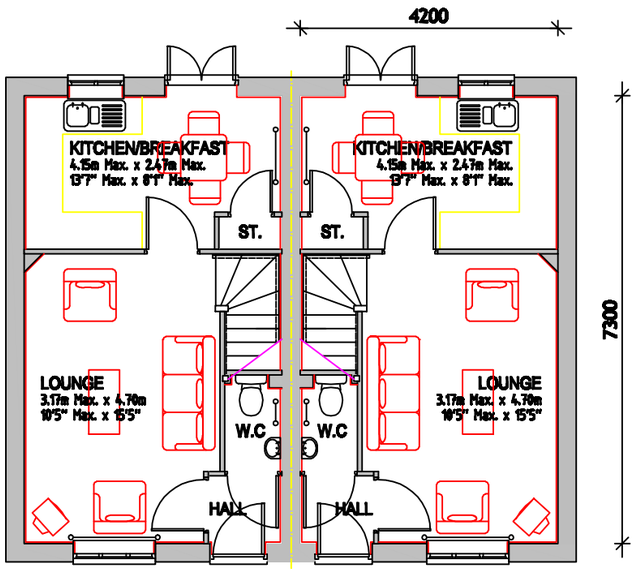


GROUND FLOOR

SCALE : 1/100

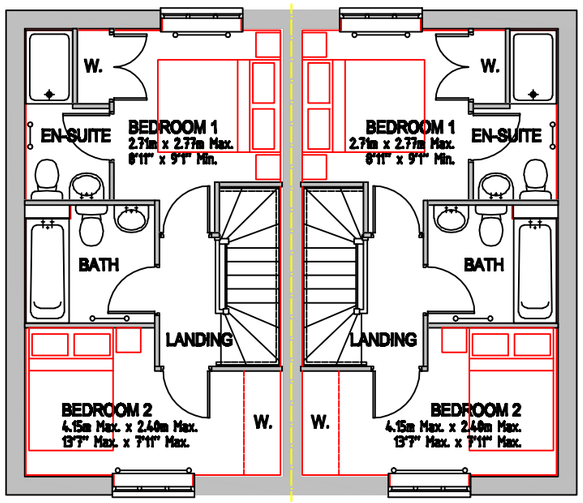

FIRST FLOOR

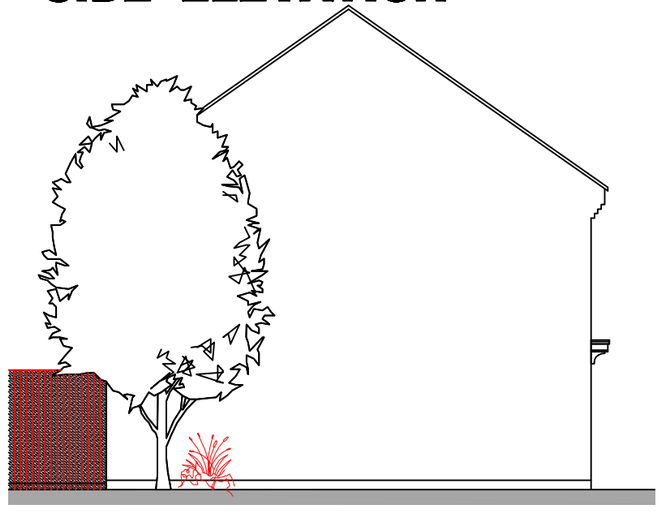

SIDE ELEVATION

Drg M89-2203

2 BED DWELLING 660ft²

PLANNING DRAWING

BLOOR HOMES®

Mayfield House Type - Barnsley, Canal Street Plot 51 and 64

Building for the Future

bloorhomes.com