Mapping sourced from Ordnance Survey

Location Map



GHS728AE

Key
Garage

Produced 24/08/2012 from the Ordnance Survey National Geographic Database and incorporating surveyed revision available at this date. © Crown Copyright 2012

Reproduction in whole or in part is prohibited without the prior permission of Ordnance Survey

Ordnance Survey and the OS Symbol are registered trademarks of Ordnance Survey, the national mapping agency of Great Britain.

The representation of a road, track or path is no evidence of a right of way.

The representation of features as lines is no evidence of a property boundary.

0 20 40

Scale 1:1250


Supplied By: **Barnsley Metropolitan**

Serial number: 001058852

Plot Centre Coordinates: 439073, 409955

PROPOSED DETACHED GARAGE TO 189 PONTEFRACT RD


CONCRETE TILED ROOF / BRICK WALLS (ENGINEERING TO MATCH) HOUSE

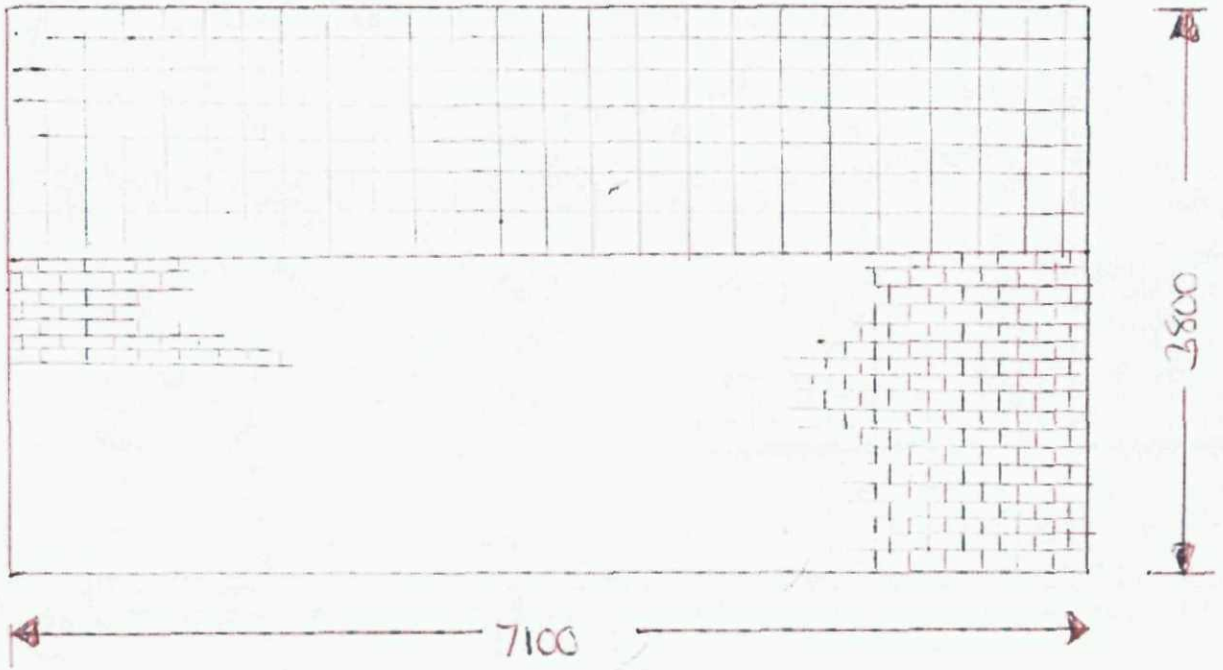


SIDE ELEVATION

DRAINAGE VIA SOAKAWAY

ROLLER SHUTTER DOOR TO FRONT

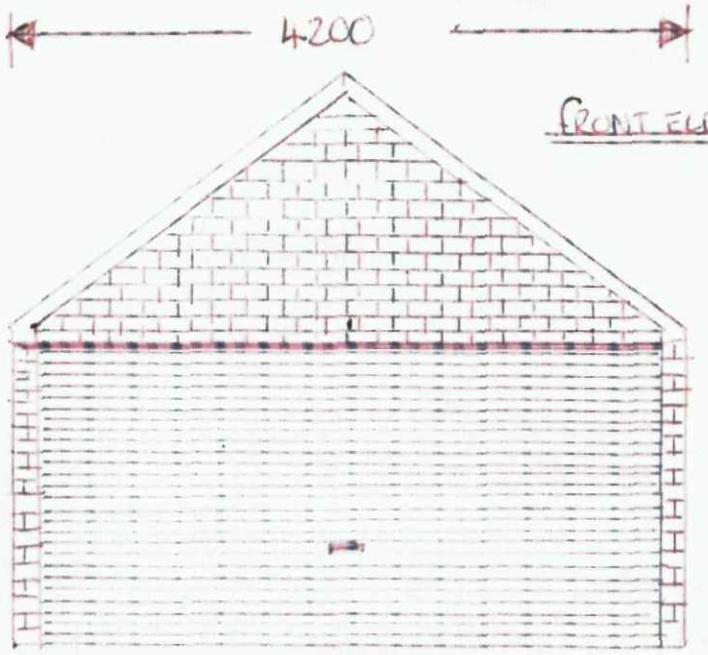


FRONT ELEVATION

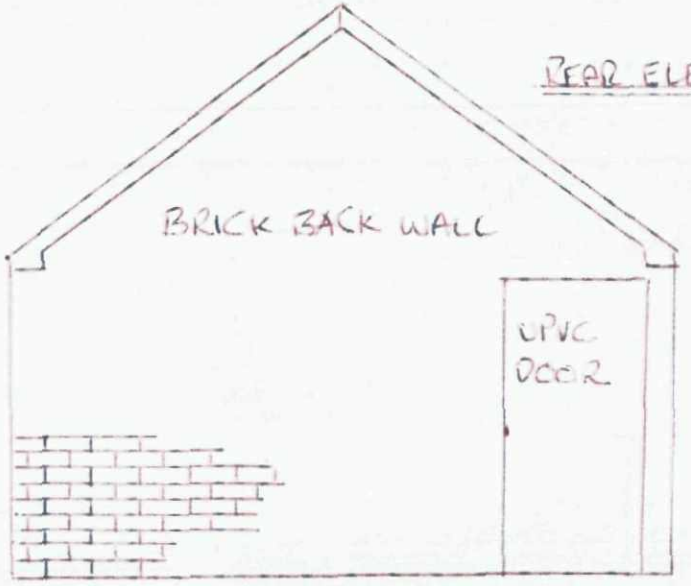

REAR ELEVATION

PROPOSED DETACHED GARAGE @ 189 PONTEFRACT RD

SCALE 1:100.

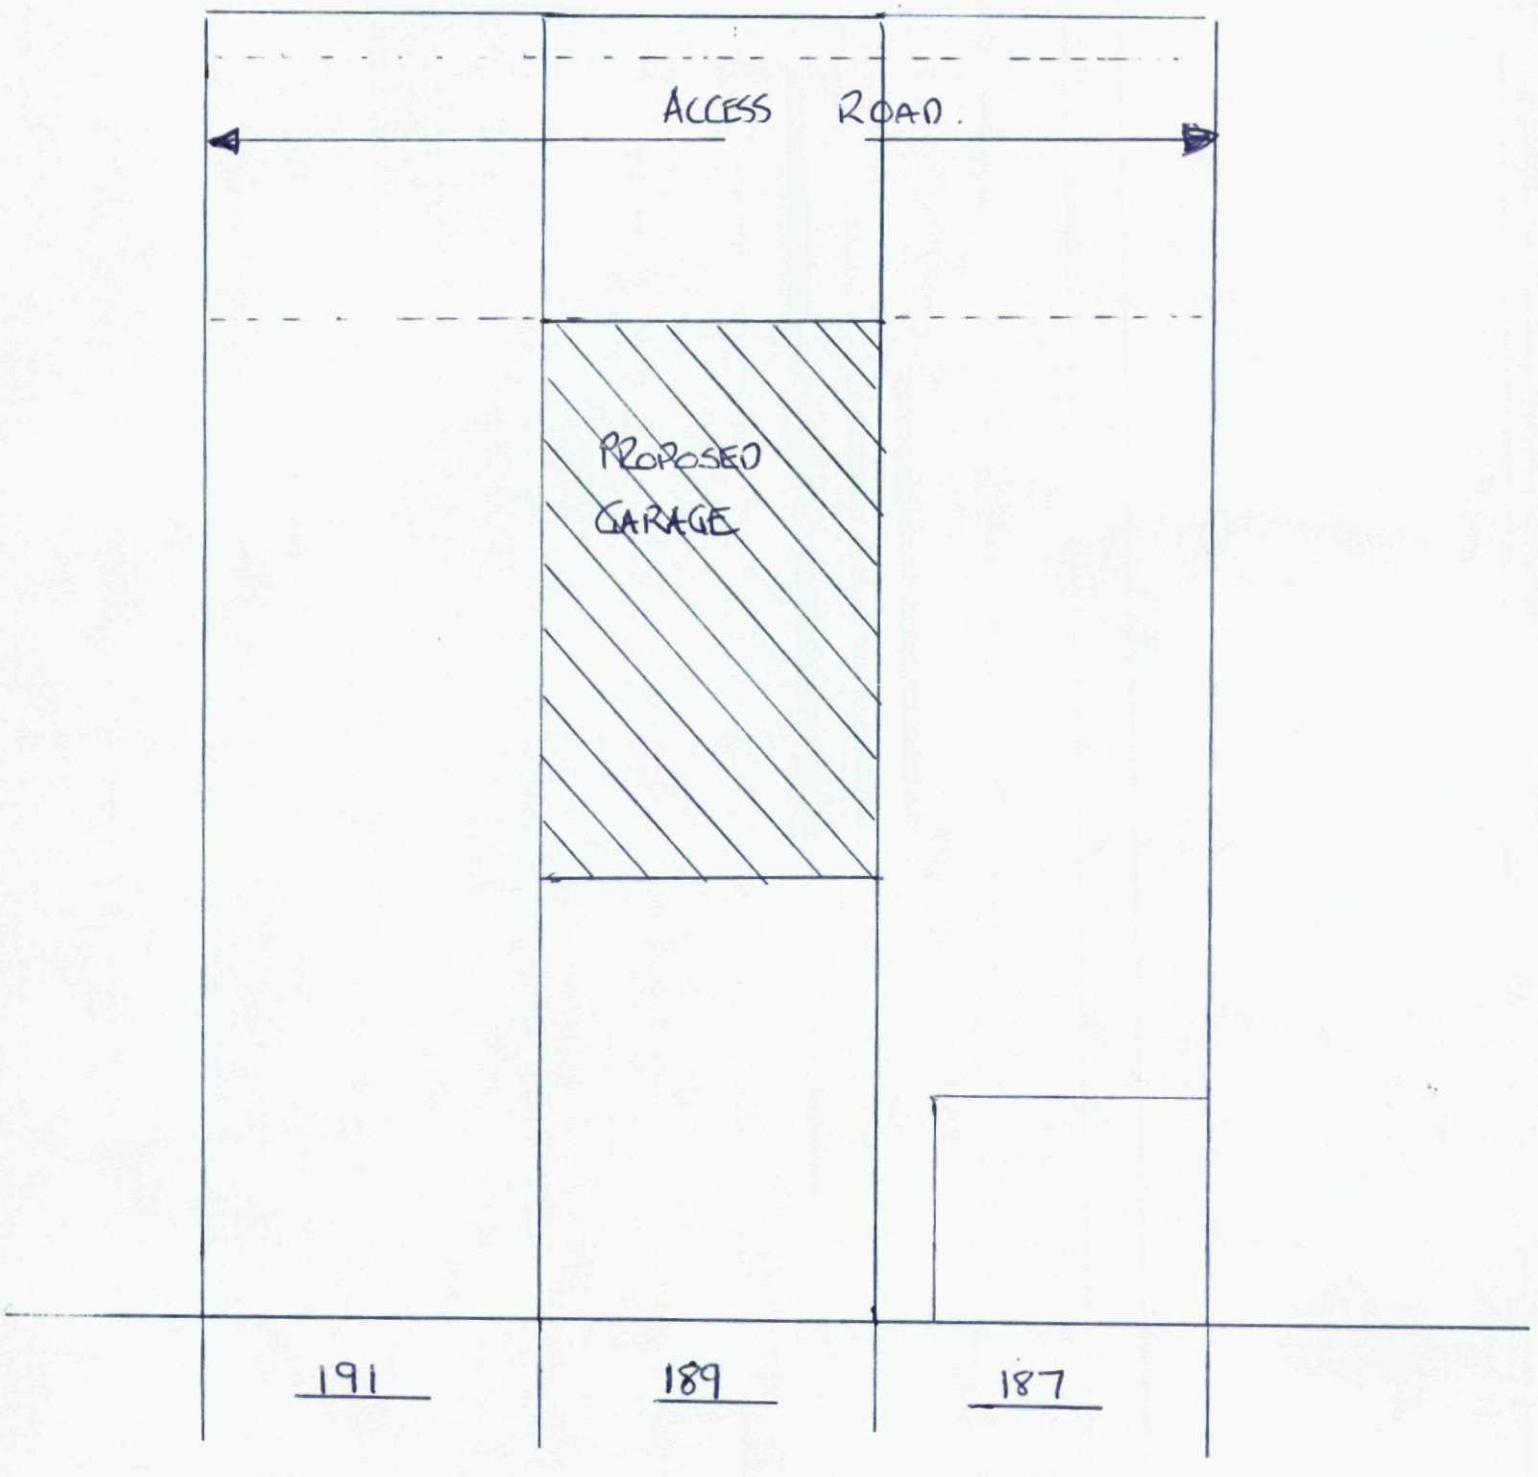

SITE LOCATION PLAN

Mapping sourced from Ordnance Survey

N

Location Map



GHS728AE

Produced 24/08/2012 from the Ordnance Survey National Geographic Database and incorporating surveyed revision available at this date. © Crown Copyright 2012

Reproduction in whole or in part is prohibited without the prior permission of Ordnance Survey

Ordnance Survey and the OS Symbol are registered trademarks of Ordnance Survey, the national mapping agency of Great Britain.

The representation of a road, track or path is no evidence of a right of way.

The representation of features as lines is no evidence of a property boundary.

0 20 40

Scale 1:1250

Supplied By: **Barnsley Metropolitan**

Serial number: 001058852

Plot Centre Coordinates: 439073, 409955