



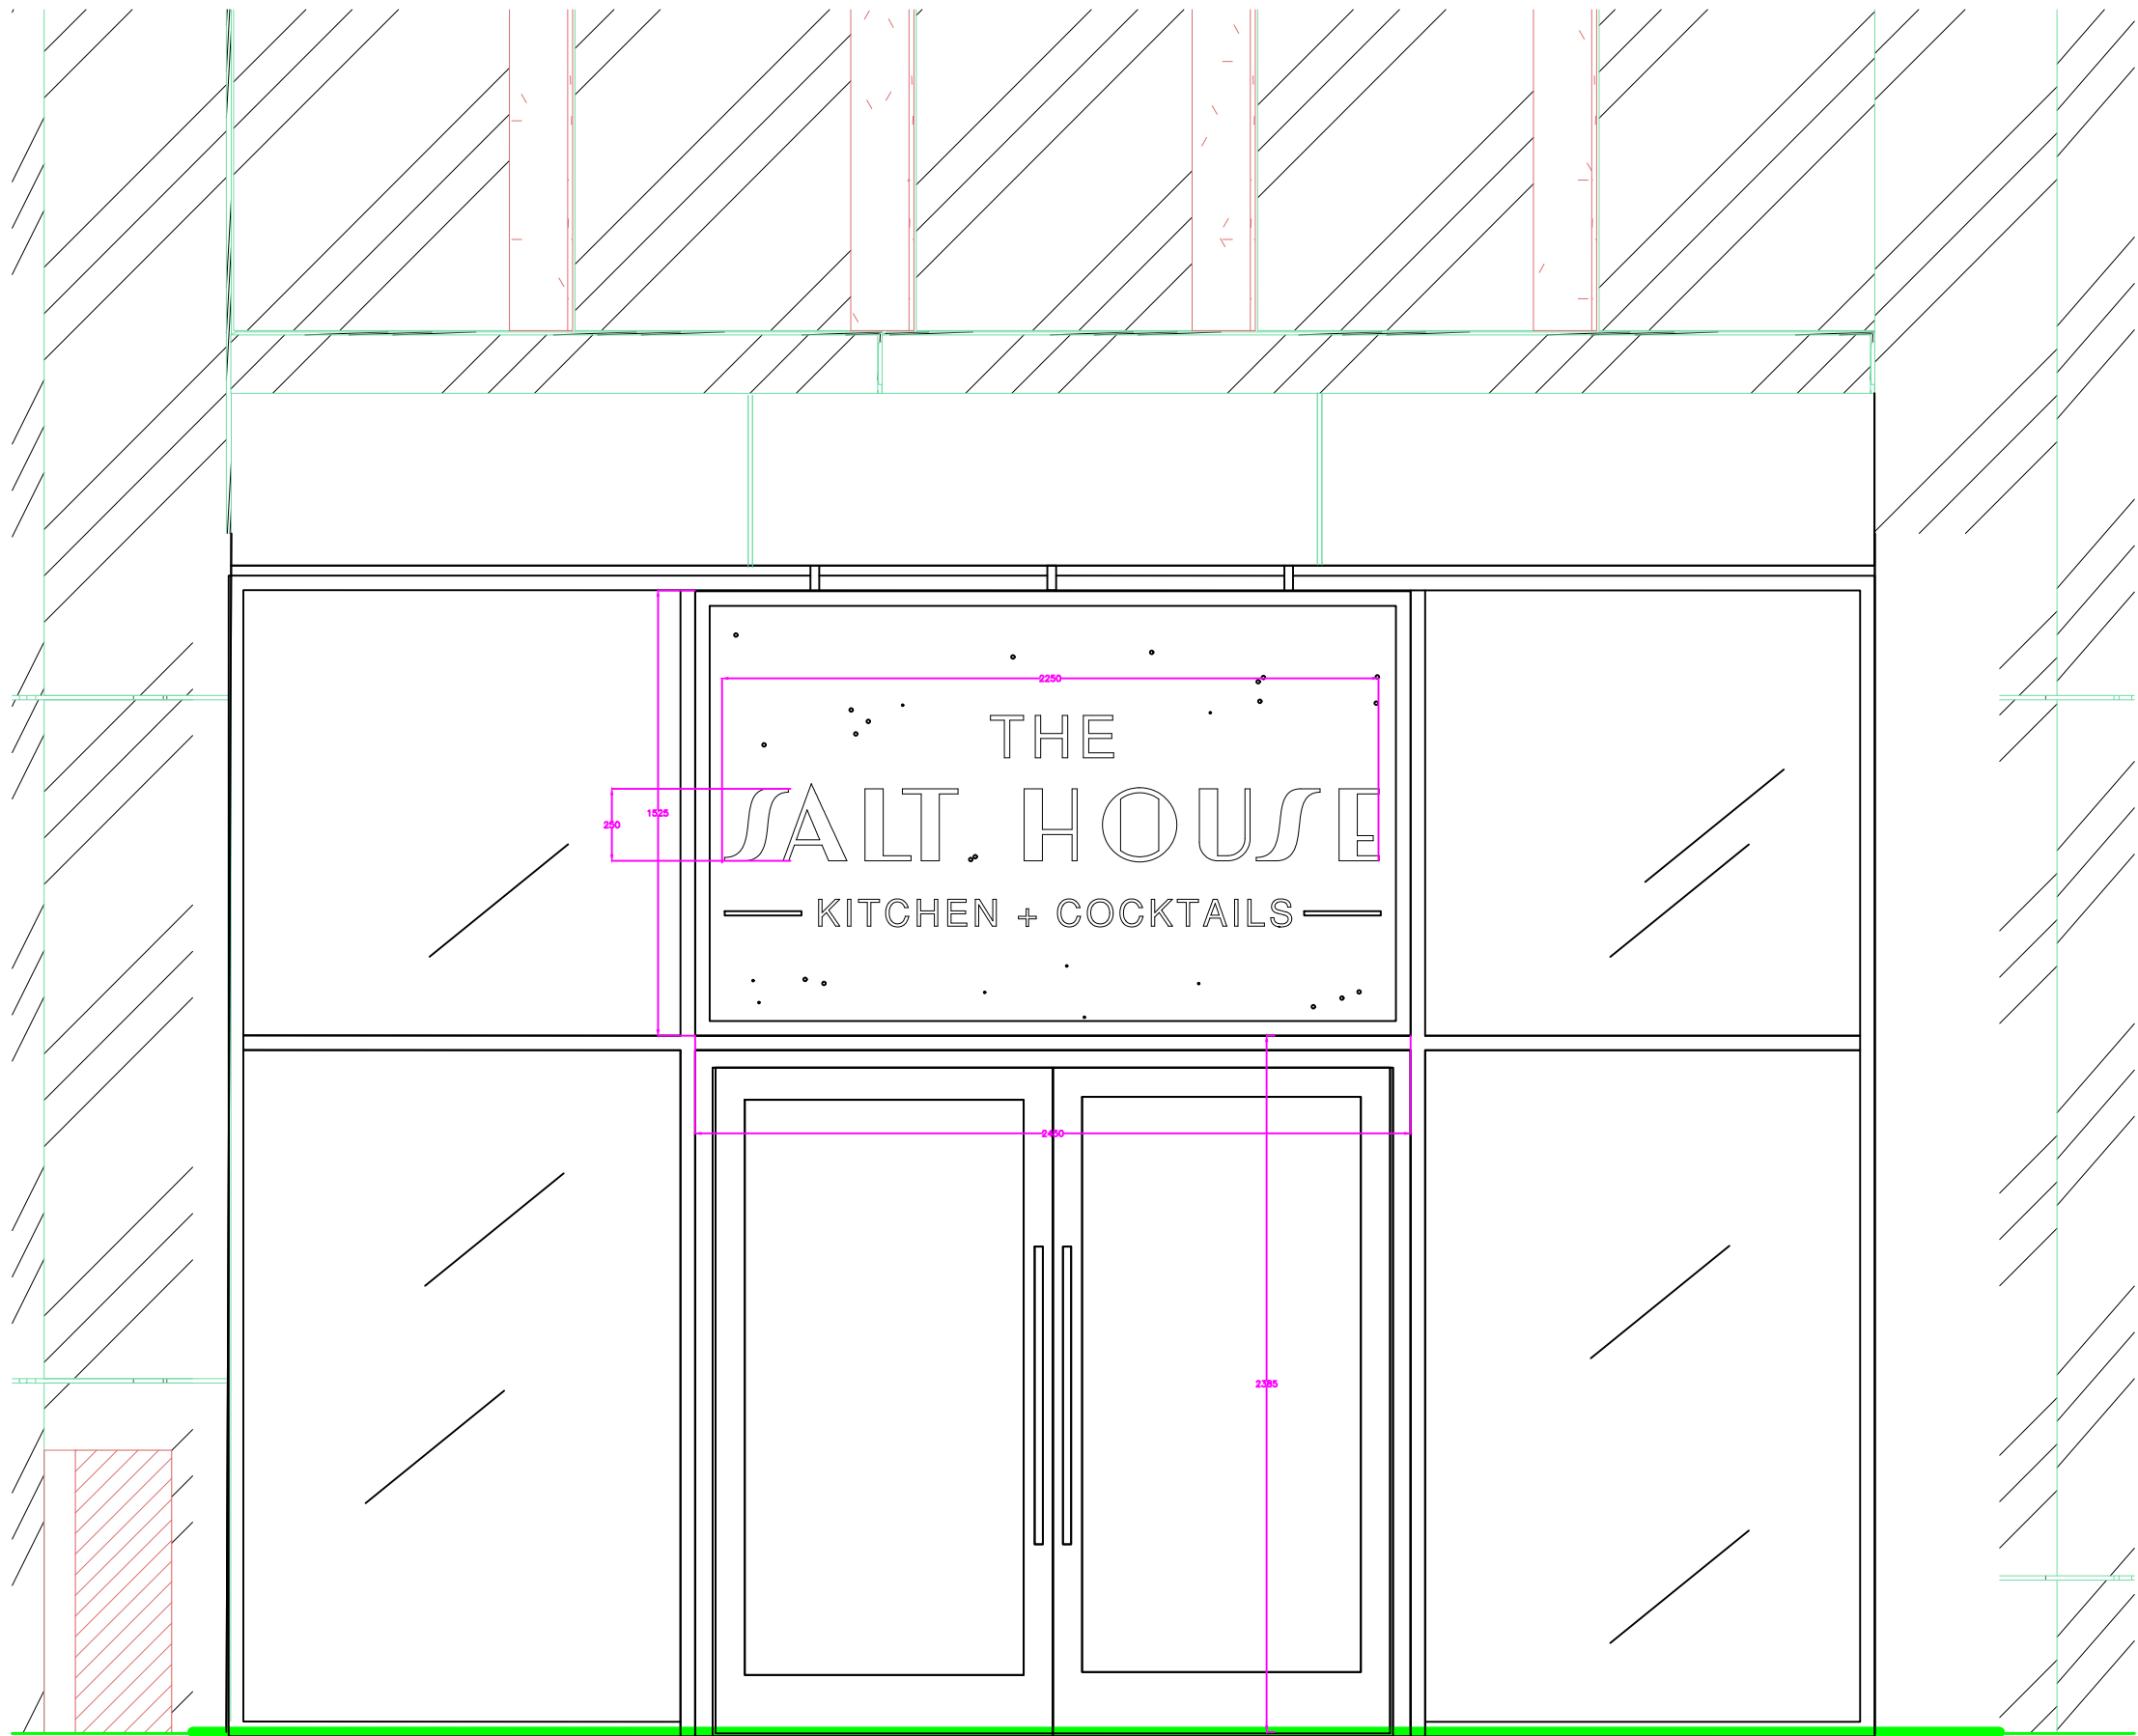

EXAMPLE IMAGE NOT TO SCALE

PROPOSED SOUTH WEST
ELEVATION
SCALE 1: 25

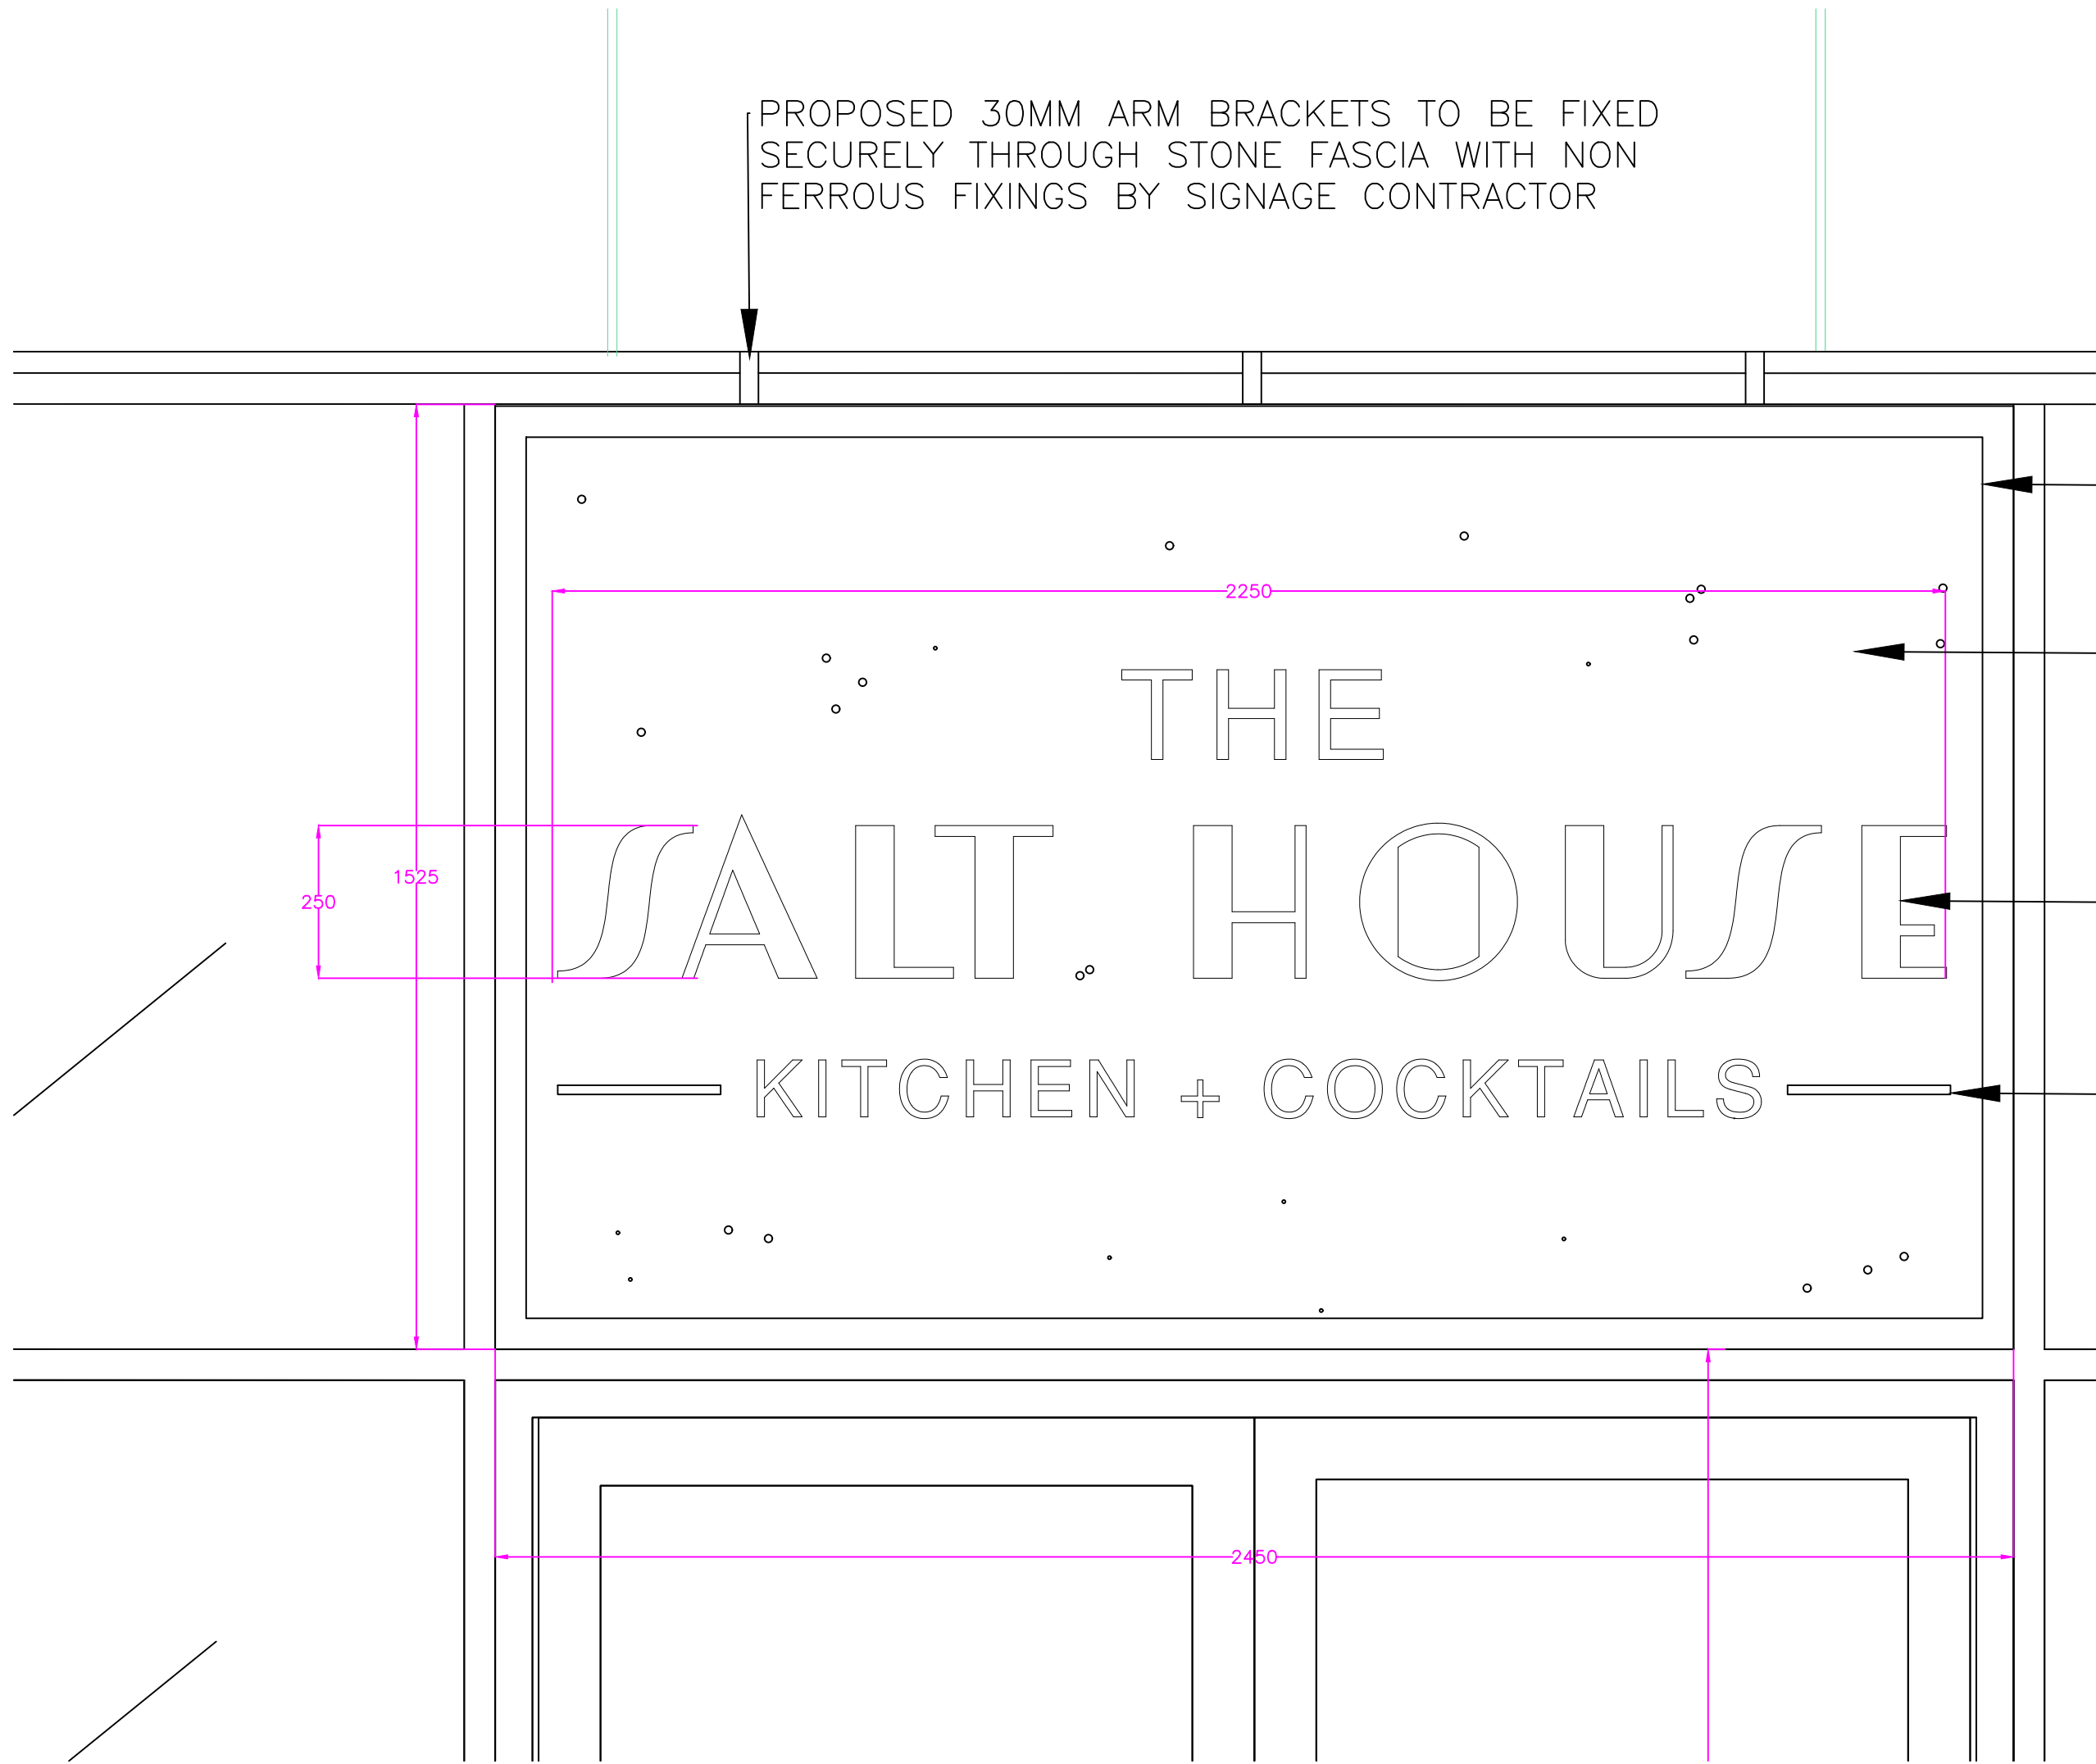

PROPOSED 30MM ARM BRACKETS TO BE FIXED
SECURELY THROUGH STONE FASCIA WITH NON
FERROUS FIXINGS BY SIGNAGE CONTRACTOR


PROPOSED 50MM BRASS
RIM AND RETURN EDGING

PROPOSED 3MM LIGHT CONCRETE
EFFECT HIGH PRESSURE
EXTERNAL GRADE LAMINATE ON A
18MM EXTERNAL GRADE TIMBER
BACKING

PROPOSED BUILT UP BRASS
LETTERS ON SPACERS WITH
WARM WHITE HALO ILLUMINATION
(CONCEALED)

PROPOSED FIXED 5MM BLACK
ACRYLIC LETTERS

PROPOSED FASCIA
ELEVATION
SCALE 1: 10

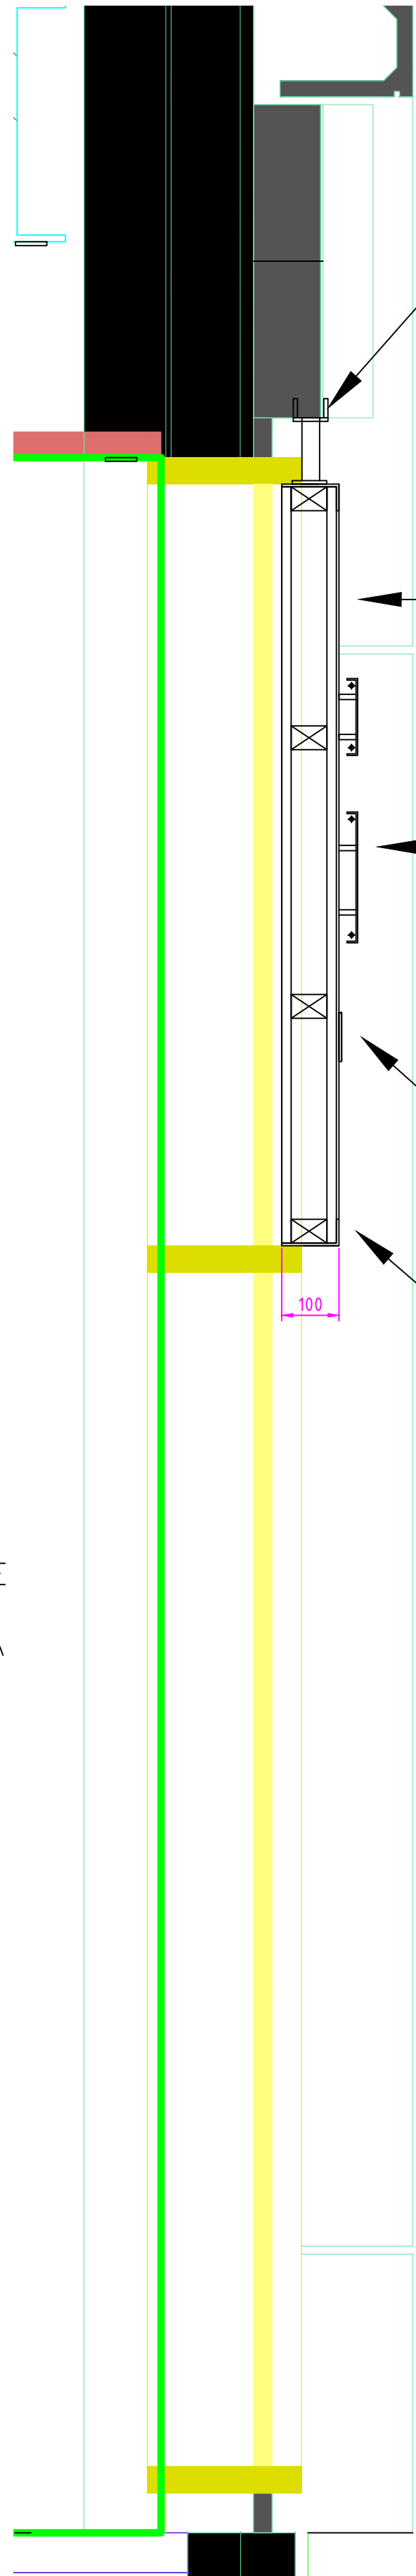

PROPOSED 30MM ARM BRACKETS
TO BE FIXED SECURELY
THROUGH STONE FASCIA WITH
NON FERROUS FIXINGS BY
SIGNAGE CONTRACTOR. FASCIA
BOARD TO SIT WITHIN EXISTING
FAN LIGHT BUT NOT TO BE
FIXED DIRECTLY

PROPOSED 3MM LIGHT CONCRETE
EFFECT HIGH PRESSURE
EXTERNAL GRADE LAMINATE ON A
18MM EXTERNAL GRADE TIMBER
BACKING


PROPOSED 3MM LIGHT CONCRETE
EFFECT HIGH PRESSURE
EXTERNAL GRADE LAMINATE ON A
18MM EXTERNAL GRADE TIMBER
BACKING (DOUBLE SIDED)

PROPOSED FIXED 5MM BLACK
ACRYLIC LETTERS

PROPOSED 50MM BRASS
RIM AND RETURN EDGING

PROPOSED FASCIA
SECTION
SCALE 1: 10

REV:	DESCRIPTION:	BY:	DATE:
	STATUS:		

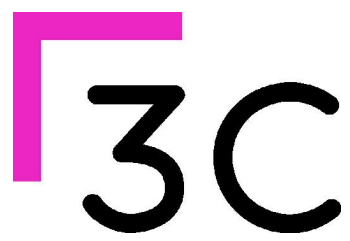

www.3C-UK.com
07505825615
Penistone 1
Regent Court
St Marys Place
Penistone
S36 6DT

CLIENT:	3C GROUP PENISTONE 1 PENISTON S36 6DT
ARCHITECT:	3C GROUP PENISTONE 1 PENISTON S36 6DT

SITE: SALT ROCK THE GLASSWORKS			
TITLE: PROPOSED FASCIA SIGN			
SCALE AT A1:	DATE: 01/11/2021	DRAWN: CC	CHECKED: CC
DRAWING NO: 3C/SR/001/023	REVISION:		—