

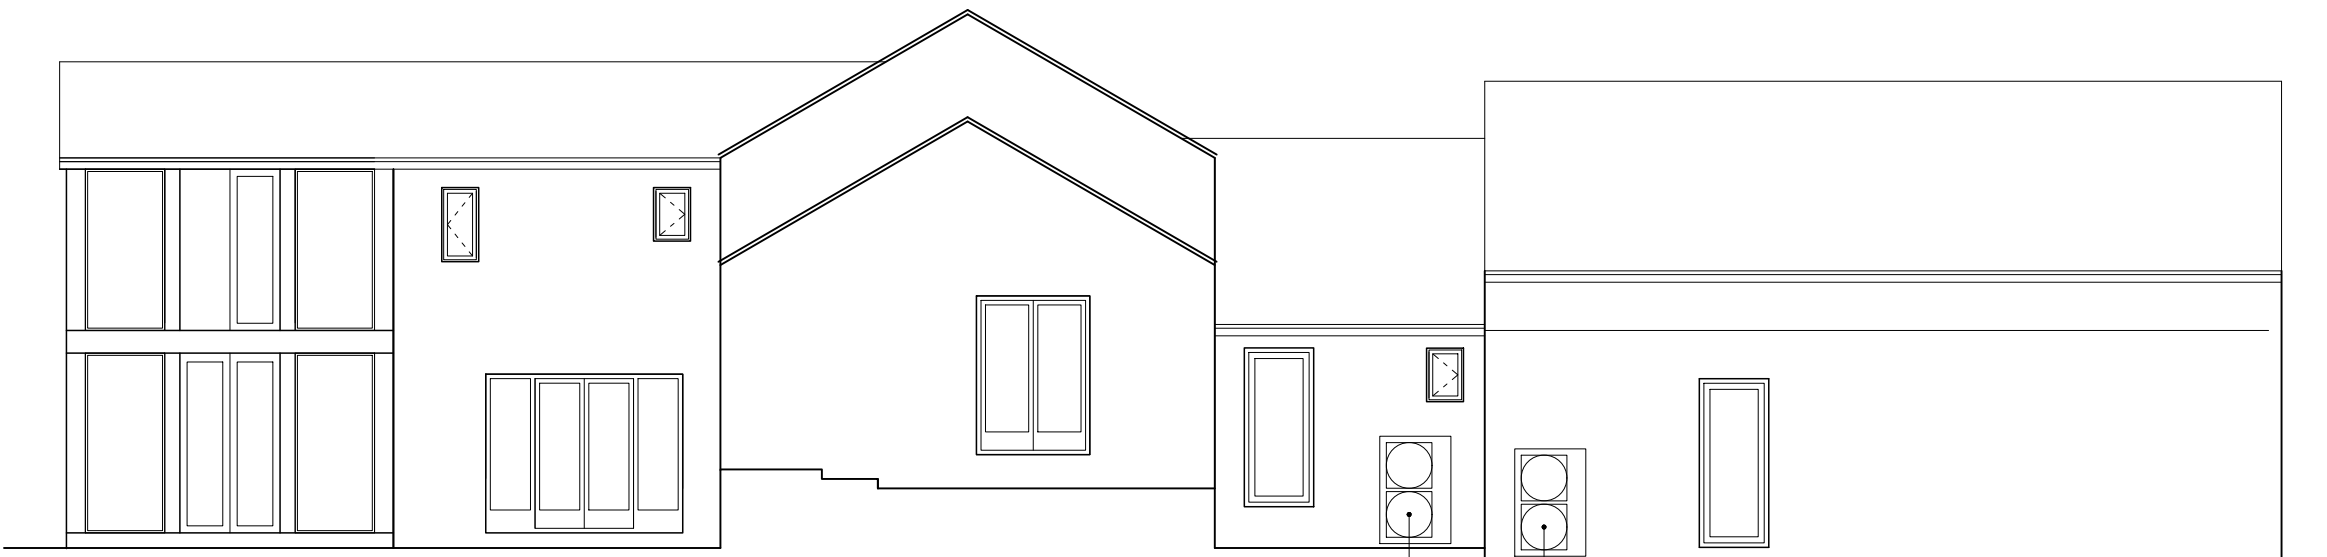
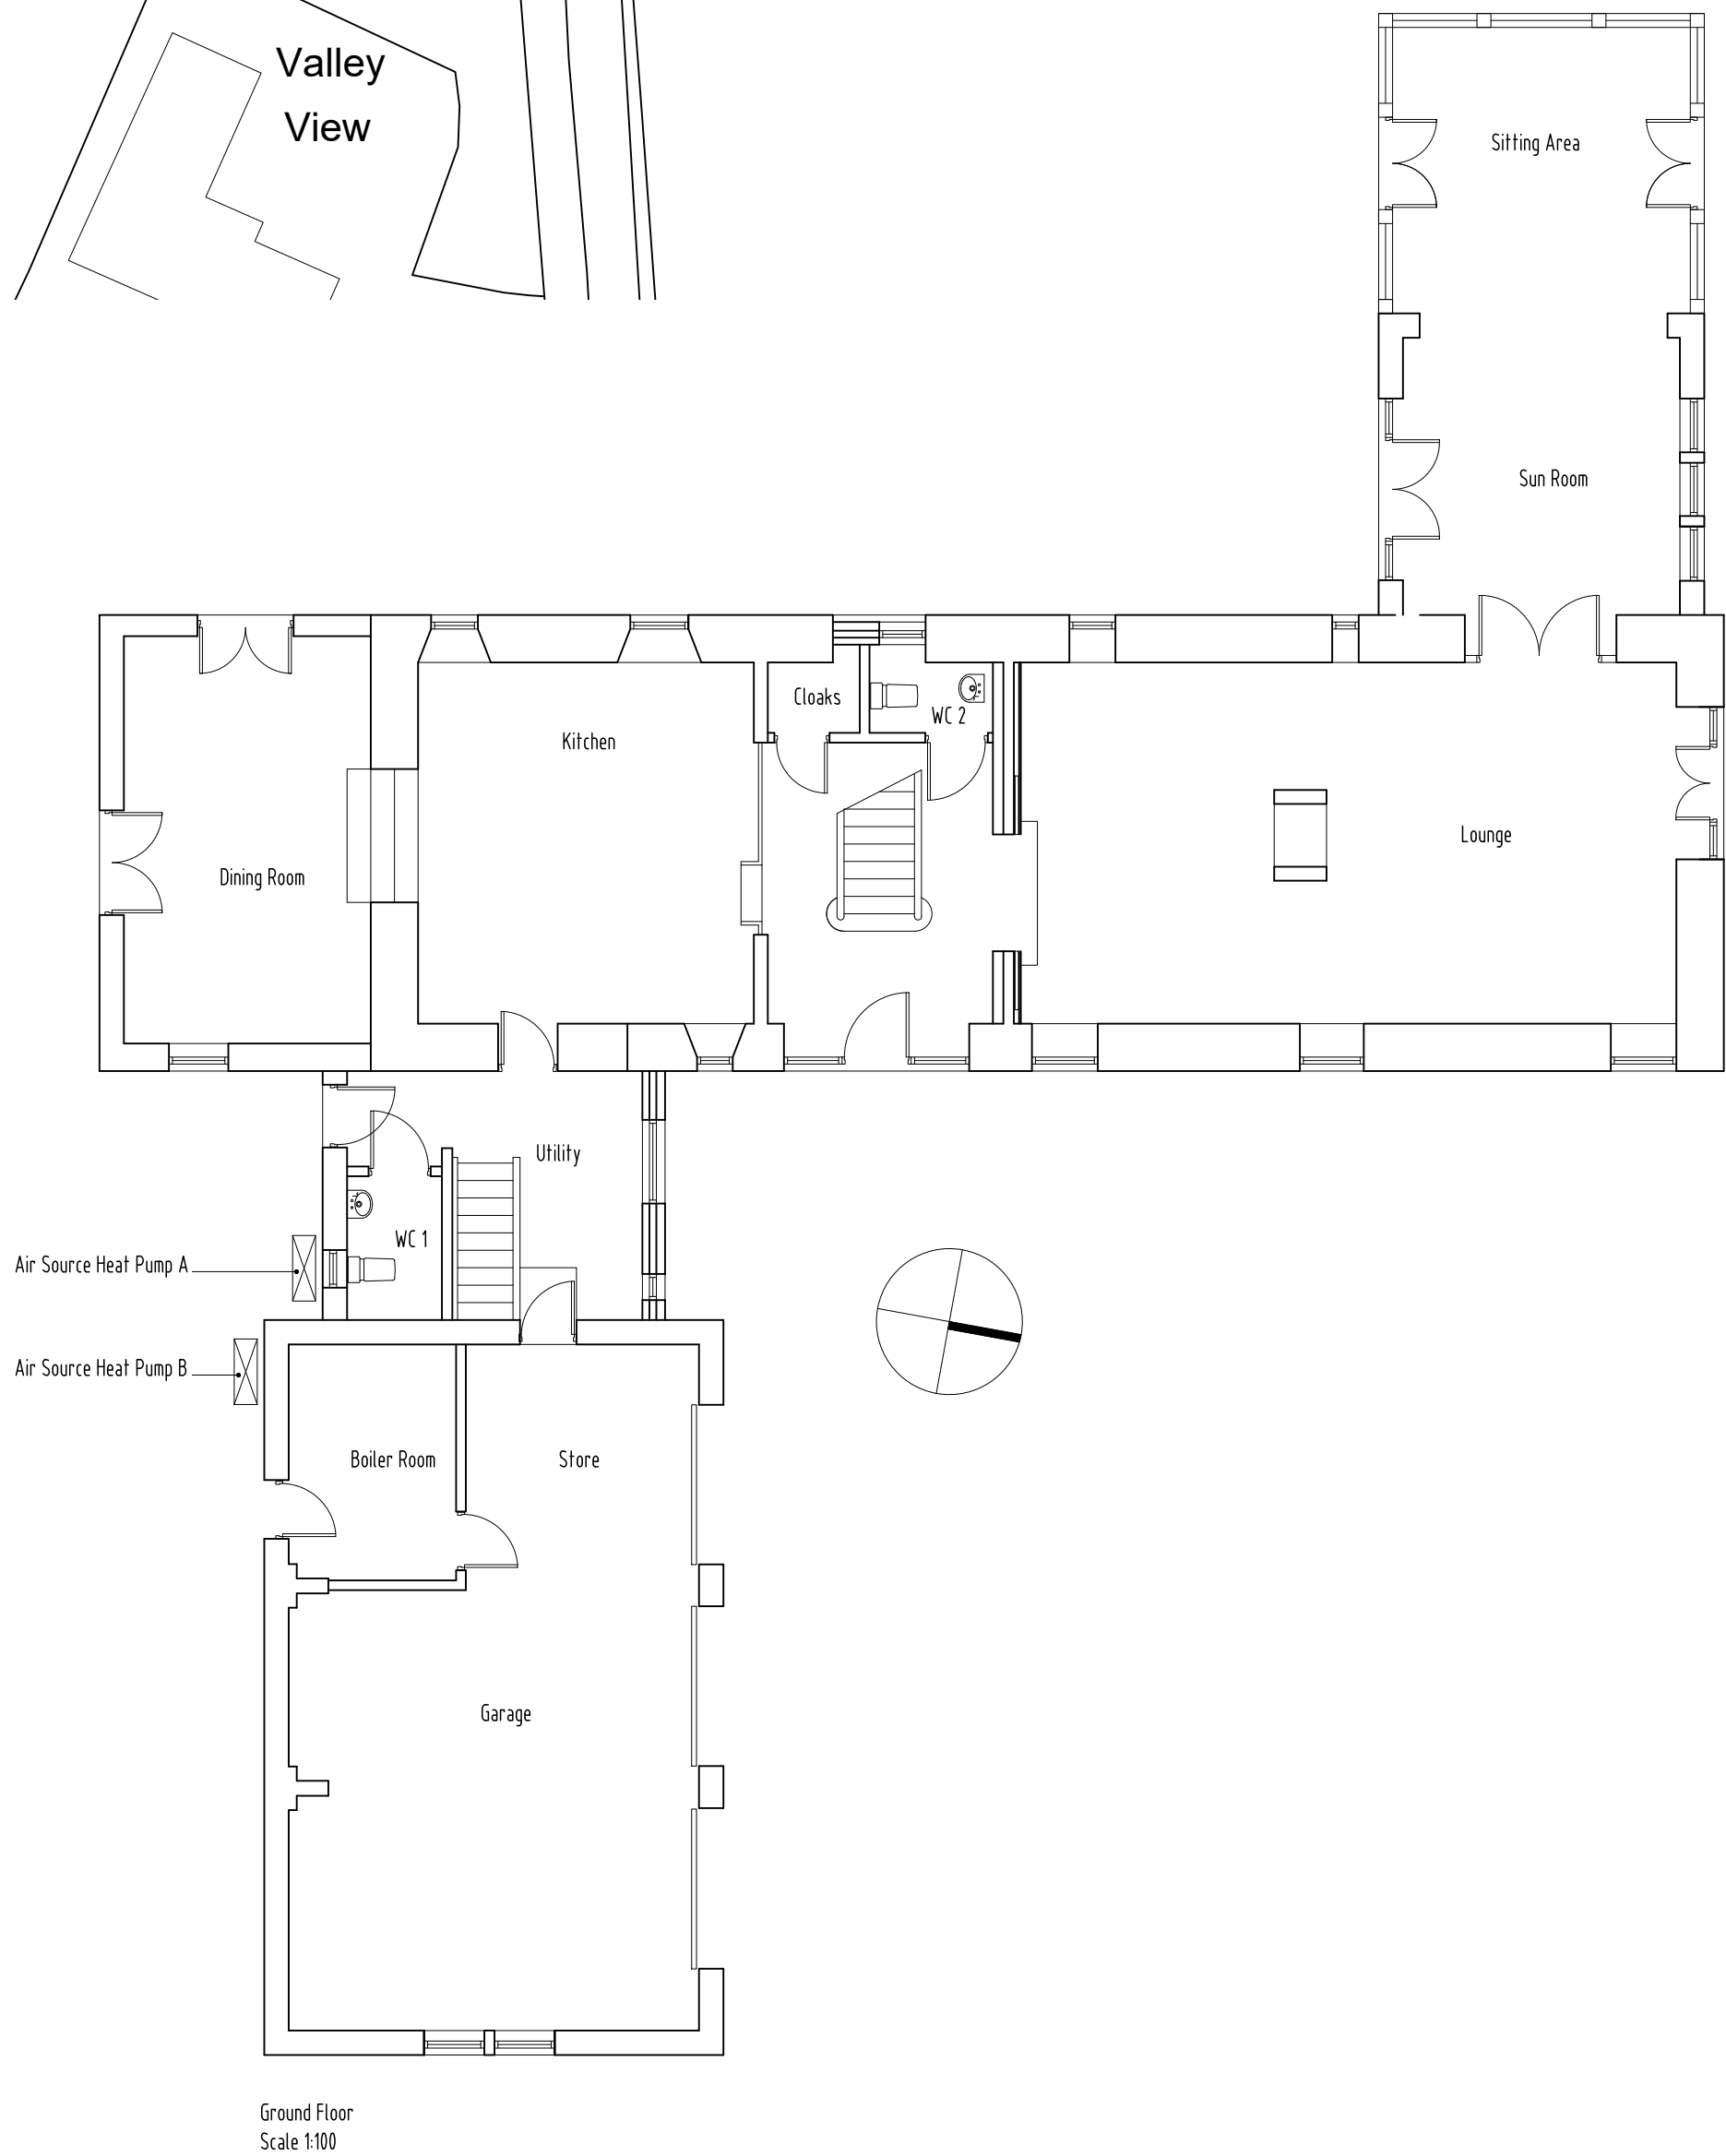


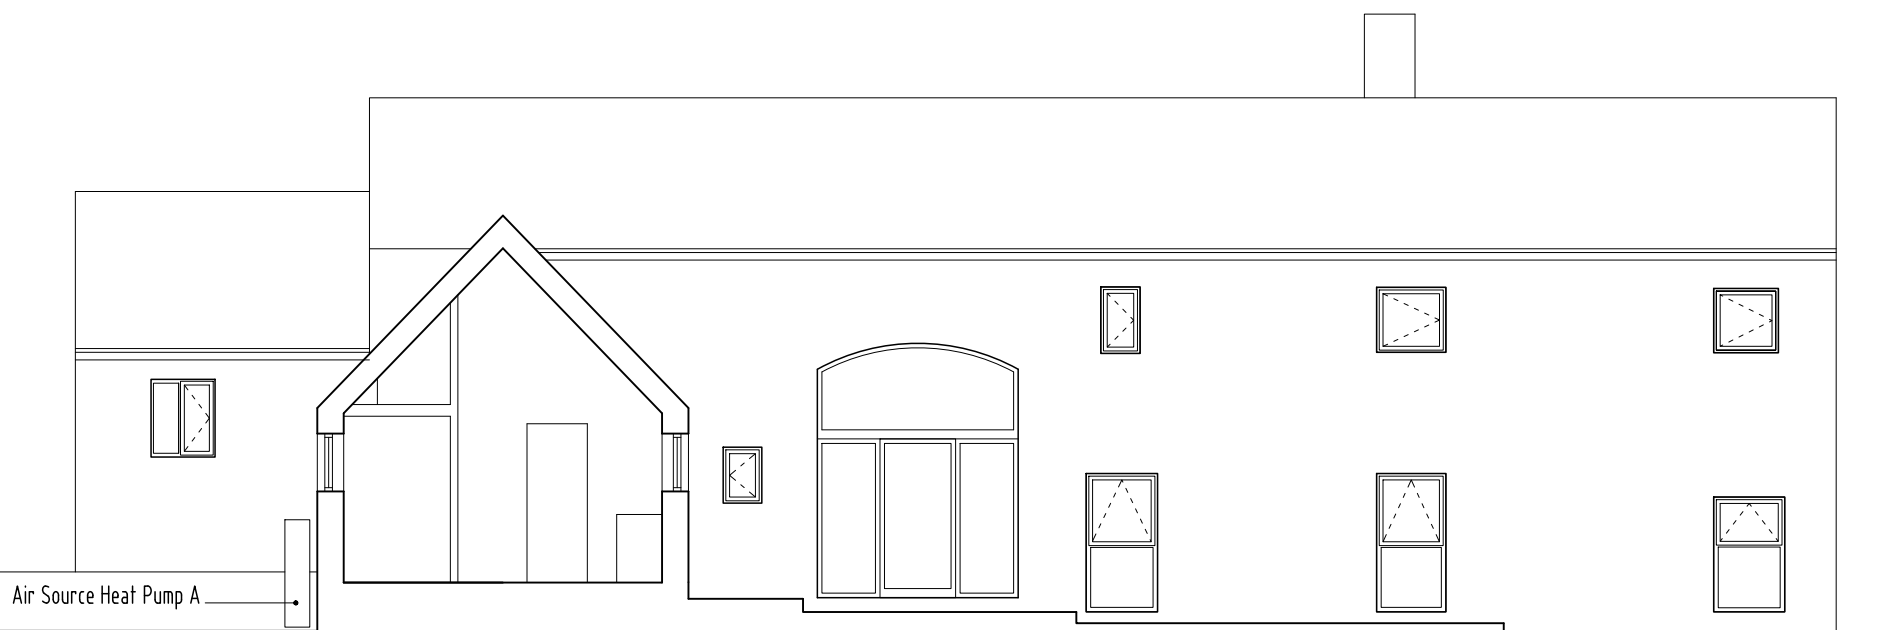

Air Source Heat Pump A
Air Source Heat Pump B

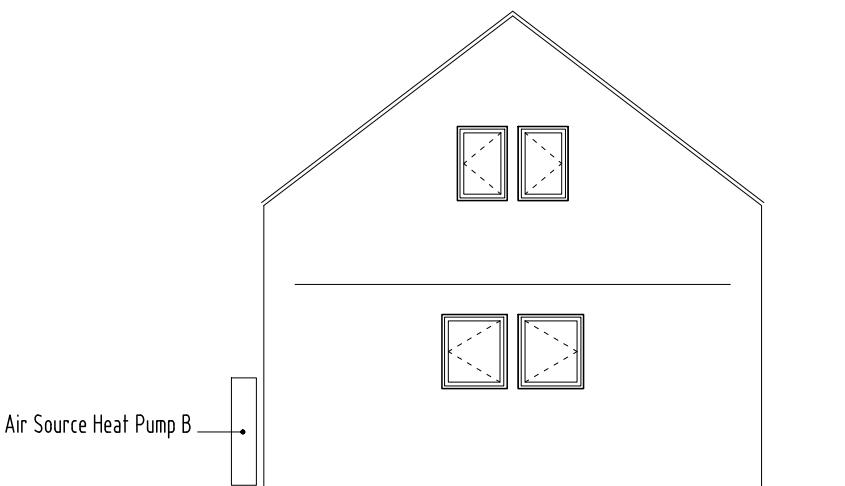

Revision	Description	By	Date

Client

Upper Bagden House
Bagden Lane
Clayton West
Huddersfield
HD8 8LQ
Tel: 01484 865000
Fax: 01484 865071
Email: info@romandevelopments.com

Mr Gary Hadley
Cat Hill Foot Farm, Cat Hill Lane

Project
Proposed Air Source Heat Pumps
Cat Hill Foot Farm, S36 7GD

Drawing Title
Location Plan, Plan and Elevations

Scale	Status
A1	As Noted
Drawn	Checked
AVR	1/10/20
Project No.	Revision
2020/25	01