



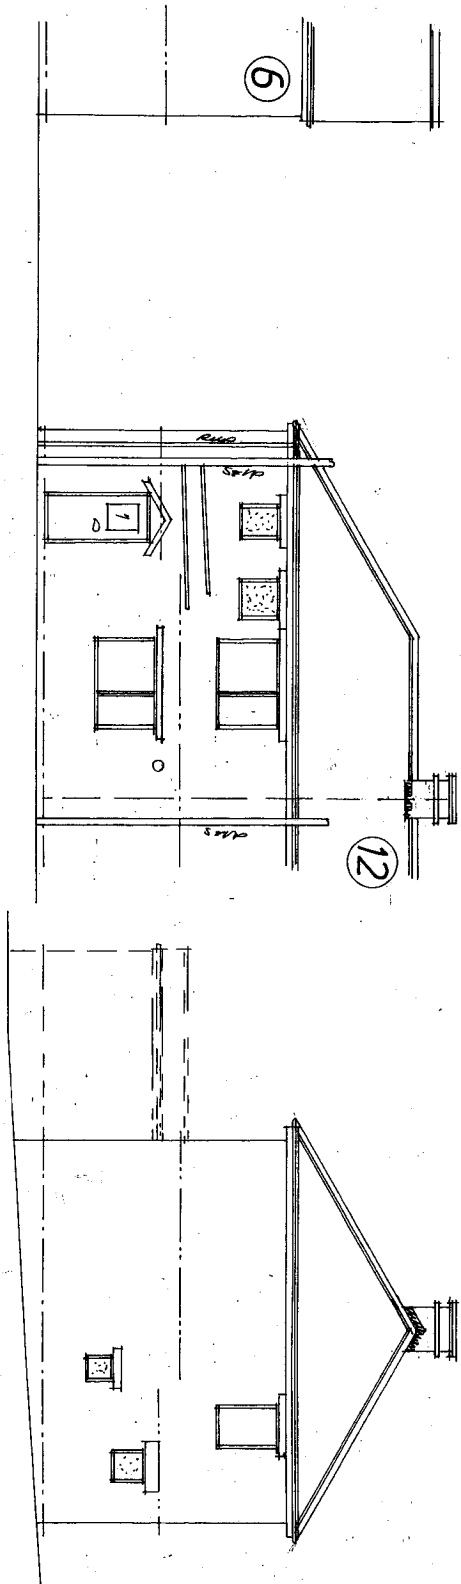

Front

Side

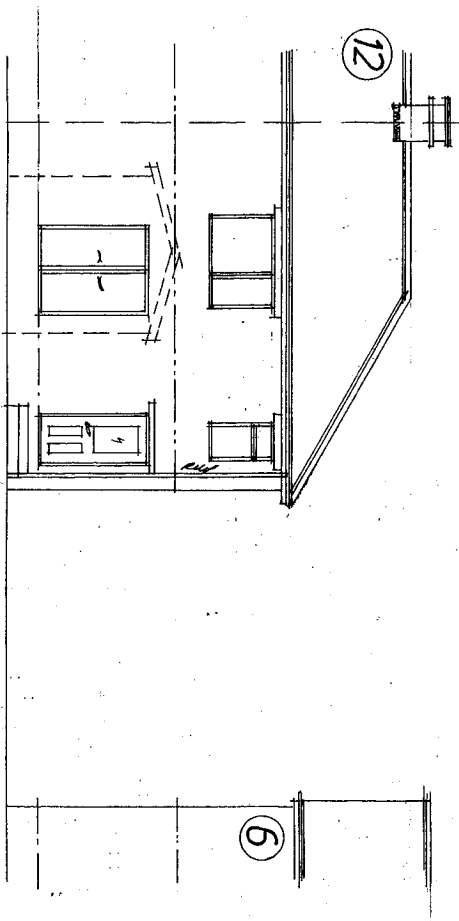

Rear

Rev	Notes	Date

Garry
Greetham
Associates
Residential
Design Consultant
Westwood House
18 Carr Lane
Tankersley
Barnsley S75 3BE
Tel(01226)746573

Project 2 Storey Side Extension

CLIENT Mr. & Mrs. M. Davies


TITLE Elevations as Existing

ADDRESS 10 Fearnley Road,
Hoyland,
Barnsley, S74 0AU

DRAWN BY 999


SCALE 1:100 © A3 DATE May 23
DRAWING No 987-02 REV

Member of the Chartered Institute
of Architectural Technologists

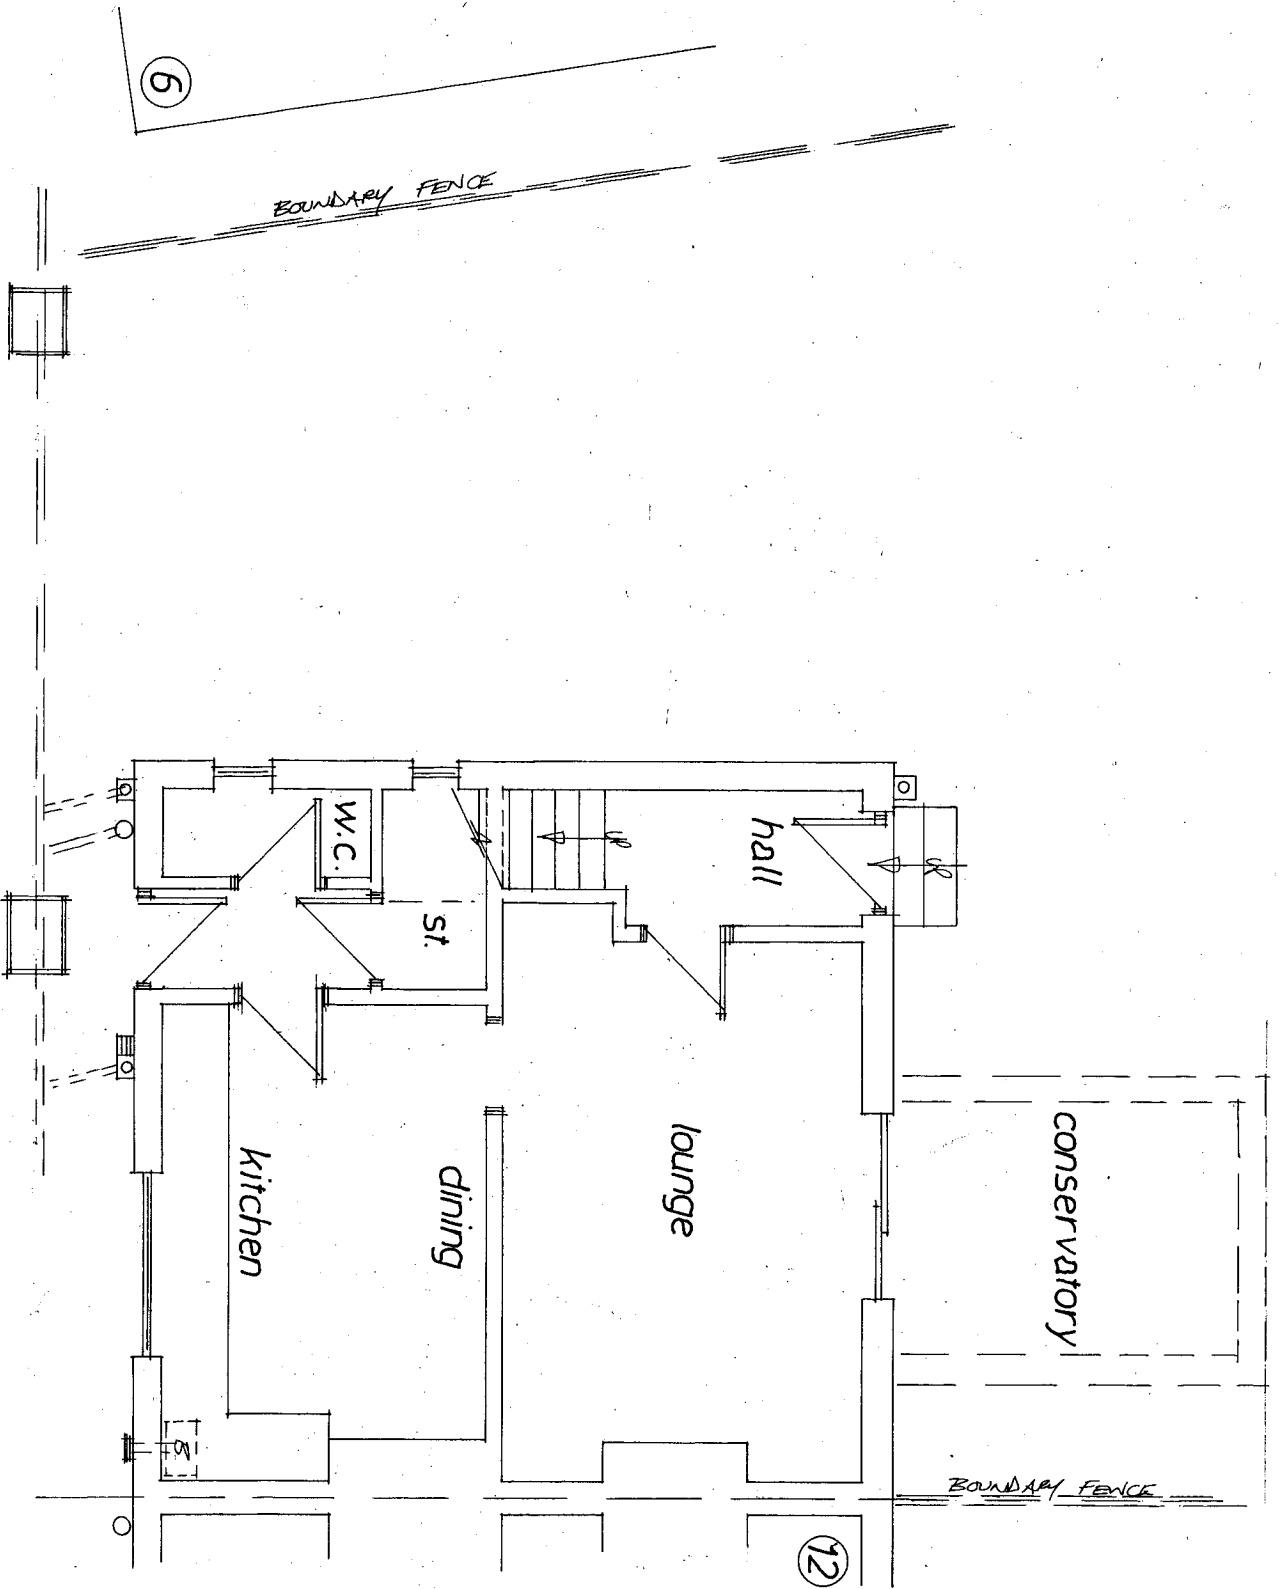

Rev	Notes	Date

Garry Greetham Associates Residential Design Consultant Westwood House 18 Carr Lane Tankersley Barnsley S75 3BE Tel(01226)746573	
Project 2 Storey Side Extension	
CLIENT	Mr. & Mrs. M. Davies
TITLE	Ground Floor as Existing
ADDRESS	10 Fearnley Road, Hoyland, Barnsley, S74 0AU
DRAWN BY	999
SCALE	1:50 @ A3 DATE May 23
DRAWING No	987-03
Member of the Chartered Institute of Architectural Technologists	

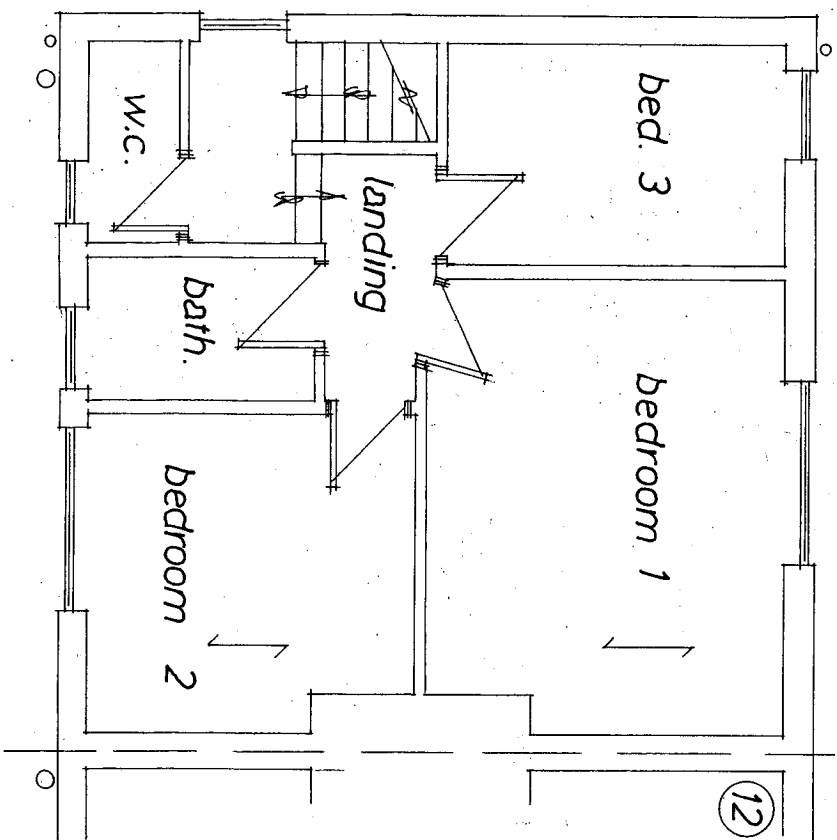

Rev	Notes	Date

Garry Greetham Associates
 Residential Design Consultant
 Westwood House
 18 Carr Lane
 Tankersley
 Barnsley S75 3BE
 Tel(01226)746573

PROJECT 2 Storey Side Extension

CLIENT Mr. & Mrs. M. Davies

TITLE First Floor as Existing


ADDRESS 10 Featnley Road,
 Hoyland,
 Barnsley, S74 0AU

DRAWN BY 999

SCALE 1:50 @ A3 DATE MAY 23


DRAWING No 987-04 REV

Member of the Chartered Institute
 of Architectural Technologists

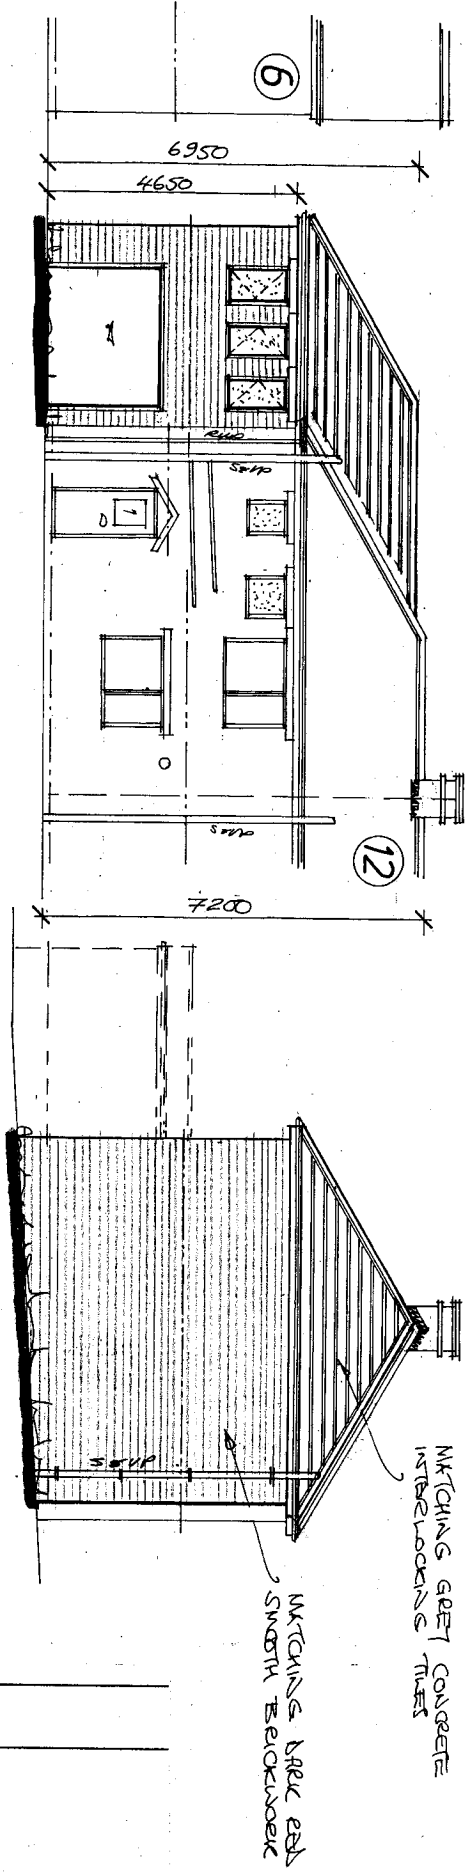

Front

Side

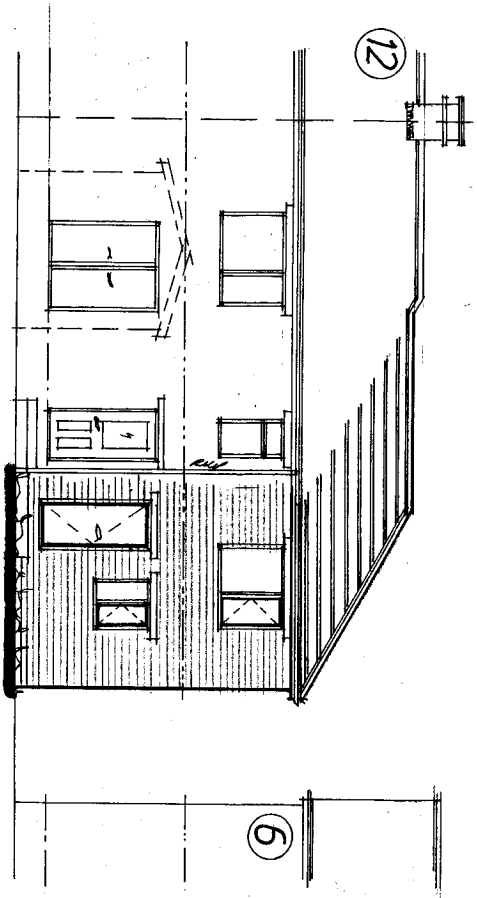


Rear


Rev	Notes	Date

Garry Greetham Associates
Residential Design Consultant
Westwood House
18 Carr Lane
Tankersley
Barnsley S75 3BE
Tel(01226)746573

Project 2 Storey Side Extension
Client Mr. & Mrs. M. Davies
Title Elevations as Proposed
Address 10 Fearnley Road,
Hoyland,
Barnsley, S74 0AU
Drawn by 999
Scale 1:100 © A3 DATE MAY 23
Drawing No 987-05
Member of the Chartered Institute of Architectural Technologists

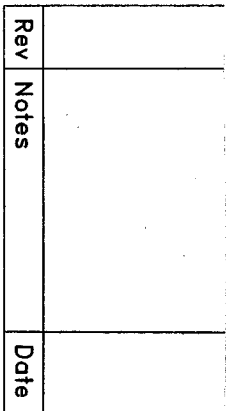

Member of the Chgrtered Institute
of Architectural Technologists

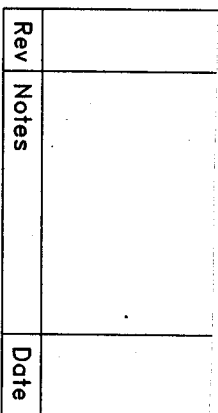

PROJECT 2 Storey Side Extension

CLIENT Mr. & Mrs. M. Davies

TITLE
First Floor as Proposed

ADDRESS
10 Fearnley Road,
Hoyland,
Barnsley. S74 0AU

DRAWN BY
ggg

SCALE 1:50 @ A3 DATE May 23

DRAWING No 987-07

**Member of the Chartered Institute
of Architectural Technologists**