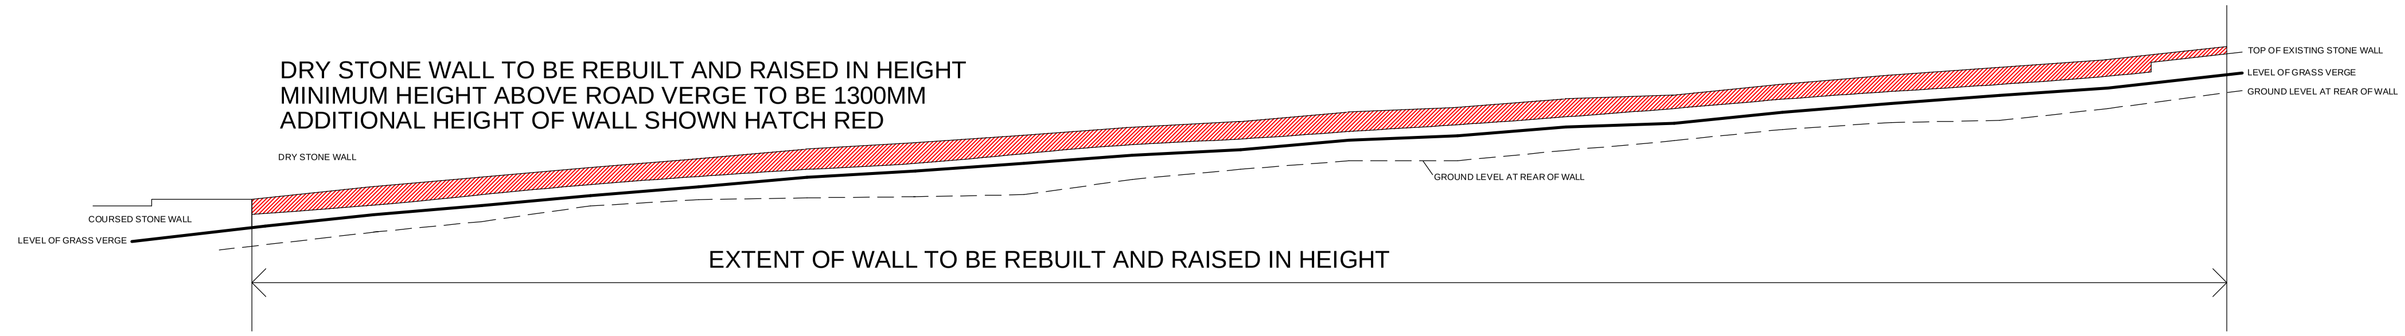

WALL ELEVATION/ROAD SECTION. VIEW FROM LEAPINGS LANE - SCALE 1:200

1:200 METRES 0 2 4 6 8 10

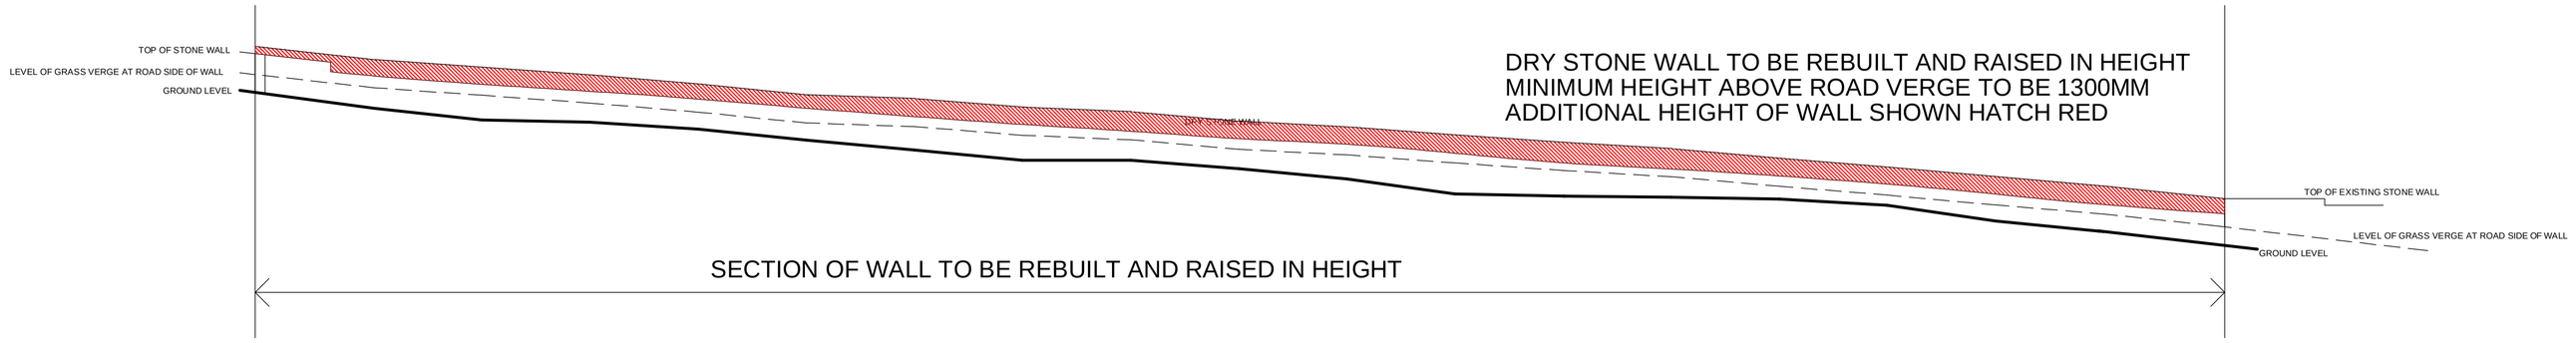

WALL ELEVATION/SECTION. VIEW FROM REAR OF WALL - SCALE 1:200

1:200 METRES 0 2 4 6 8 10

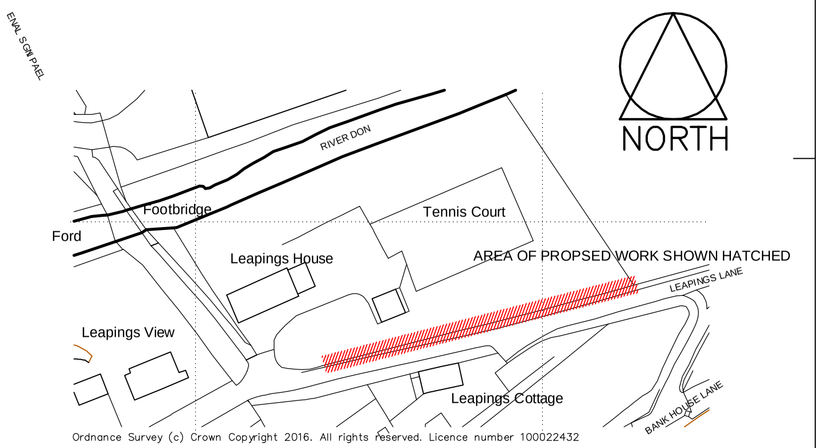

LOCATION PLAN SCALE 1:1250

1:1250 METRES 0 10 20 30 40 50

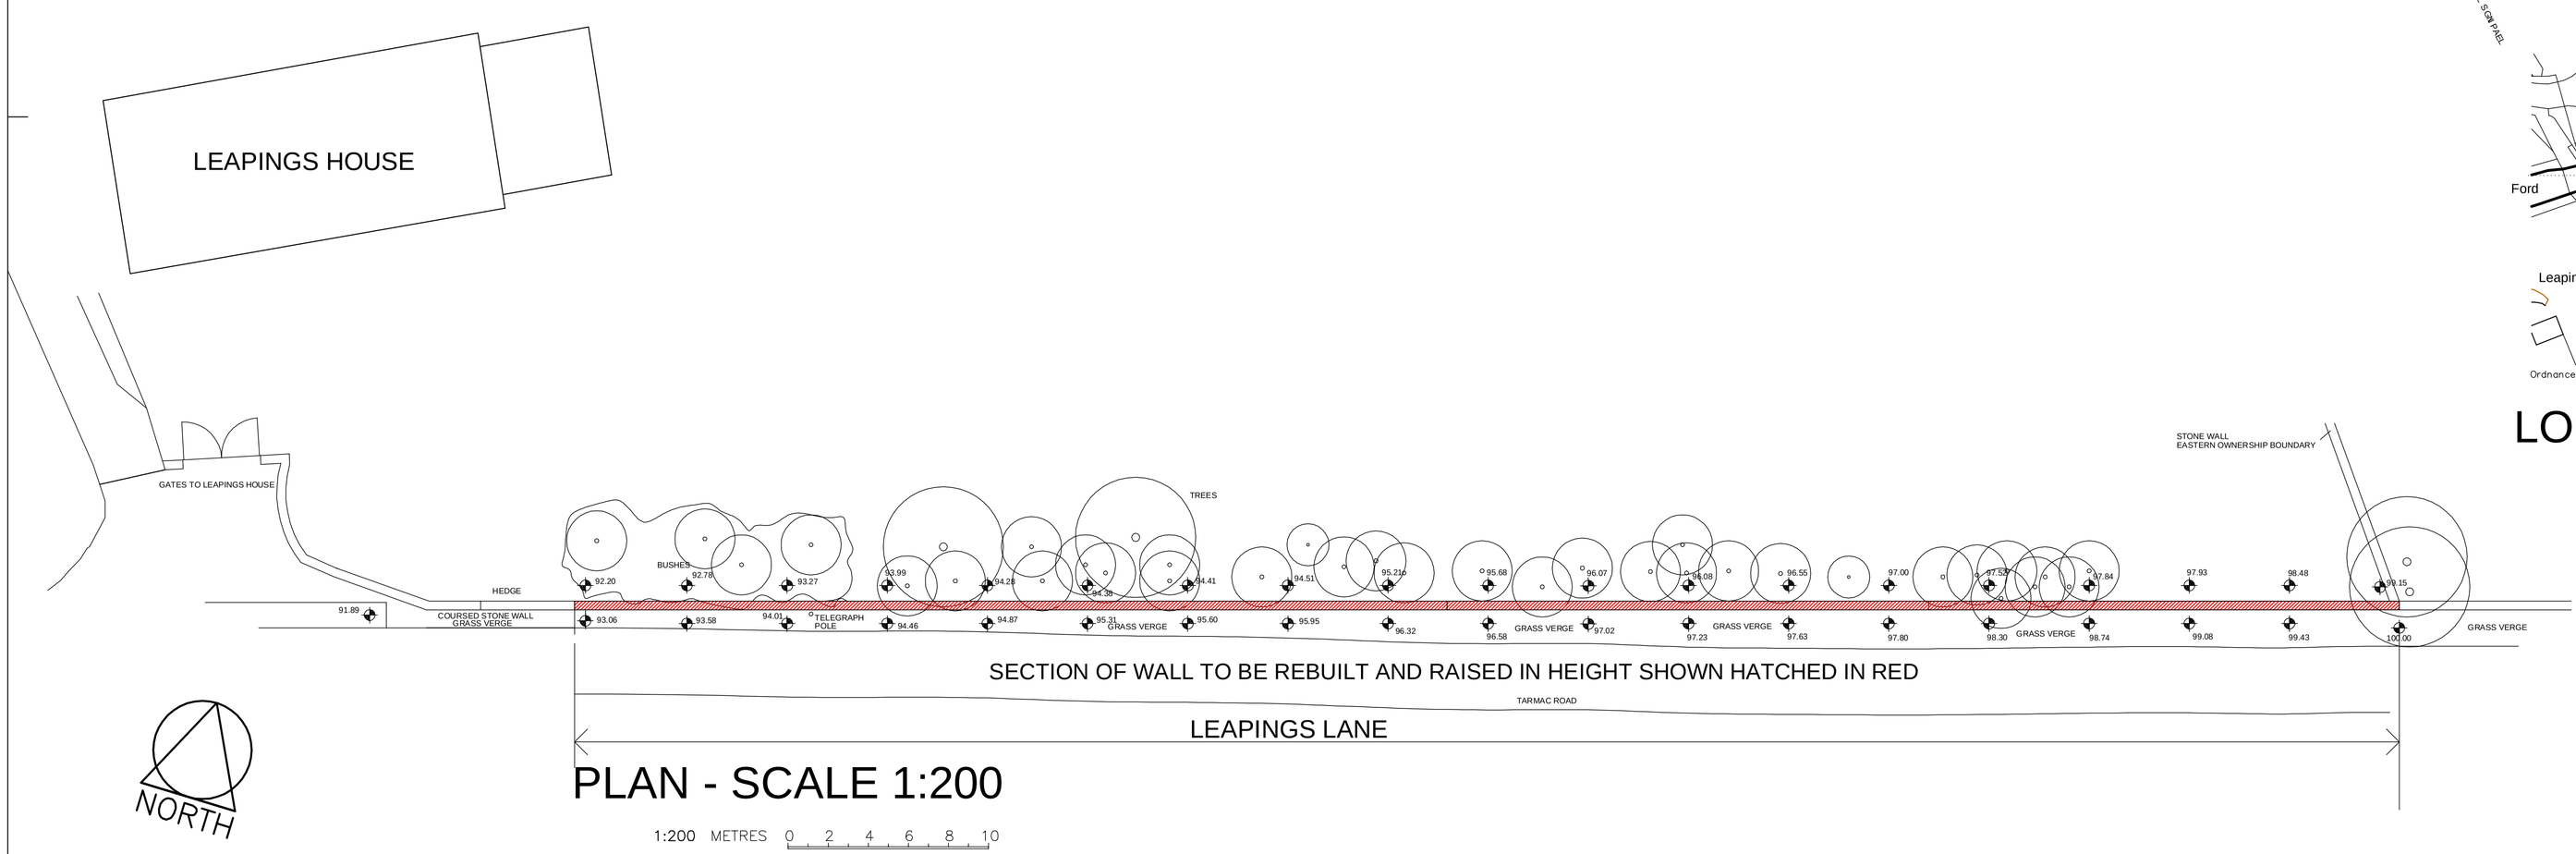

PLAN - SCALE 1:200

1:200 METRES 0 2 4 6 8 10

1. THIS DRAWING AND THE COPYRIGHTS AND PATENTS THEREIN ARE THE PROPERTY OF NYP ARCHITECTURAL SERVICES LLP REGISTERED IN ENGLAND AND WALES No. 4631338 AND MAY BE USED OR REPRODUCED ONLY UNDER CONTRACT.

2. CONTRACTORS AND SUB-CONTRACTORS MUST CHECK AND AGREE ALL DIMENSIONS BEFORE PREPARING SHOP DRAWINGS OR COMMENCING WORK ON SITE.

3. CONTRACTORS ARE RESPONSIBLE FOR INFORMING THE DESIGNER OF ANY DISCREPANCY DISCOVERED ON THIS DRAWING OR BETWEEN THIS DRAWING AND ANY OTHER RELATED DOCUMENT ISSUED UNDER THE STANDARD FORM OF CONTRACT IN RESPECT OF THE WORK.

4. WRITTEN DIMENSIONS ONLY ARE TO BE USED FROM THIS DRAWING. IF IN ANY DOUBT ASK FOR CLARIFICATION.

Notes.

Revisions.

Date	Suffix	Description	Date	Suffix	Description

NYP ARCHITECTURAL SERVICES
The Grove, High Street, Dodworth, Barnsley, S75 3RQ. Tel: 01226 200989. E-mail : scott@nypas.co.uk / stephen@nypas.co.uk

Project. WORK TO BOUNDARY WALL
LEAPINGS HOUSE
LEAPINGS LANE THURLSTONE

Client.

Drawing Title. PLAN, ELEVATIONS AND SECTIONS AS PROPOSED

Date. JUNE 2016

Scale. 1:200 @ A1

Ref. 02-46

Dwg. No. 102

Rev.

SHEET SIZE A1