




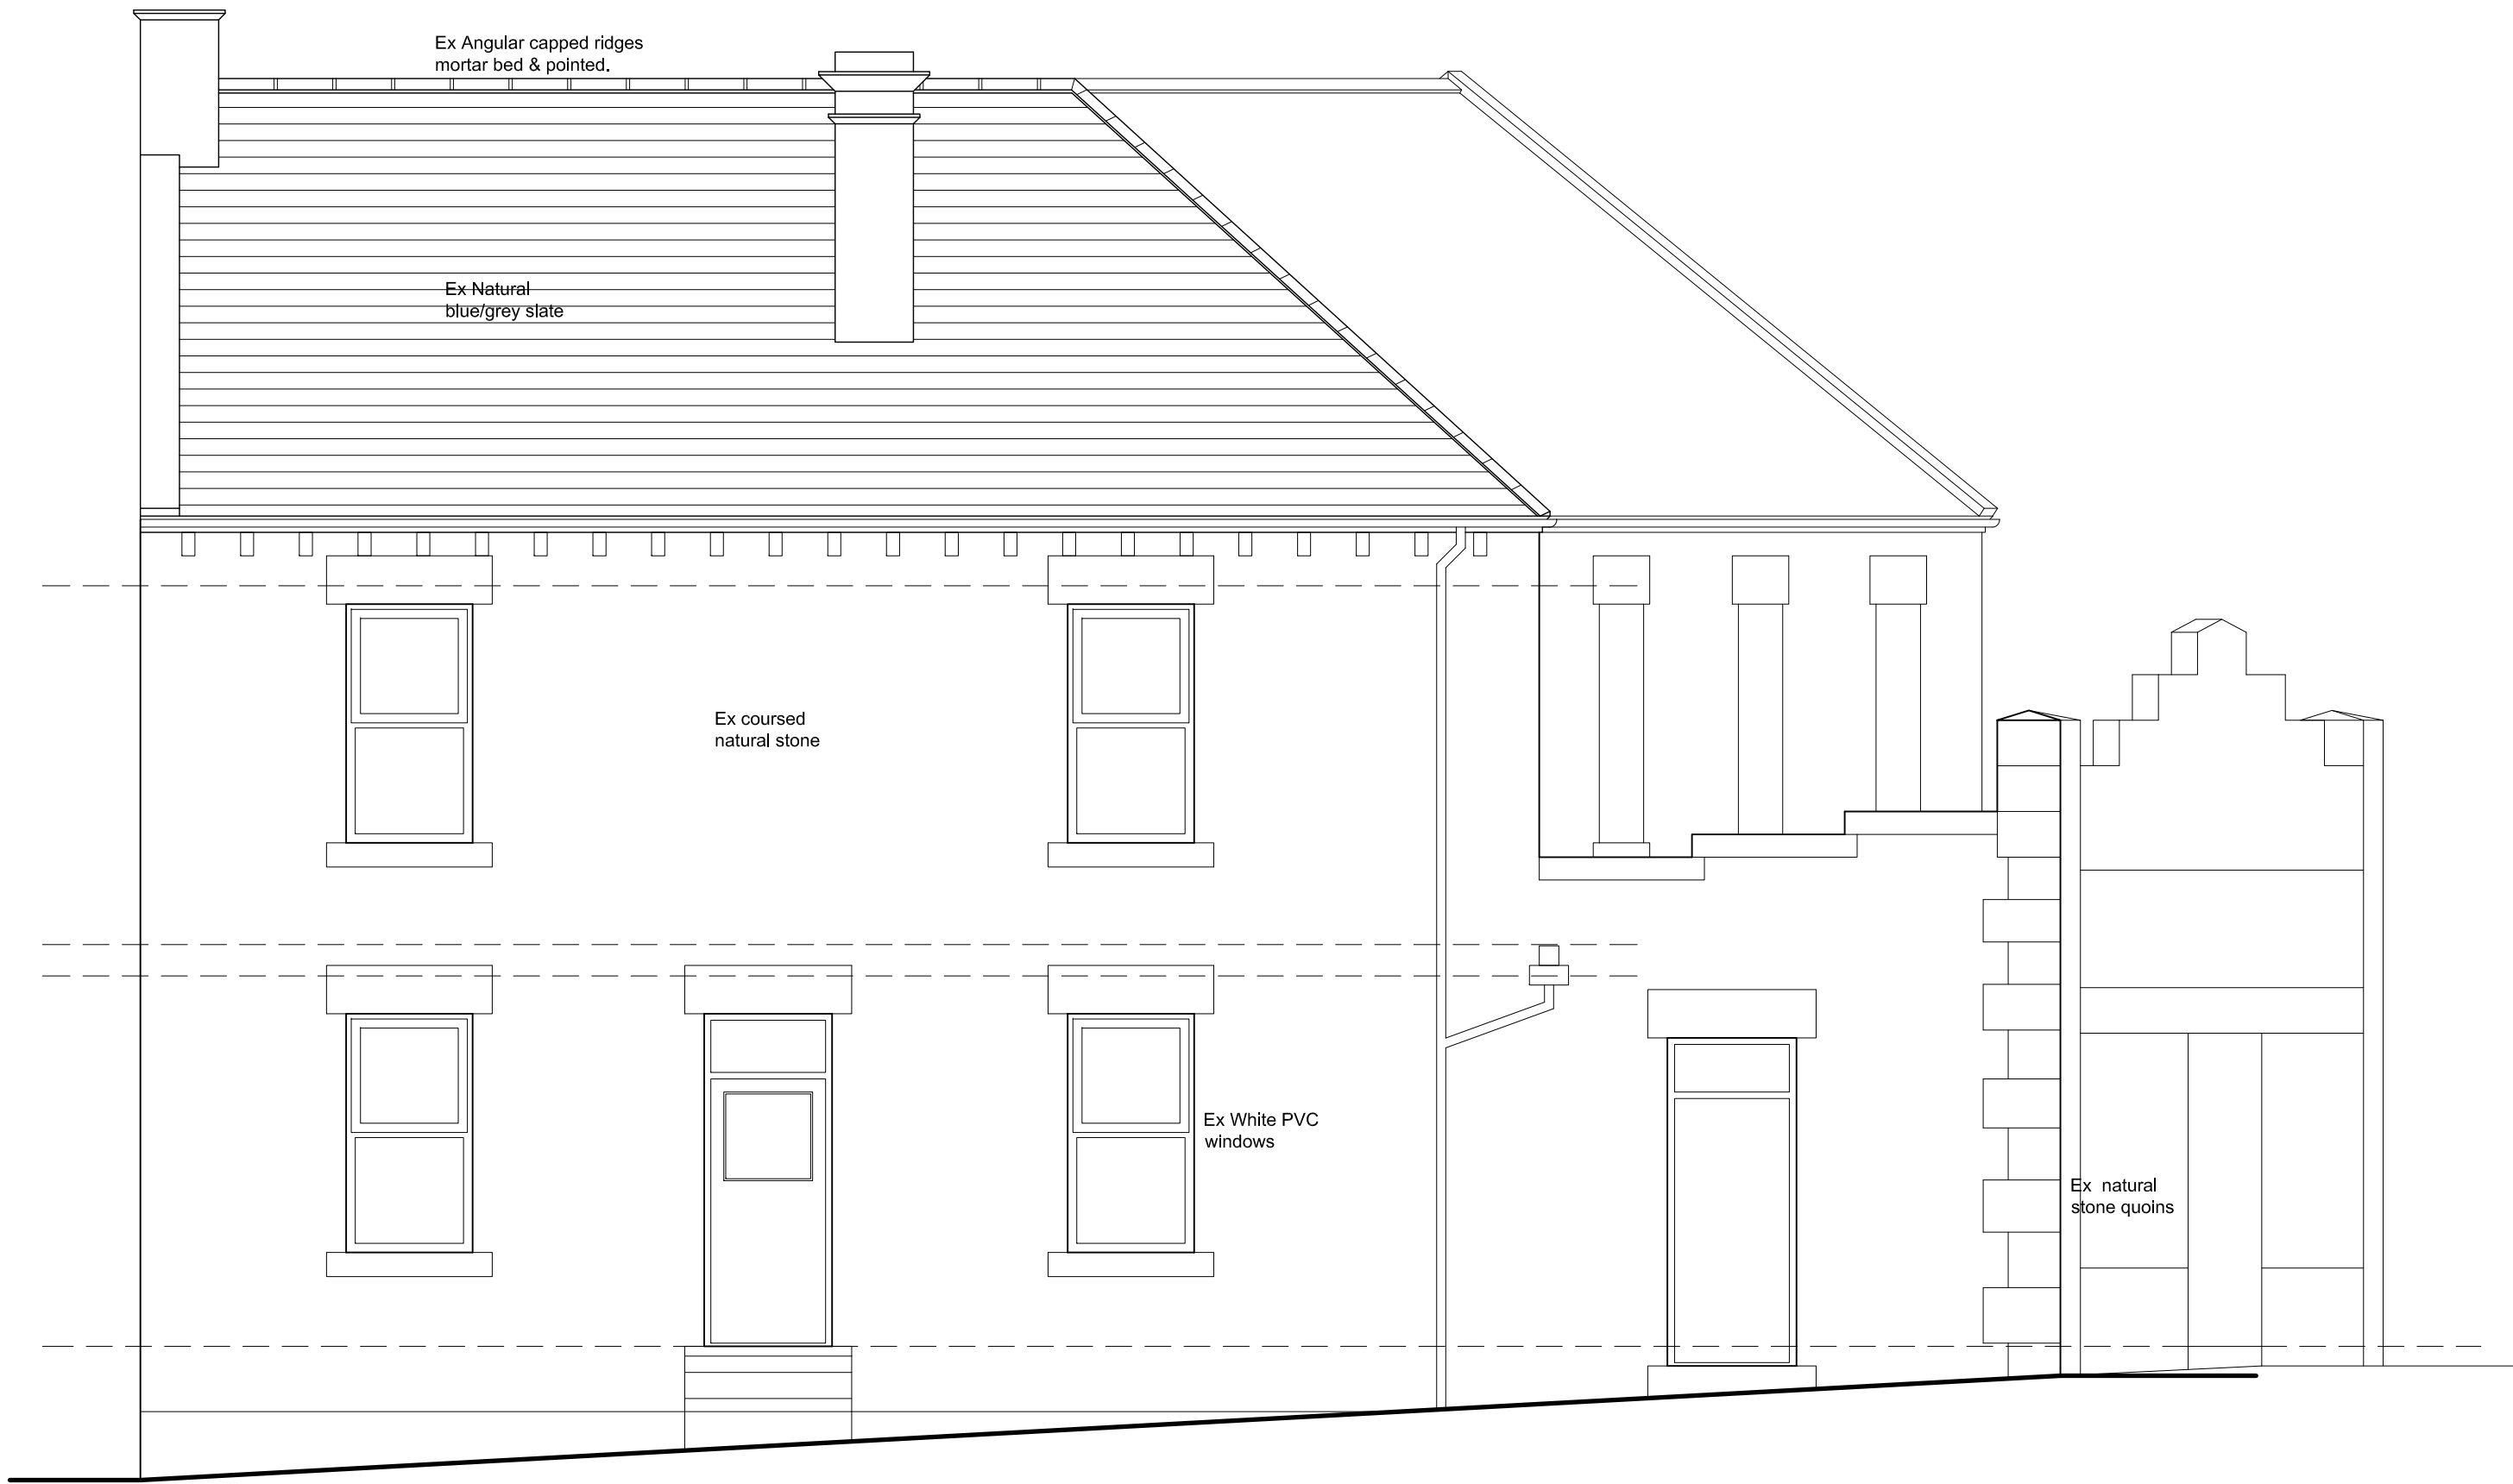


SIDCOP RD (WEST) ELEVATION

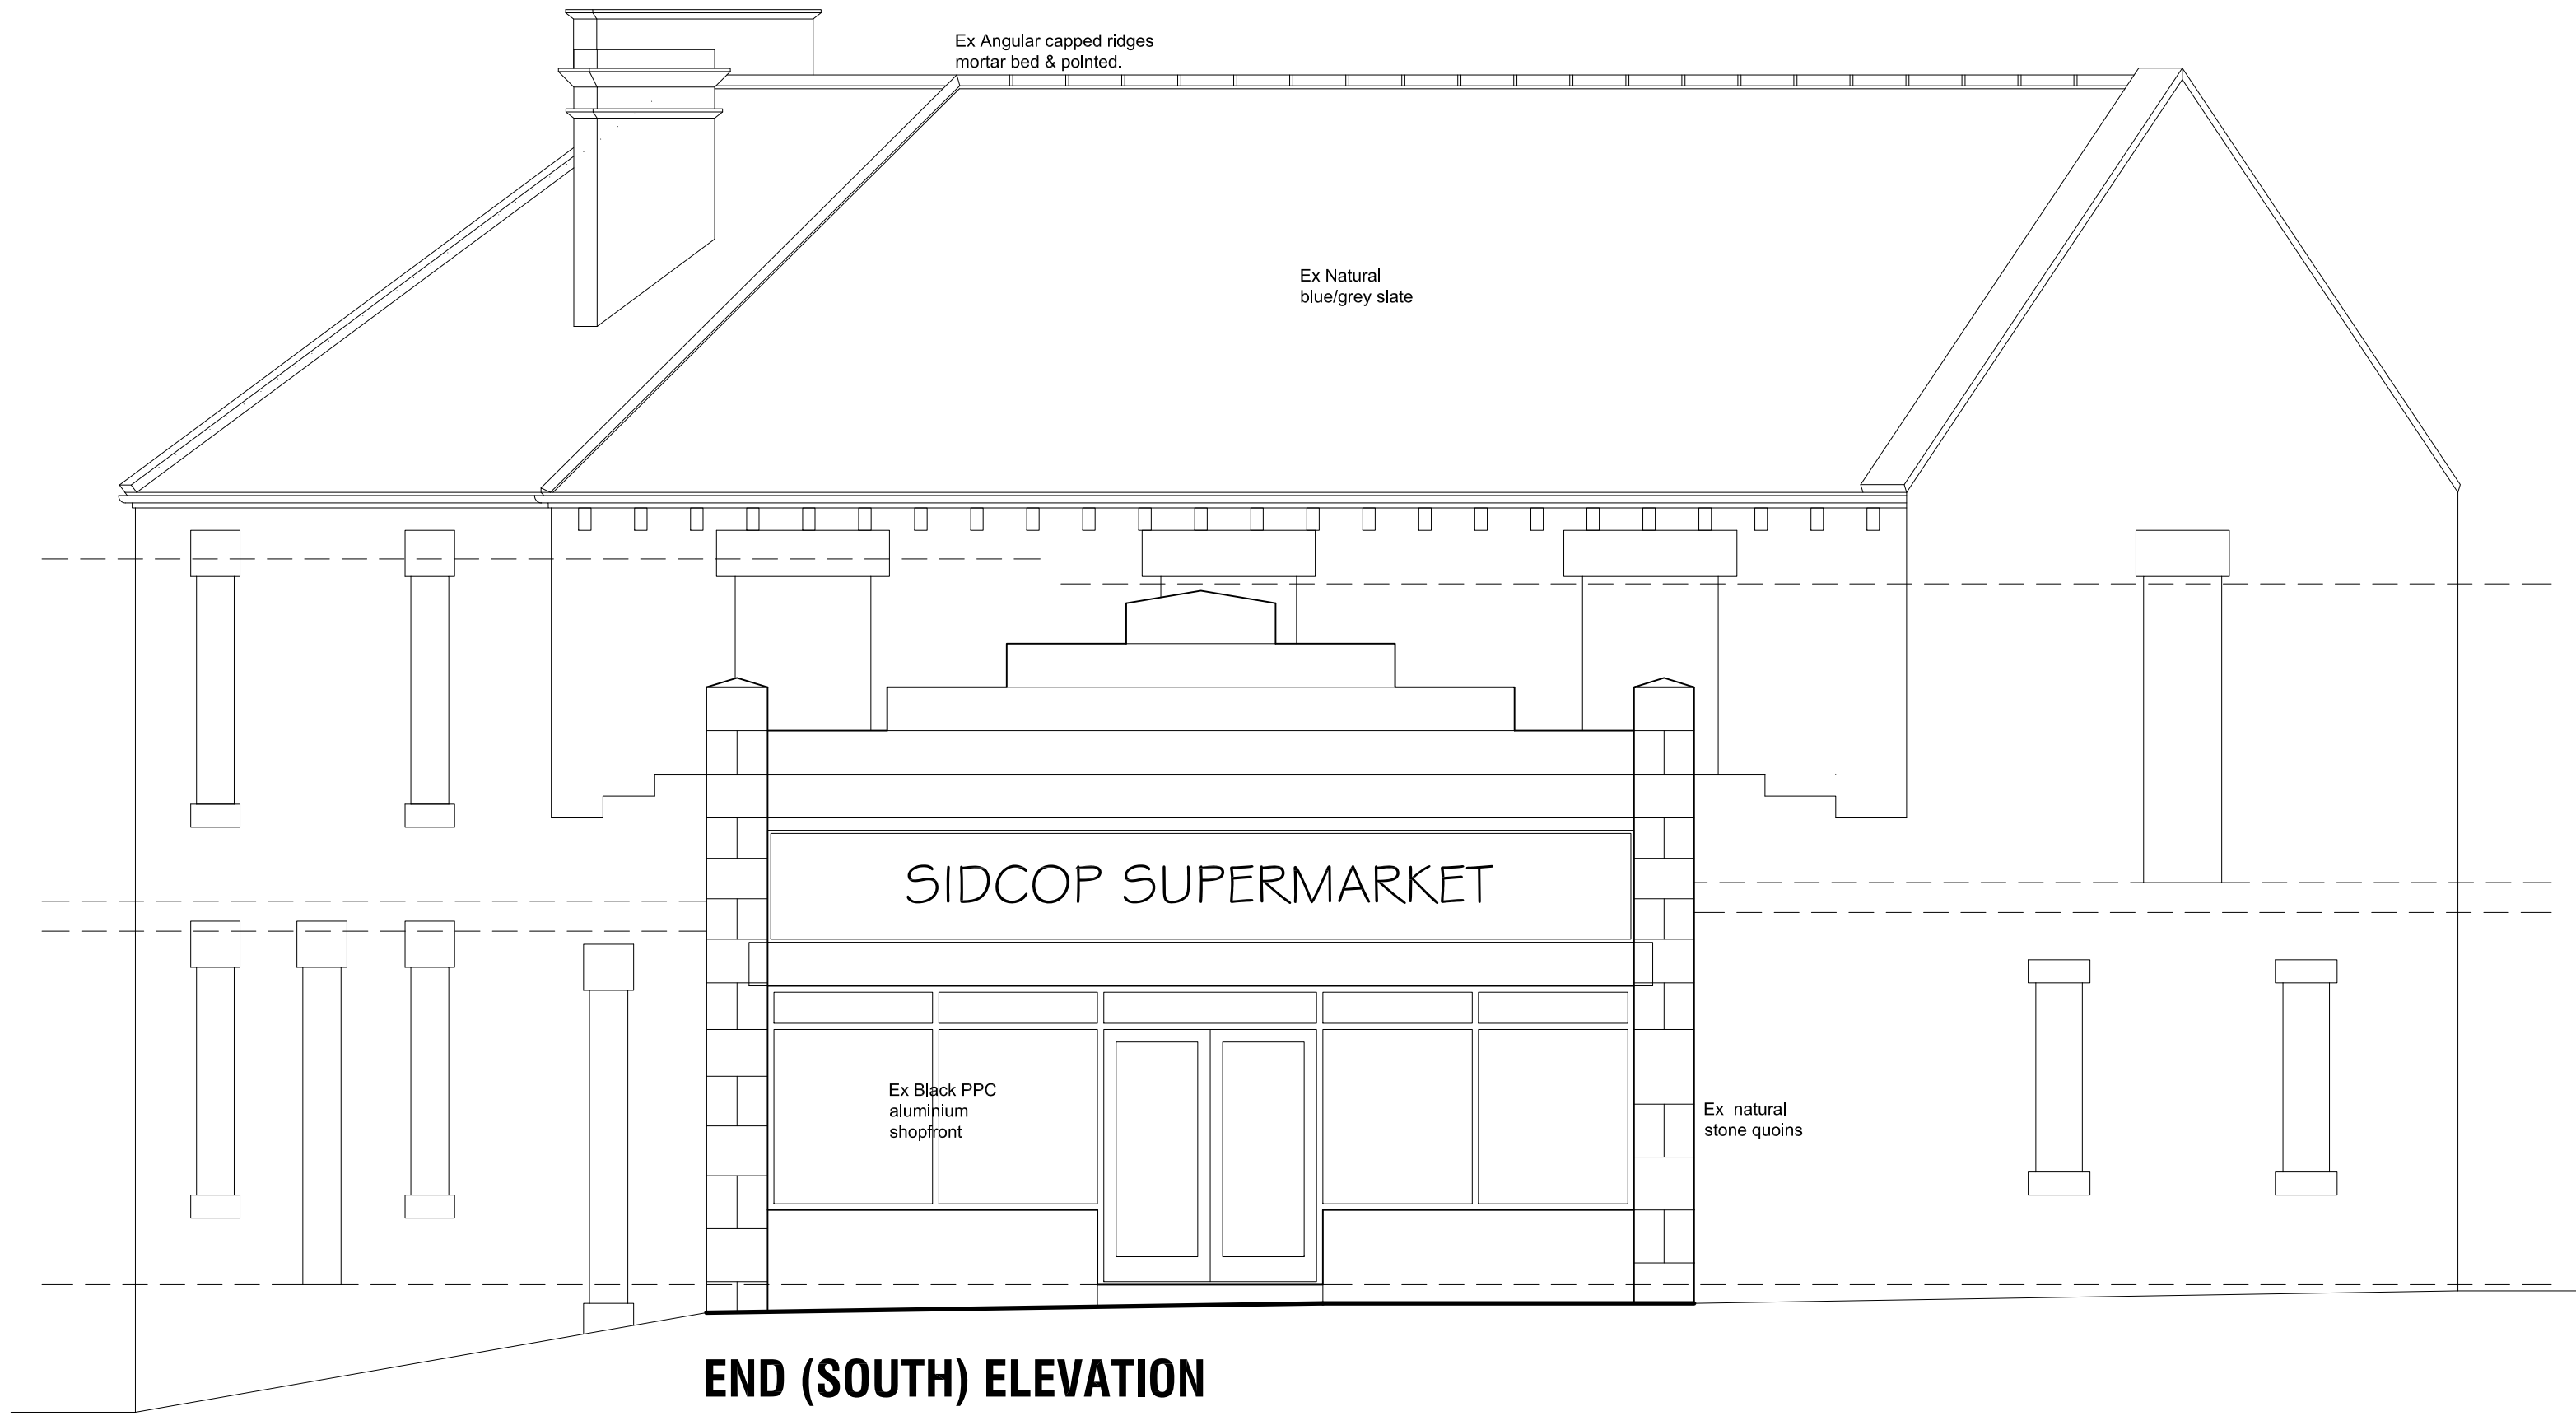


END (SOUTH) ELEVATION

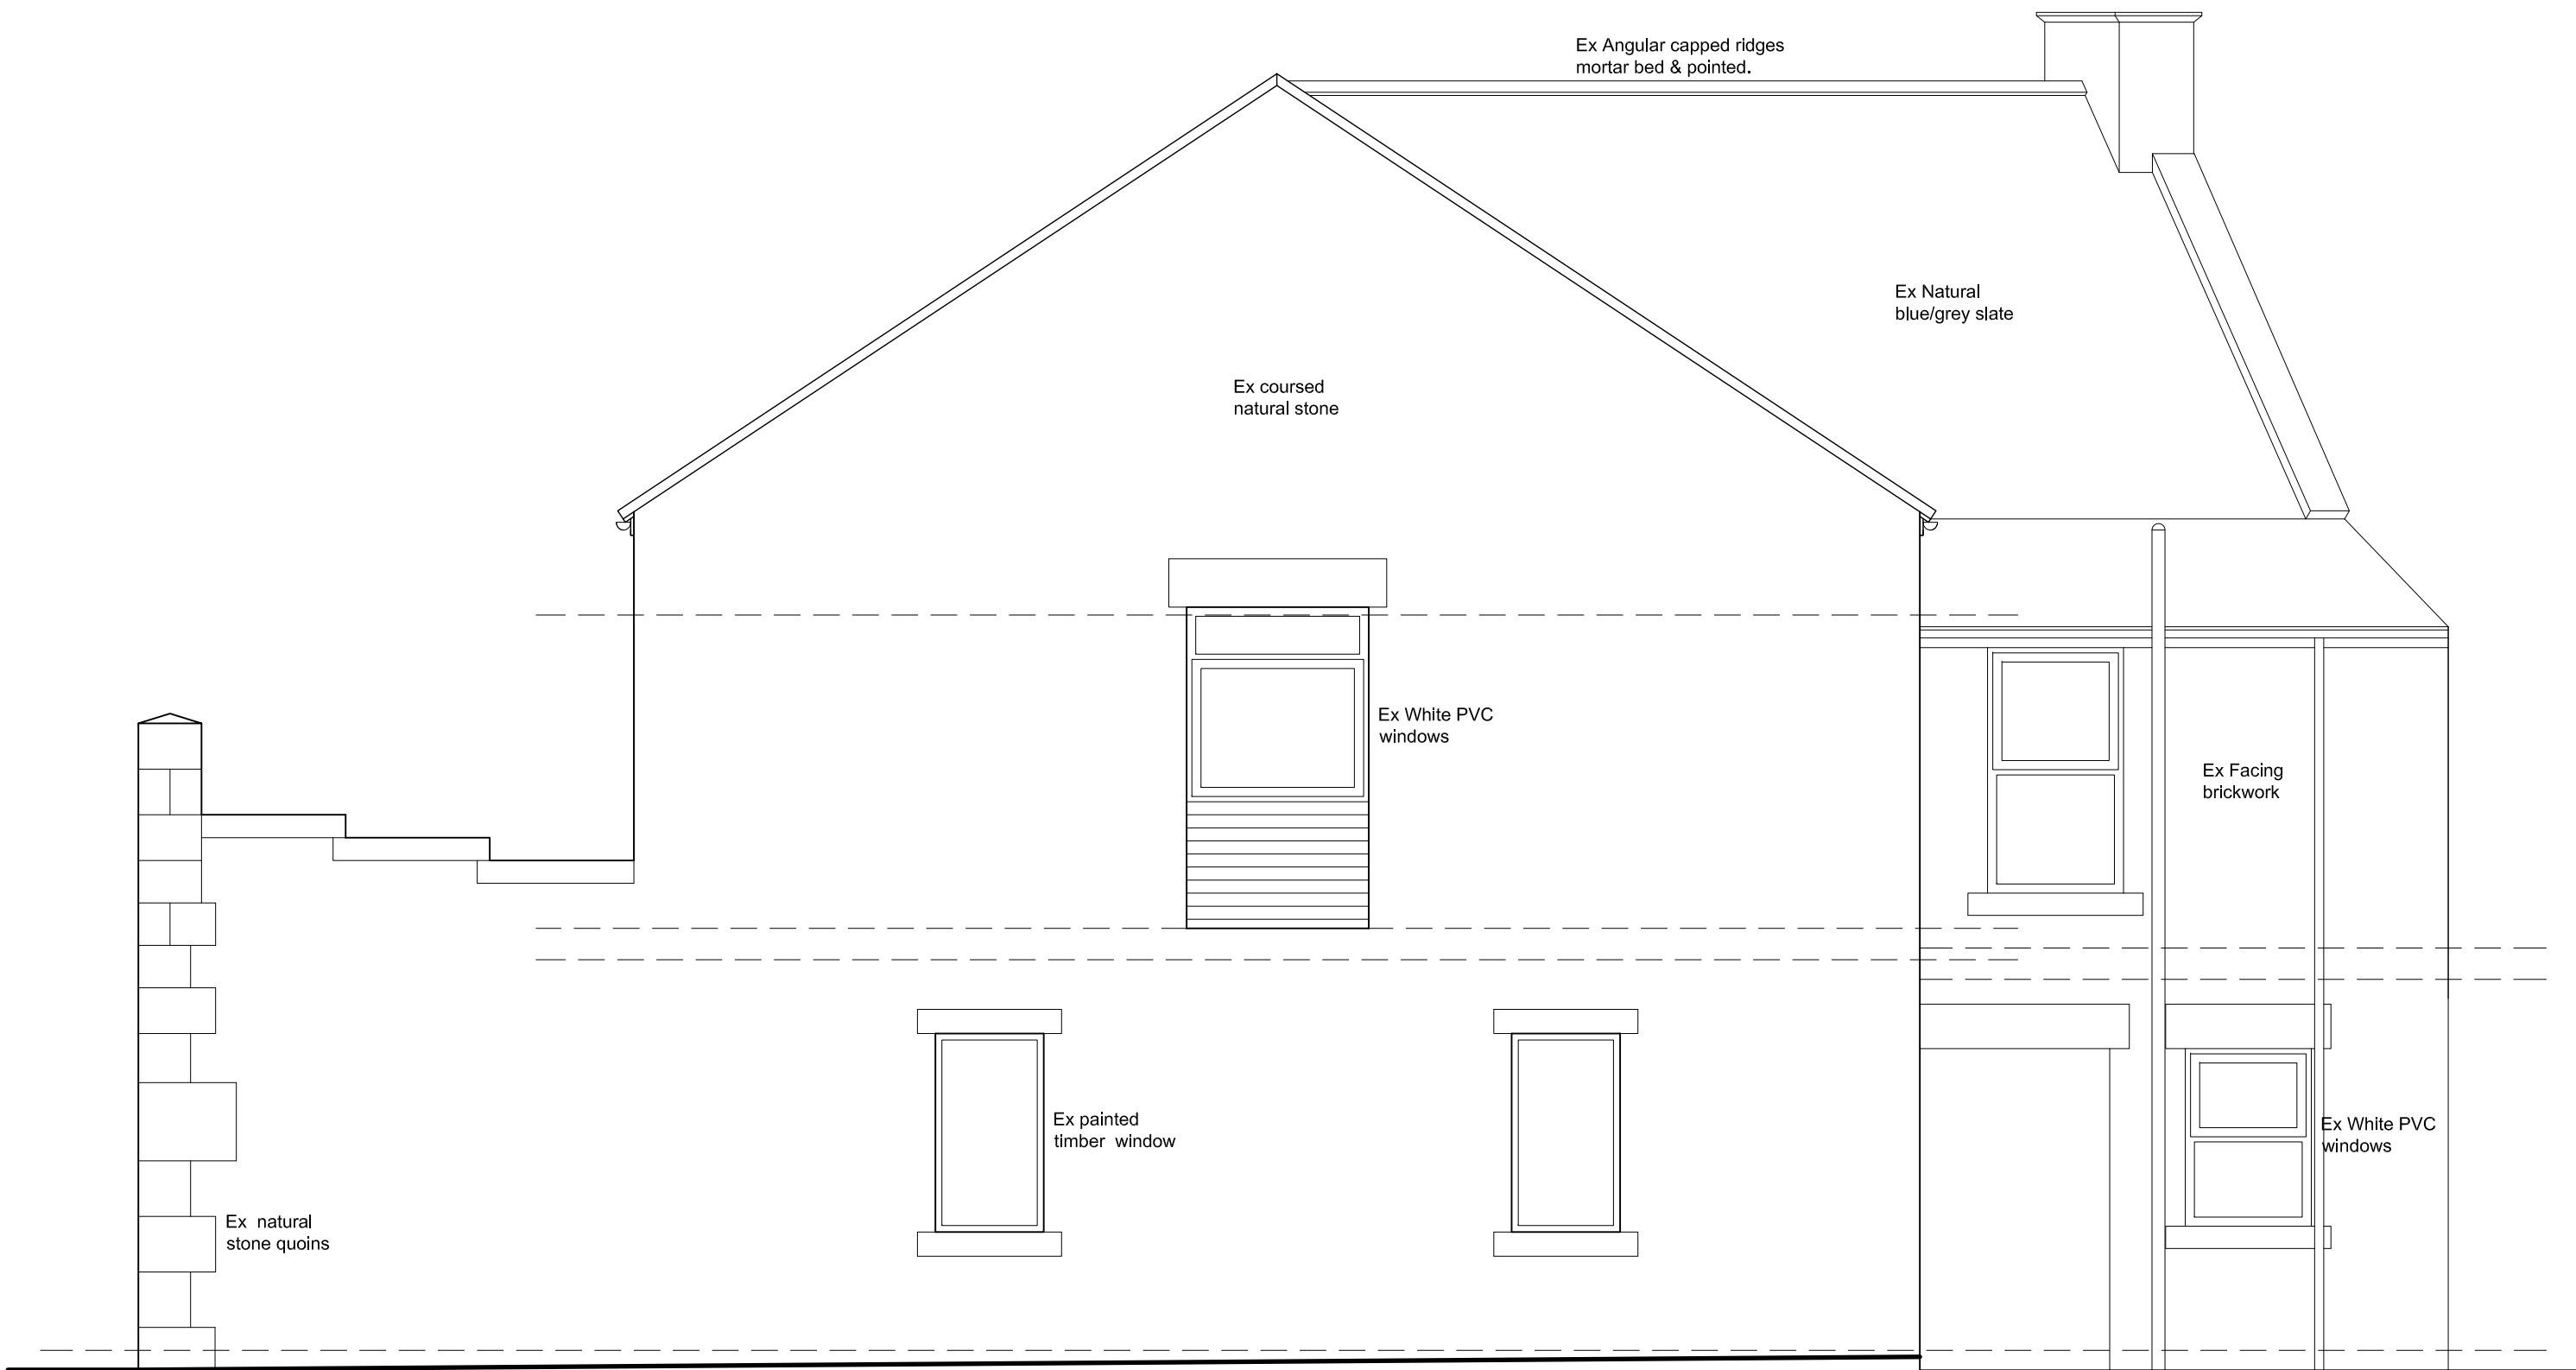

ROYSTON RD (EAST) ELEVATION

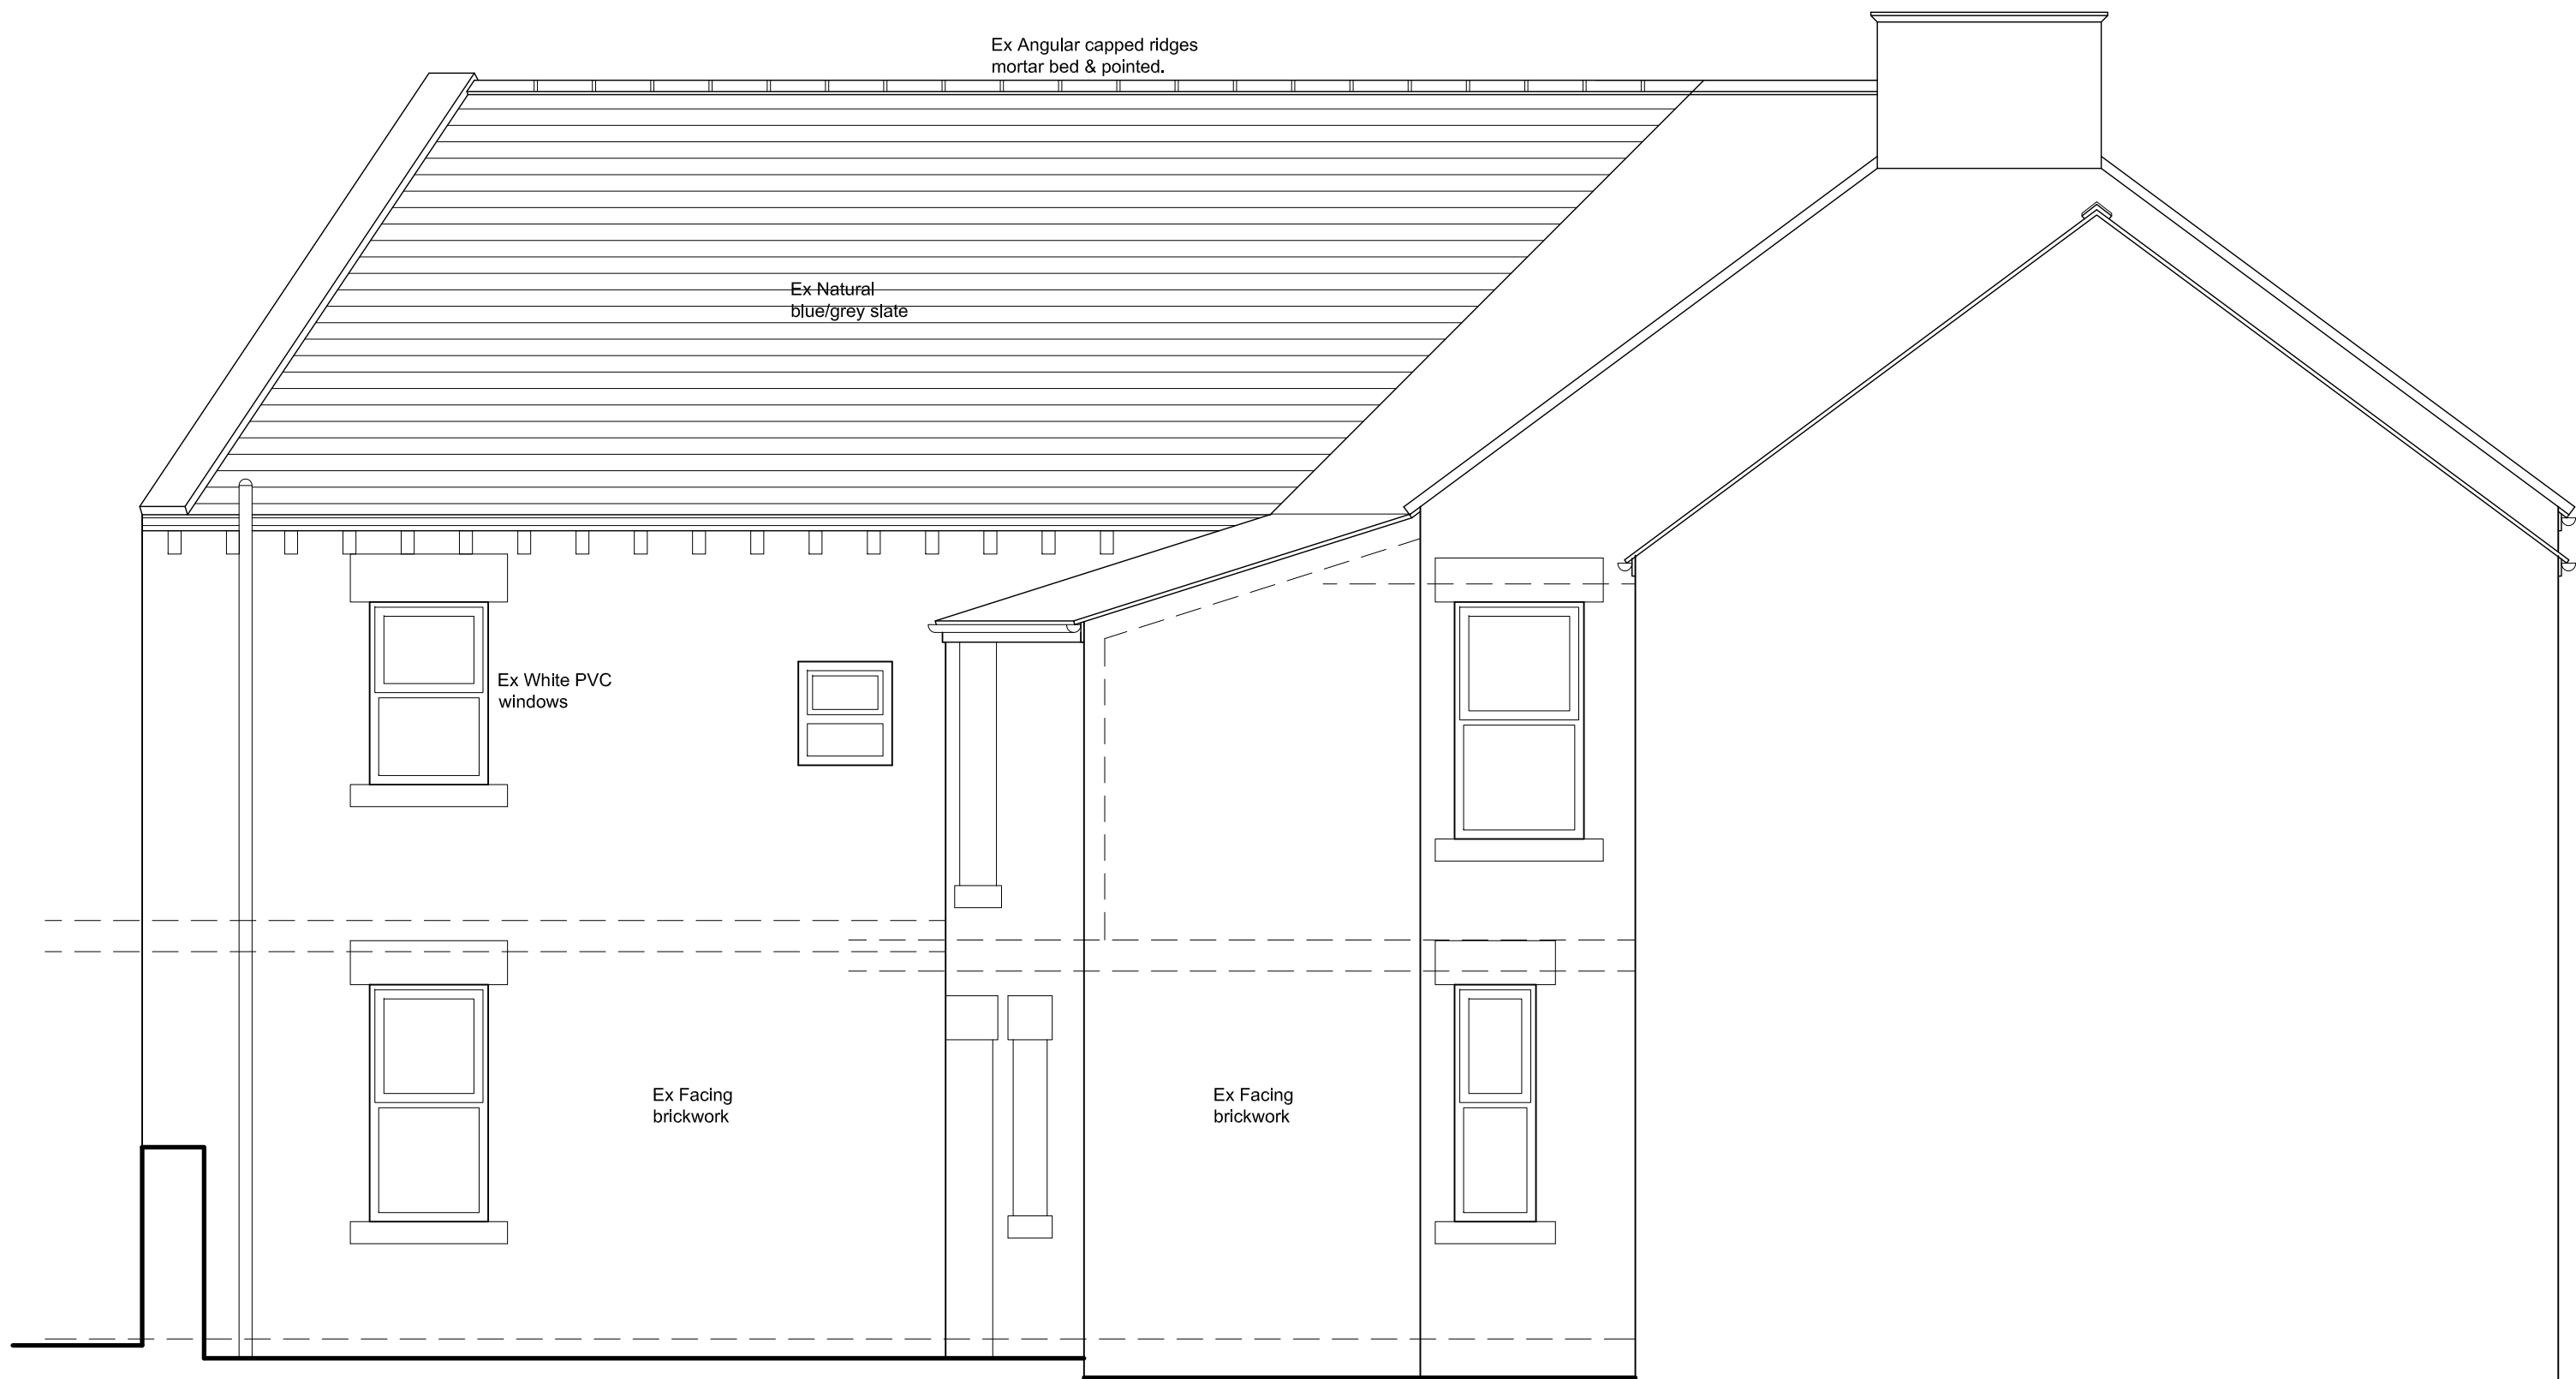

REAR (NORTH) ELEVATION

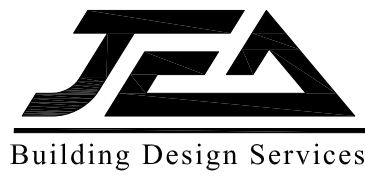

JE Architectural Ltd
23 Windmill Road, Wombwell,
Barnsley, S73 8PW.
Tel: 01226 754507
Email: jea@bdcconnect.com

This drawing and the copyright in the Architectural Company's property and may be used
or reproduced only by agreement. All Dimensions in Millimetres Unless specified
otherwise and subject to verification on site.

Scale: 1:50 @ A1	Date: SEPT 2022
Ref: 202128	Drwg No: 02

0 cm	2 cm	4 cm	6 cm
------	------	------	------

Revision	Date	Description
1		1 SIDCOP ROAD, CUDWORTH, BARNSELY, S72 8TG.
SURVEY 2		
ELEVATIONS		
Sidcop Supermarket Ltd.		