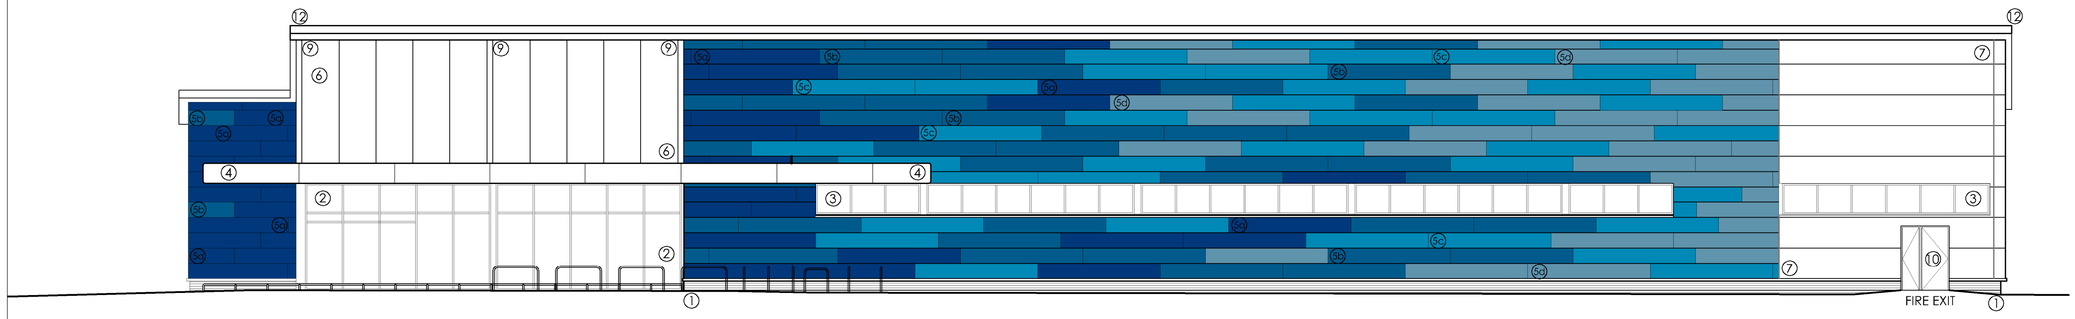

PROPOSED SOUTH WEST ELEVATION

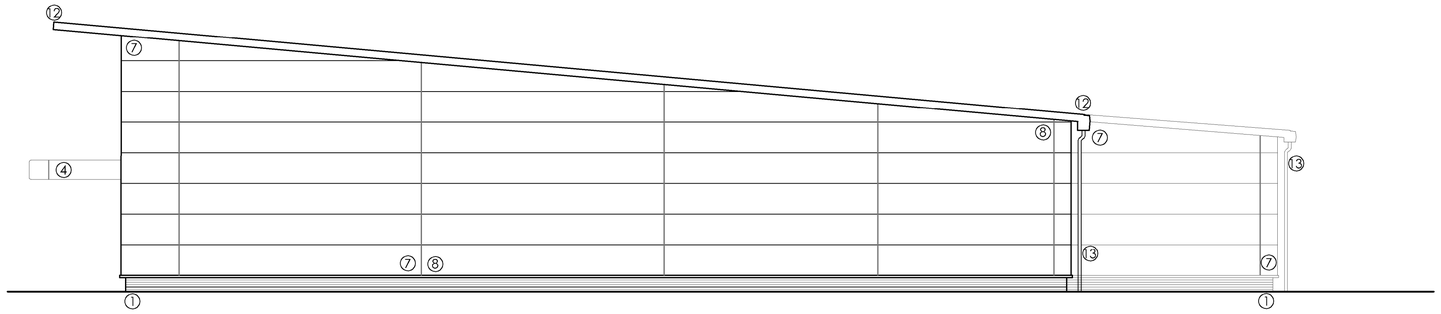

PROPOSED SOUTH EAST ELEVATION

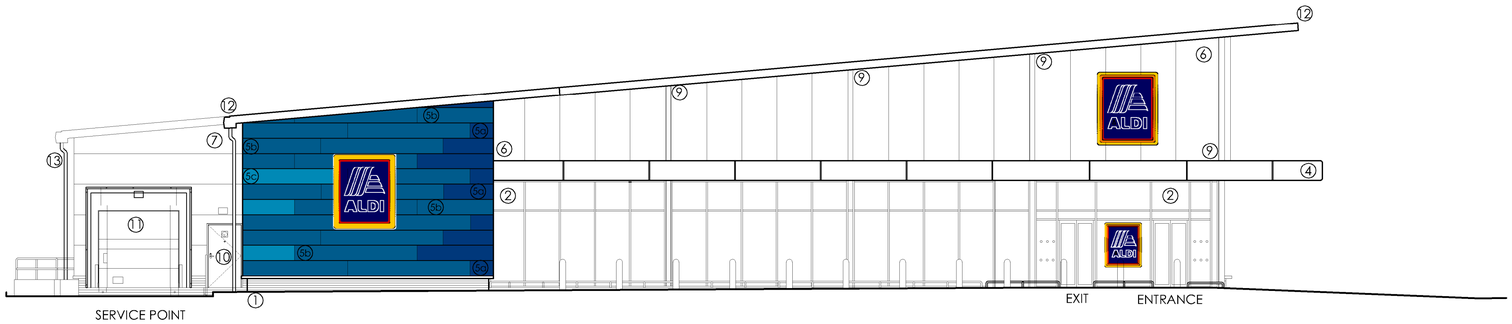

PROPOSED NORTH WEST ELEVATION

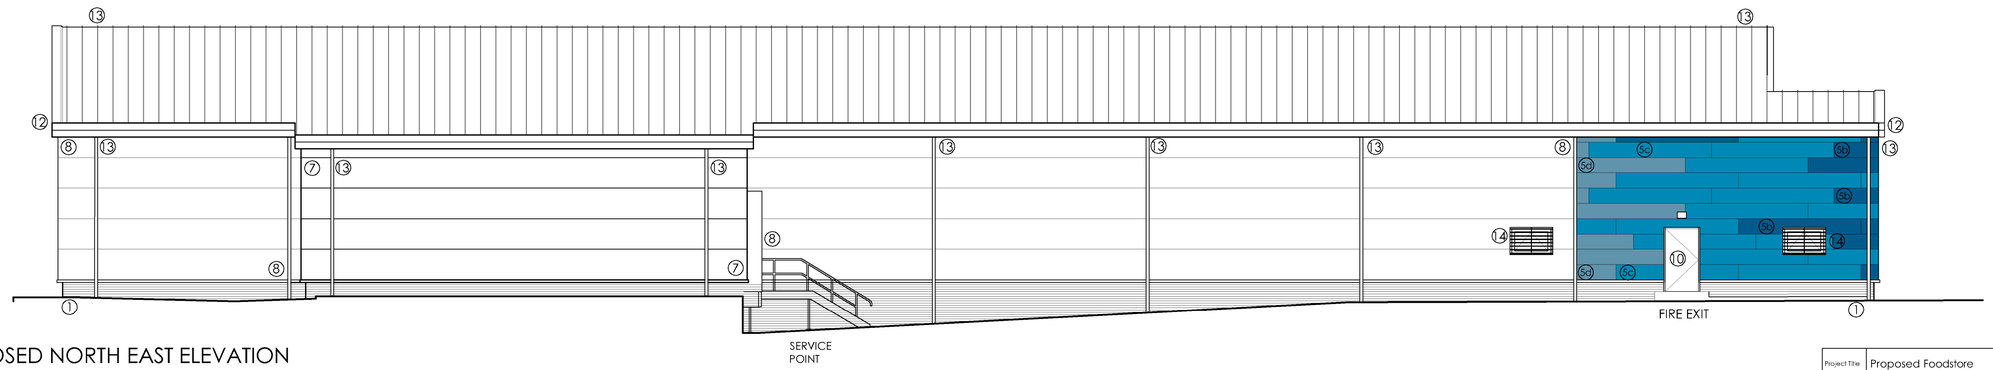

PROPOSED NORTH EAST ELEVATION

MATERIALS KEY:

1. Stretcher coursed facing brickwork plinth. Charcoal multi smooth facings with Tilcon (Black) mortar. Specification to be agreed with the LA.
2. PPC aluminium double glazed shopfront glazing system - Colour RAL 7016 Anthracite.
3. PPC aluminium double glazed high level glazing system - Colour RAL 7016 Anthracite.
4. PPC aluminium canopy fascia - Colour RAL 7016 Anthracite.
5. 4000mm x 500mm (module size) including 15mm joints Vantage IP rainscreen cladding system (2mm aluminium) by BTS fabrications with PPC finish (4 colour range to panels) - Colours to be as below:

   - 5a - (Darkest Blue - Colour RAL 5002)
   - 5b - (Dark Blue - Colour RAL 5017)
   - 5c - (Mid Blue - Colour RAL 5012)
   - 5d - (Light Blue - Colour RAL 5024)

N.B All cladding profiles to have pre-formed corner panels - no site cuts are permitted.

6. Vertically laid Kingspan KS1000MR cladding panels - Colour RAL 9023 Graphite.
7. Horizontally laid Kingspan KS1000MR cladding panels - Colour RAL 7016 Anthracite.
8. Horizontally laid Kingspan KS1000MR cladding panels - Colour RAL 9006 Metalic Silver.
9. PPC 1.6mm thick aluminium pressings with ply backing secured to frame with concealed fixings - Colour RAL 7016 Anthracite.
10. Steel security rated fire exit doors PPC - Colour RAL 7016 Anthracite.
11. Loading dock shelter, sectional door and dock leveler by Easilift - Colour RAL 7016 Anthracite.
12. PPC aluminium perimeter flashing - Colour RAL 7016 Anthracite.
13. Kingspan KS1000RW trapezoidal roof panels with matching gutters and downpipes - Colour RAL 7016 Anthracite.
14. PPC windows with security bars over - Colour RAL 7016 Anthracite.

Rev	Date	Description	Rev By	Chk'd By

Project Title	Proposed Foodstore Development Old Mill Lane Barnsley				
Client	Aldi Stores Ltd				
Status	CONSTRUCTION				
Scale	1:100	Drawing Size	A1		
Date	11.2019	Drawn By	BL	Checked	WH

Drawing Title	Proposed Elevaitons
Job Dwg No	1210-150 Rev -

■ 2 St. Johns North, Wakefield, WF1 3QA t. 01924 291800
□ Carvers Warehouse, 77 Dale Street, Manchester, M1 2HG t. 0161 2388555
□ The Old Rectory, 79 High Street, Newport Pagnell, MK16 8AB t. 01908 211577
□ 101 London Road, Reading, RG1 5BY t. 0118 9507700
□ 10 Gees Court, St Christophers Place, London, W1U 1JJ t. 0207 4091215

THE HARRIS PARTNERSHIP
ARCHITECTS
www.harrispartnership.com

This drawing is copyright and may not be reproduced in whole or part without written authority. Do not scale off this drawing.

CAD File reference J:\Aldi\ALDI YORKSHIRE REGION\Planning\1210 SDAR - Old Mill Lane, Barnsley