
BSAN SITE SURVEY SKETCH (NOT TO SCALE

BSAN No.	Type	Phase	Colour	BT Excahnge	String	Address	Postcode
013	7330	1	Green	Penistone	1	Towngate o/s Towngate Farm	S36 9RH



Suvey Date	Grid Reference		Local Authority	Notes
30 Mar 2010	423359	403585	Barnsley BC	


PROPOSED SYDR CABINET DIMENSIONS

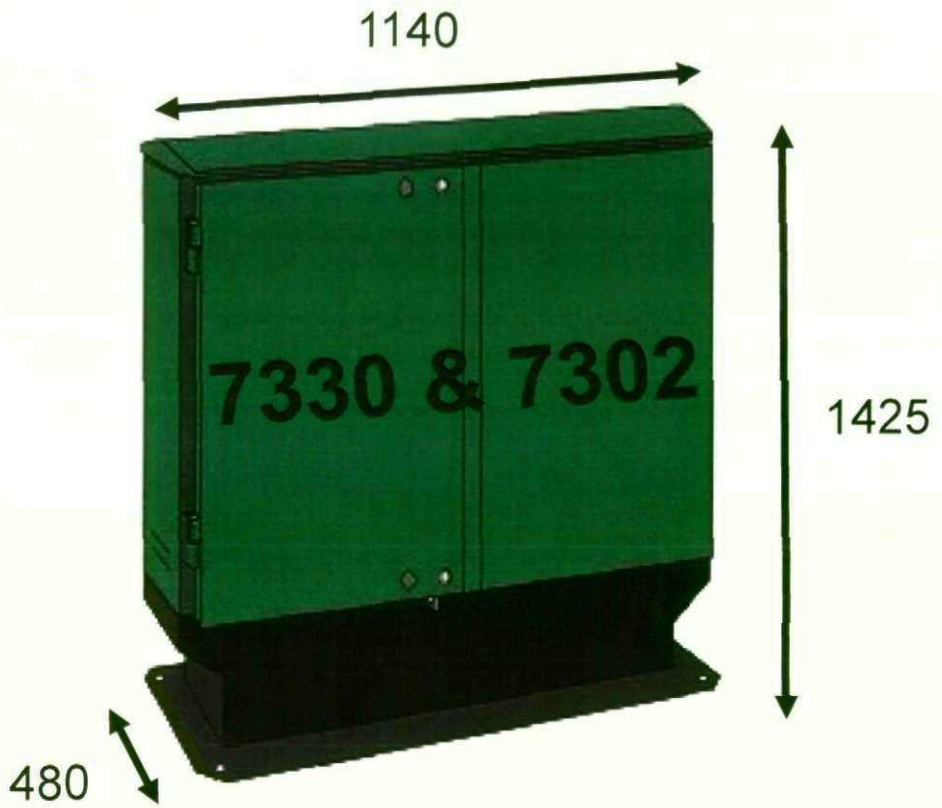

SIZES APPROX

Not to Scale

kcom group	Kcom Group PLC Carr Lane Kingston Upon Hull HU1 3RE Reg No 2150618 England	Drawing No:- 1	Description PROPOSED SYDR CABINET DIMENSIONS	Issue No:-	Amendment History

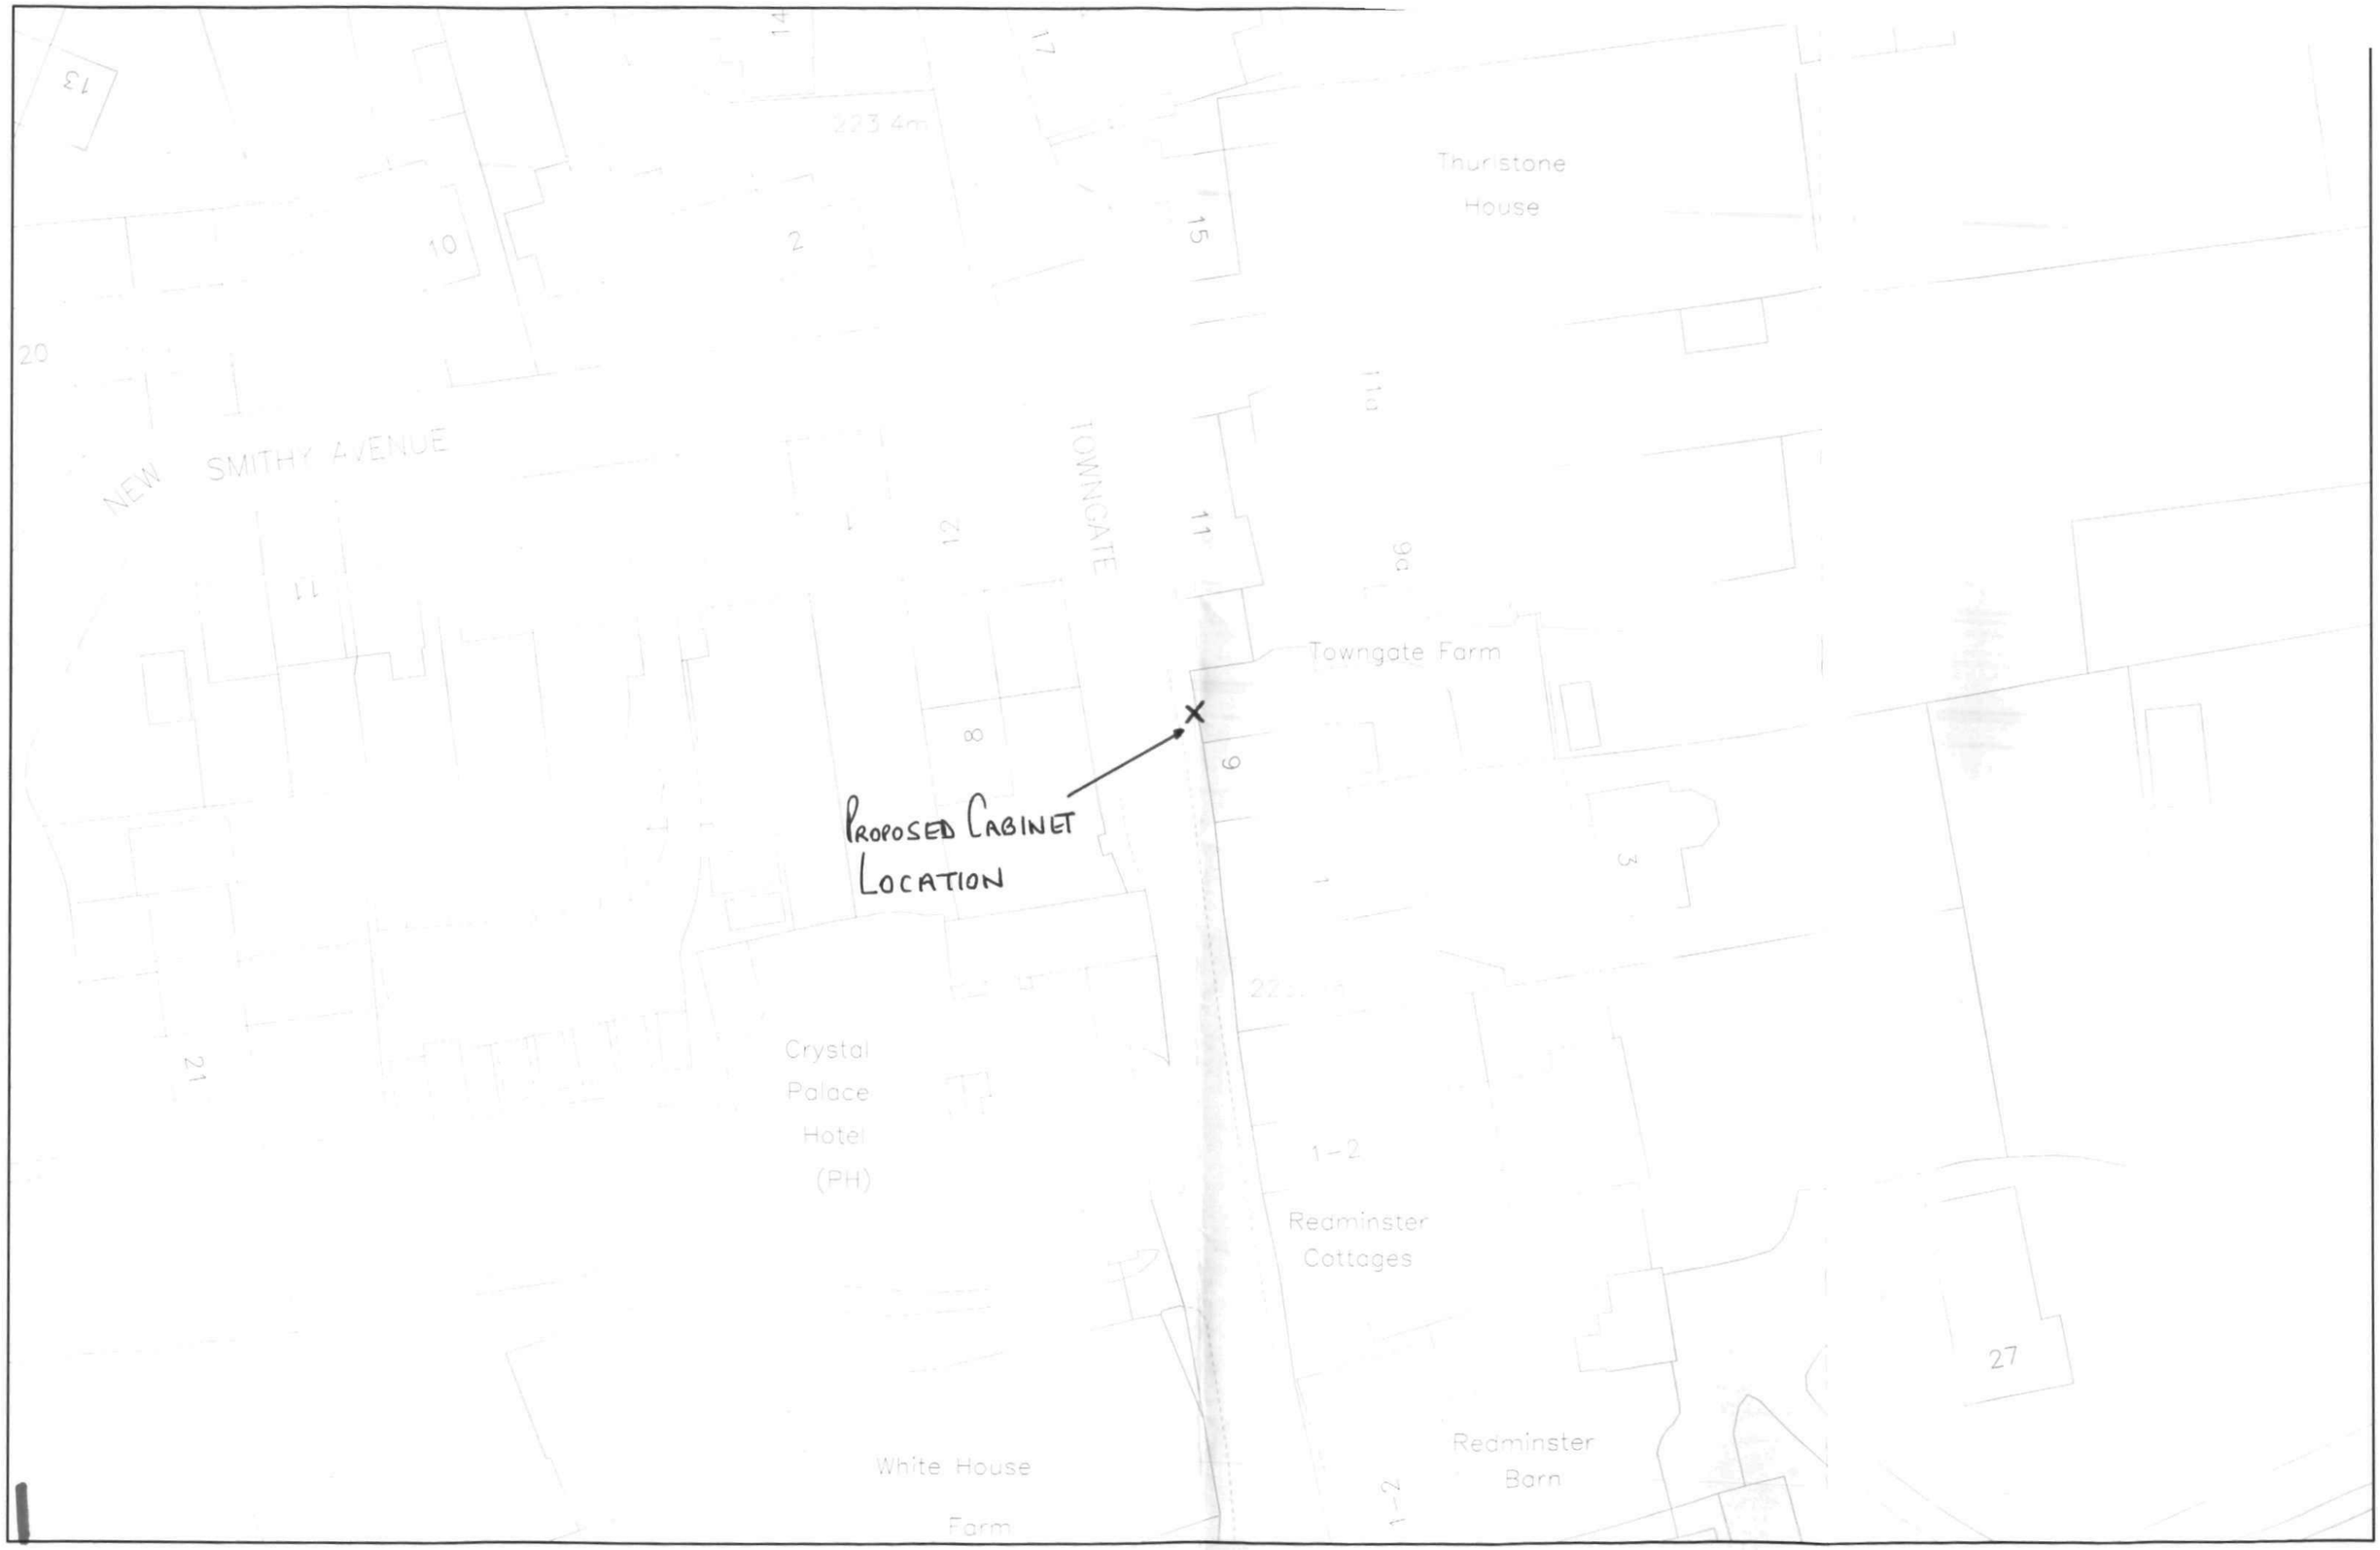

Kingston Communications

Network Engineering Centre,
Vulcan Street,
Clough Road,
Kingston upon Hull, HU6 7PS

21/05/2010

Scale 1:500

Based upon Ordnance Survey digital maps with the permission of The Controller of Her Majesty's Stationery Office, (c) Crown copyright licence ALD50363A