




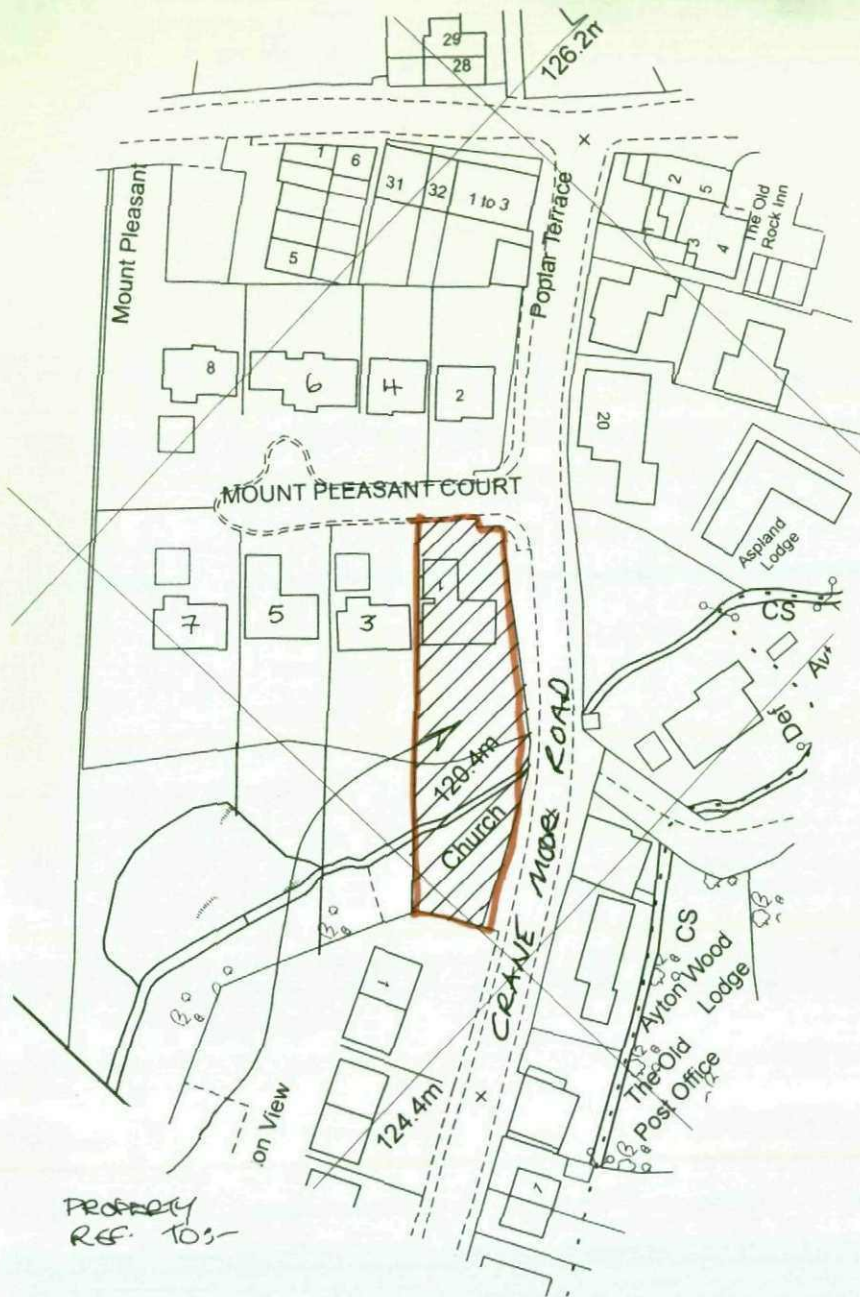

Location Plan 1:1250

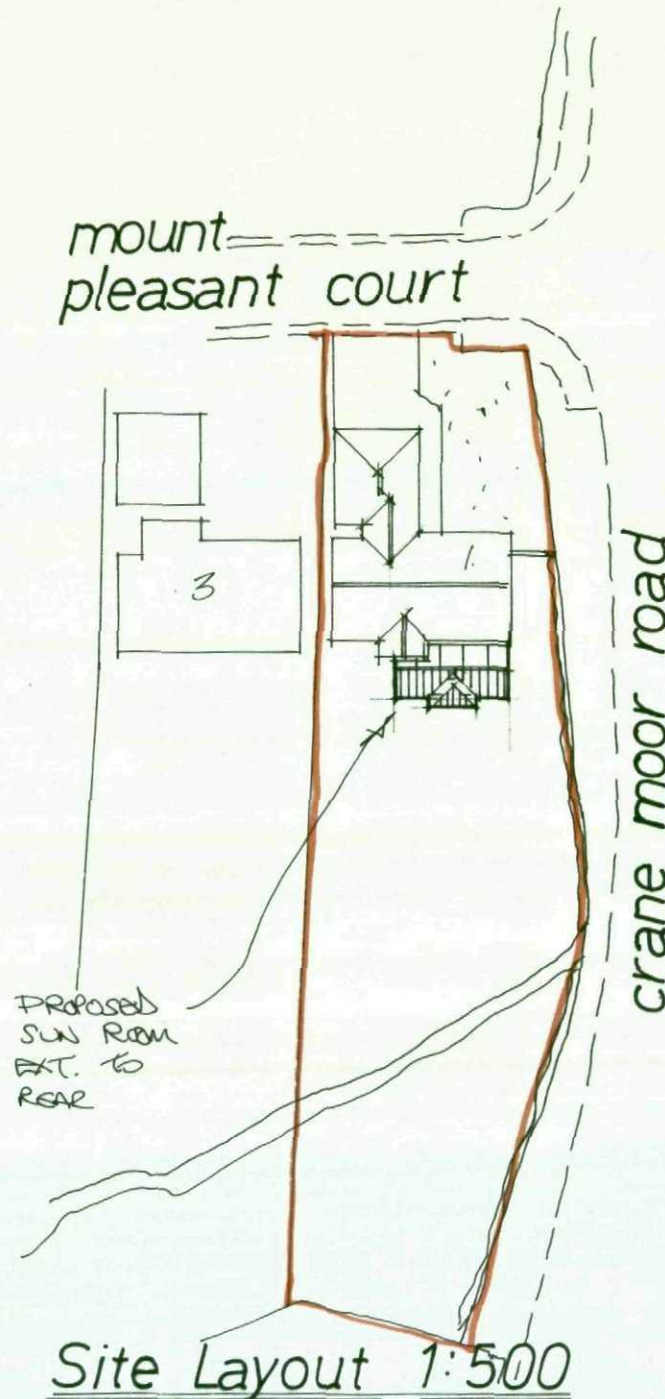

Site Layout 1:500

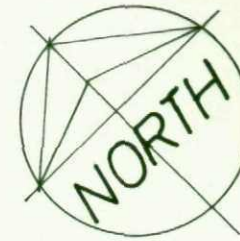


| Rev | Notes | Date |
|-----|-------|------|
|     |       |      |

**Garry Greetham Associates Ltd**  
 Residential Design Consultant  
 Westwood House  
 18 Carr Lane  
 Tankersley  
 Barnsley S75 3BE  
 Tel(01226)746573

|            |                                                          |
|------------|----------------------------------------------------------|
| PROJECT    | Sun Room Extension                                       |
| CLIENT     | Mr. & Mrs. D. Watson                                     |
| TITLE      | Site & Location Plans                                    |
| ADDRESS    | 1 Mount Pleasant Court,<br>Crane Moor, Sheffield. S357BT |
| DRAWN BY   | 999                                                      |
| SCALE      | 1:50; 1:100 DATE Jul.09                                  |
| DRAWING No | 710-01 REV                                               |

Member of the Chartered Institute  
 of Architectural Technologists


# Elevations

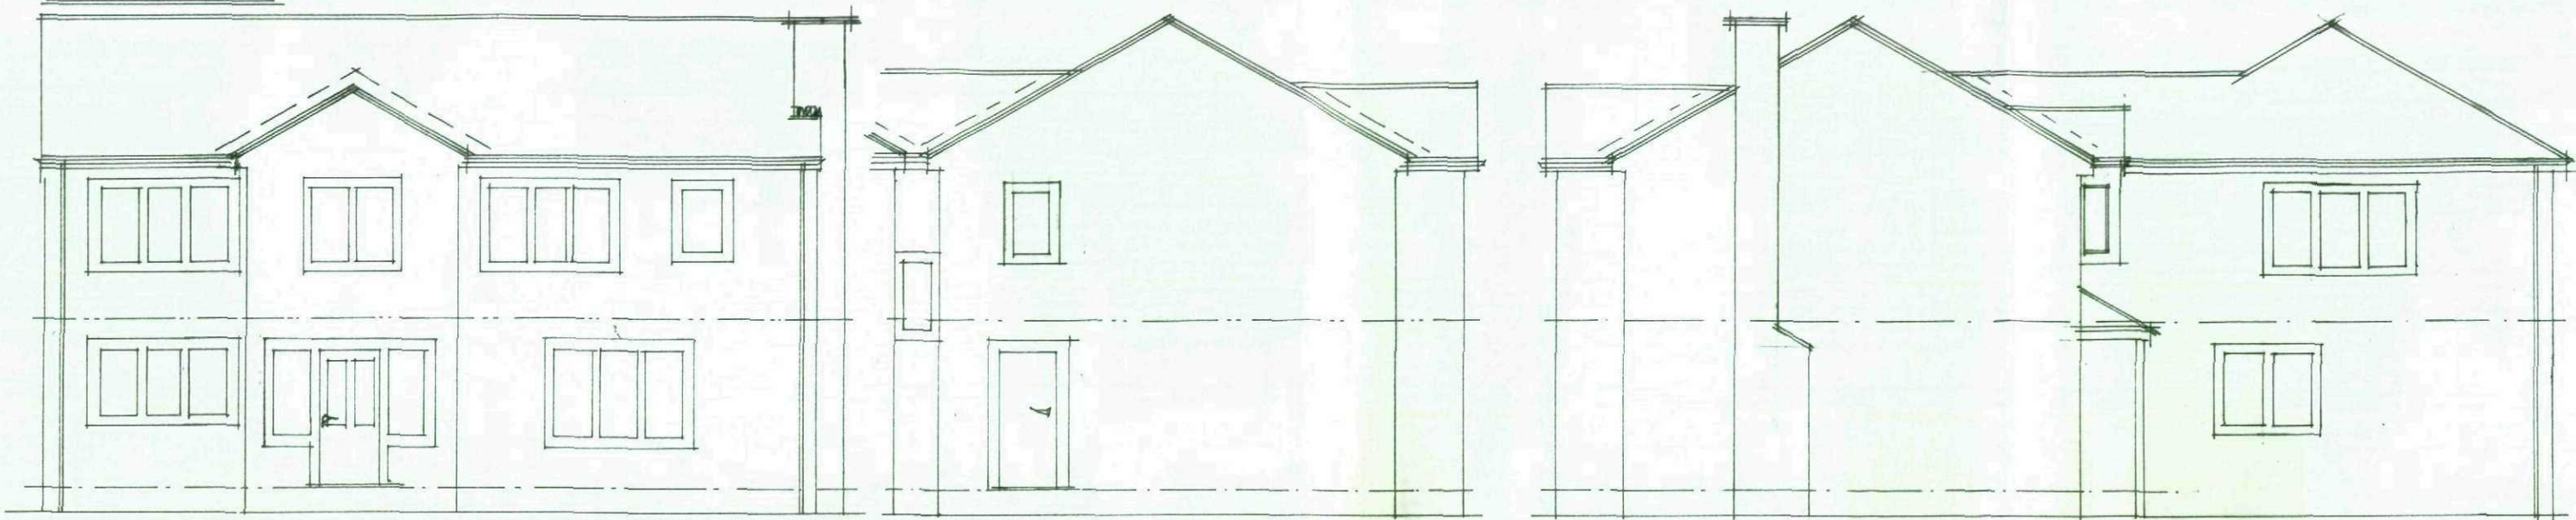

Rear

Side ~ part

Side

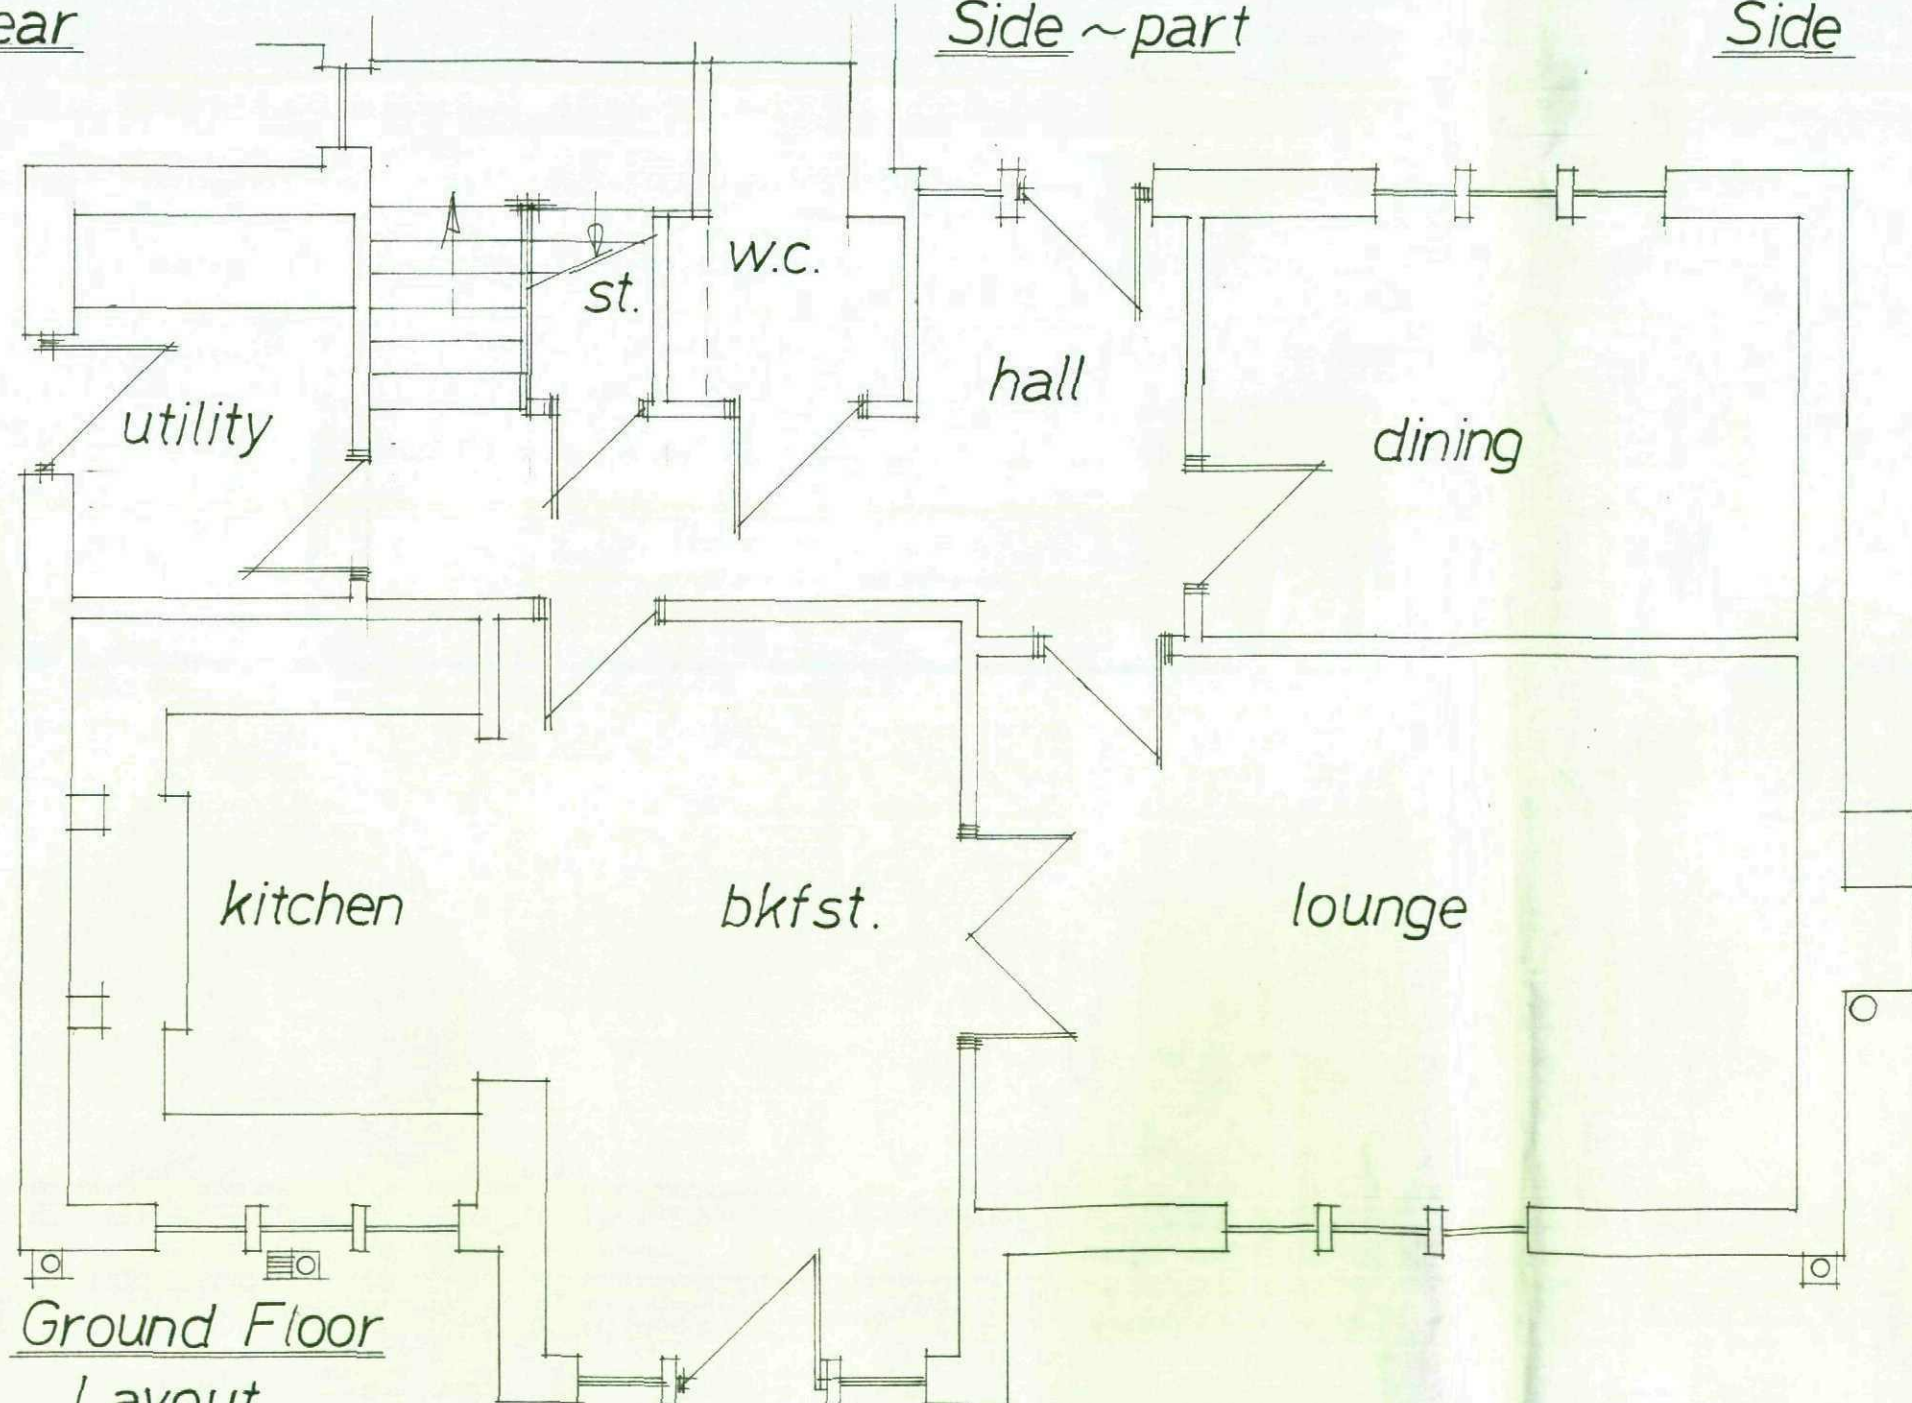

Ground Floor  
Layout

| Rev | Notes | Date |
|-----|-------|------|
|     |       |      |

Garry  
Greetham  
Associates Ltd  
Residential  
Design Consultant  
Westwood House  
18 Carr Lane  
Tankersley  
Barnsley S75 3BE  
Tel(01226)746573

|            |                                                          |
|------------|----------------------------------------------------------|
| PROJECT    | Sun Room Extension                                       |
| CLIENT     | Mr. & Mrs. D. Watson                                     |
| TITLE      | Property as Existing                                     |
| ADDRESS    | 1 Mount Pleasant Court,<br>Crane Moor, Sheffield. S357BT |
| DRAWN BY   | ggg                                                      |
| SCALE      | 1:50; 1:100                                              |
| DATE       | Jul.09                                                   |
| DRAWING No | 710-02                                                   |
| REV        |                                                          |

Member of the Chartered Institute  
of Architectural Technologists