
Rev. 1


Drg. No. P42-XX01

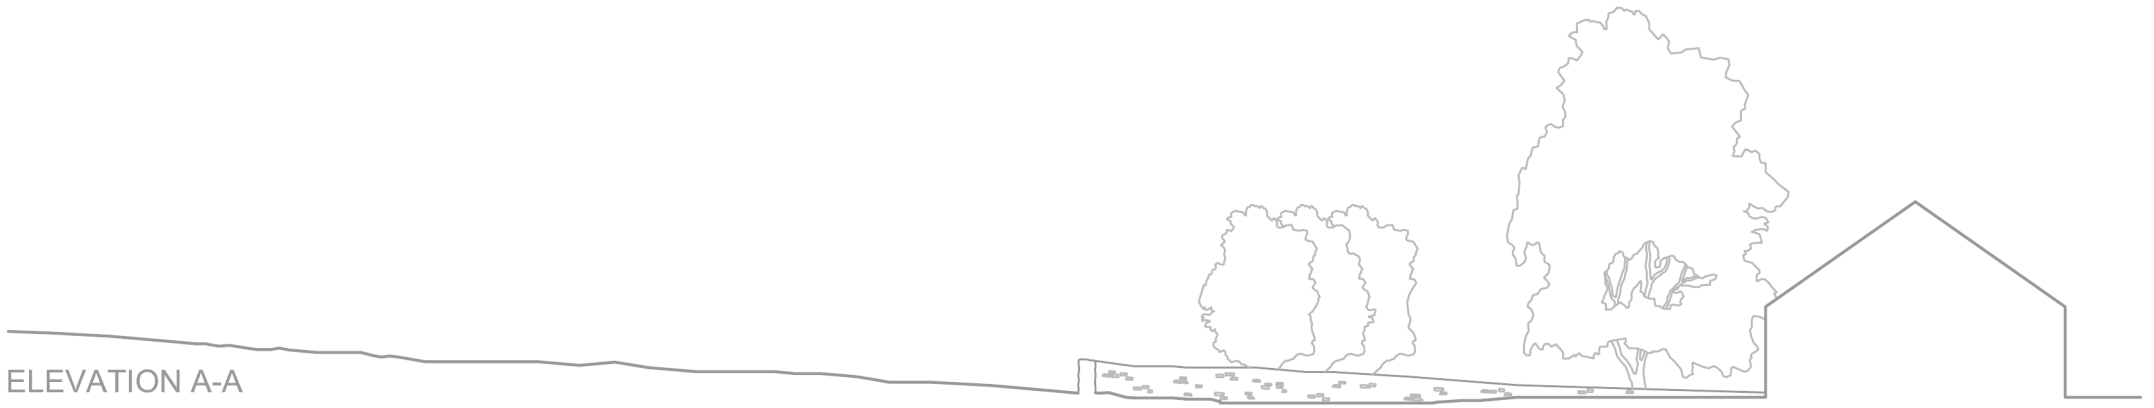

ELEVATION A-A




ELEVATION B-B

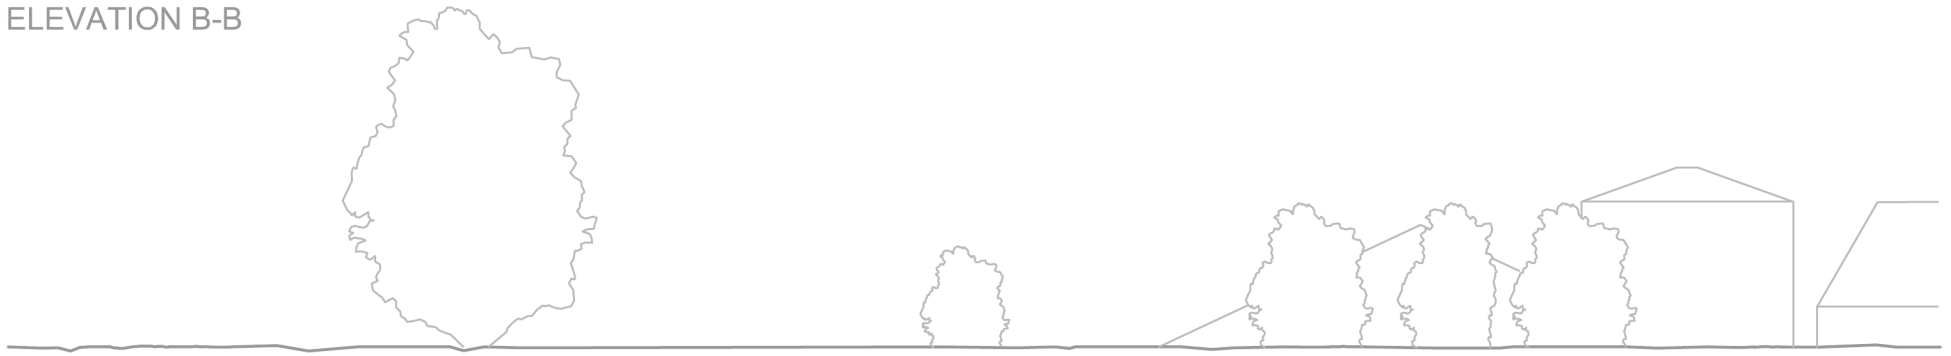

ELEVATION C-C



ELEVATION D-D

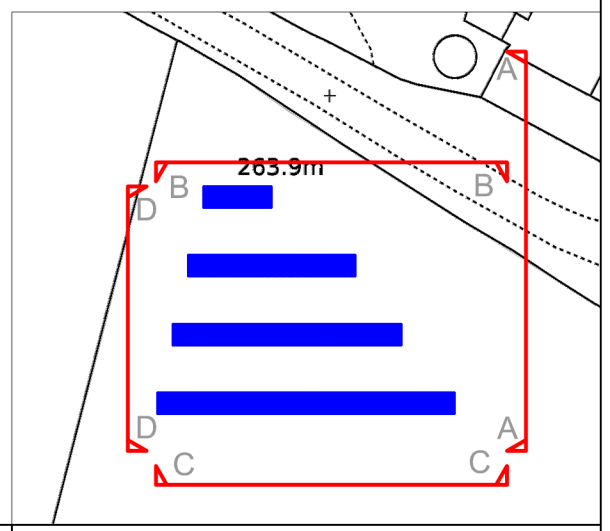

Notes:

DAS Solar made Simple

2 Hamilton Place
Hamilton Way
Mansfield
NG18 5FA

Call: 0844 414 6637
Email: Solar@dastechnology.co.uk
www.dastechnology.co.uk

Rev	By	Date	Details	Chkd
1	GS	May 12	Planning Issue	MW

Drawing Status: PLANNING ISSUE

Scale (A3): 1:200 | Drawn by: GSD | Date: 14.05.12 | Checked by: MW

Client: MR & MRS FOX

Project: HUNSHELF HALL FARM

Title: EXISTING ELEVATIONS

Drawing number: 03-00008-P42-XX01