


① No 19 ALEXANDRA TERRACE ARDSLEY ST1 5AZ

EXISTING "FRONT" ELEVATION

SCALE 1:50

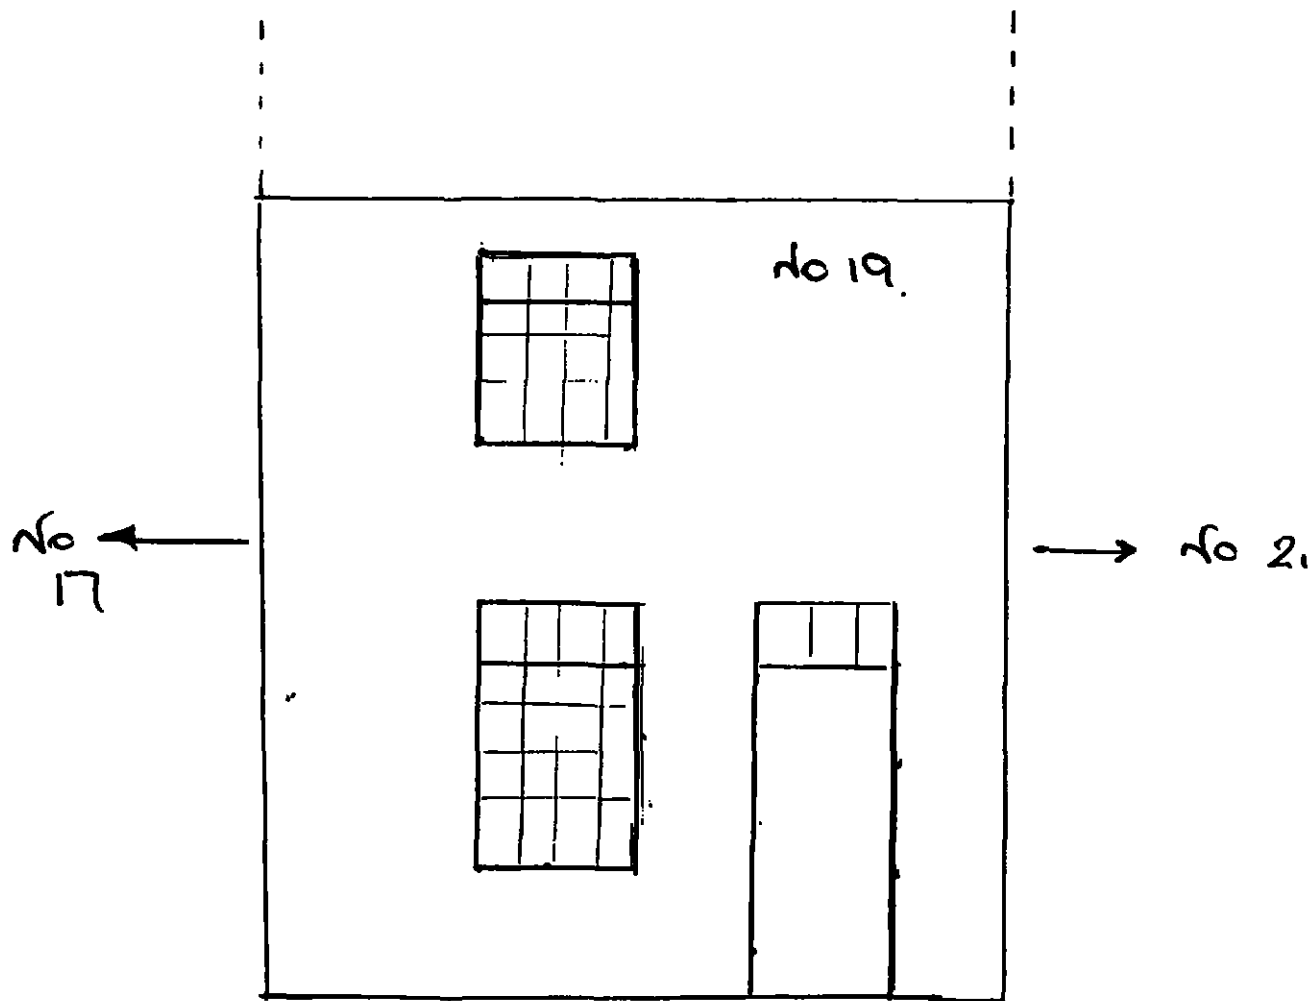


② No 19 ALEXANDRA TERRACE . ALDSLEY

"PROPOSED" FRONT ELEVATION


WITH PROPOSED PORCH

SCALE 1:50

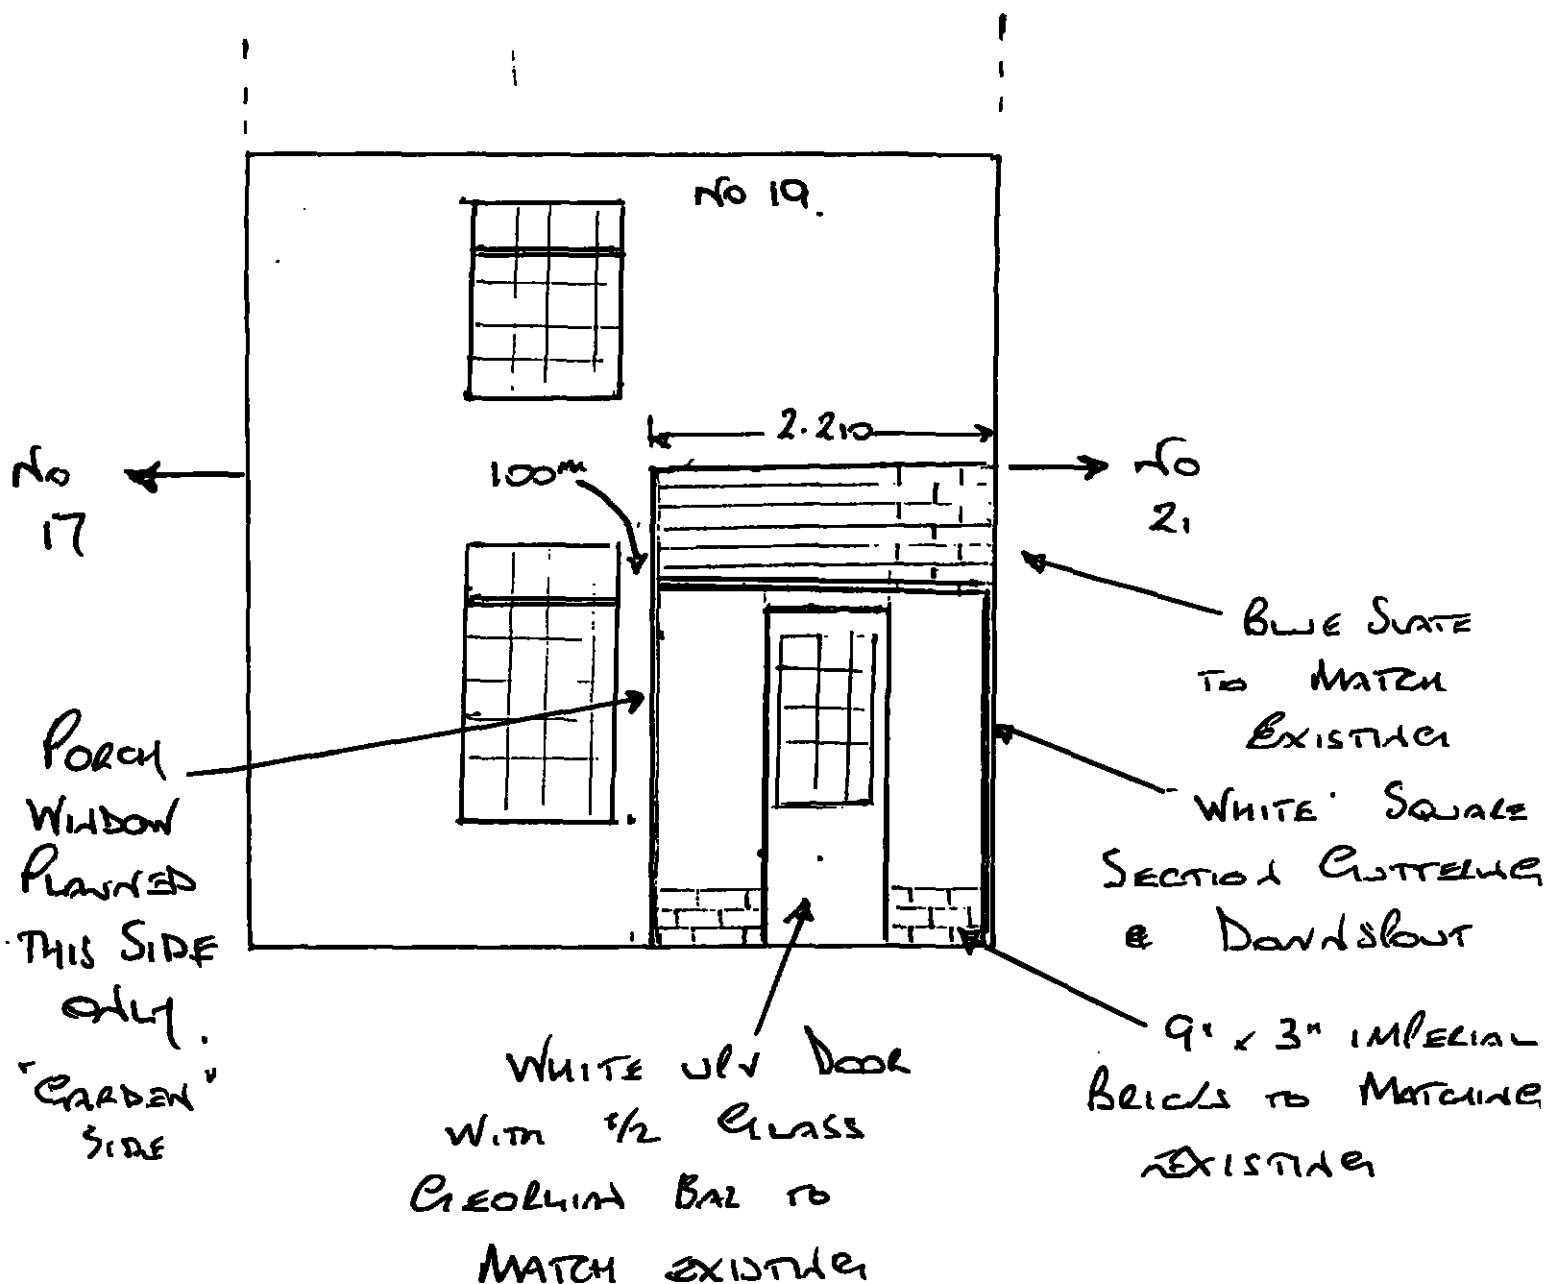

③ NO 19 ALEXANDRA TERRACE · ALDSLEY


EXISTING PLAN LAYOUT.

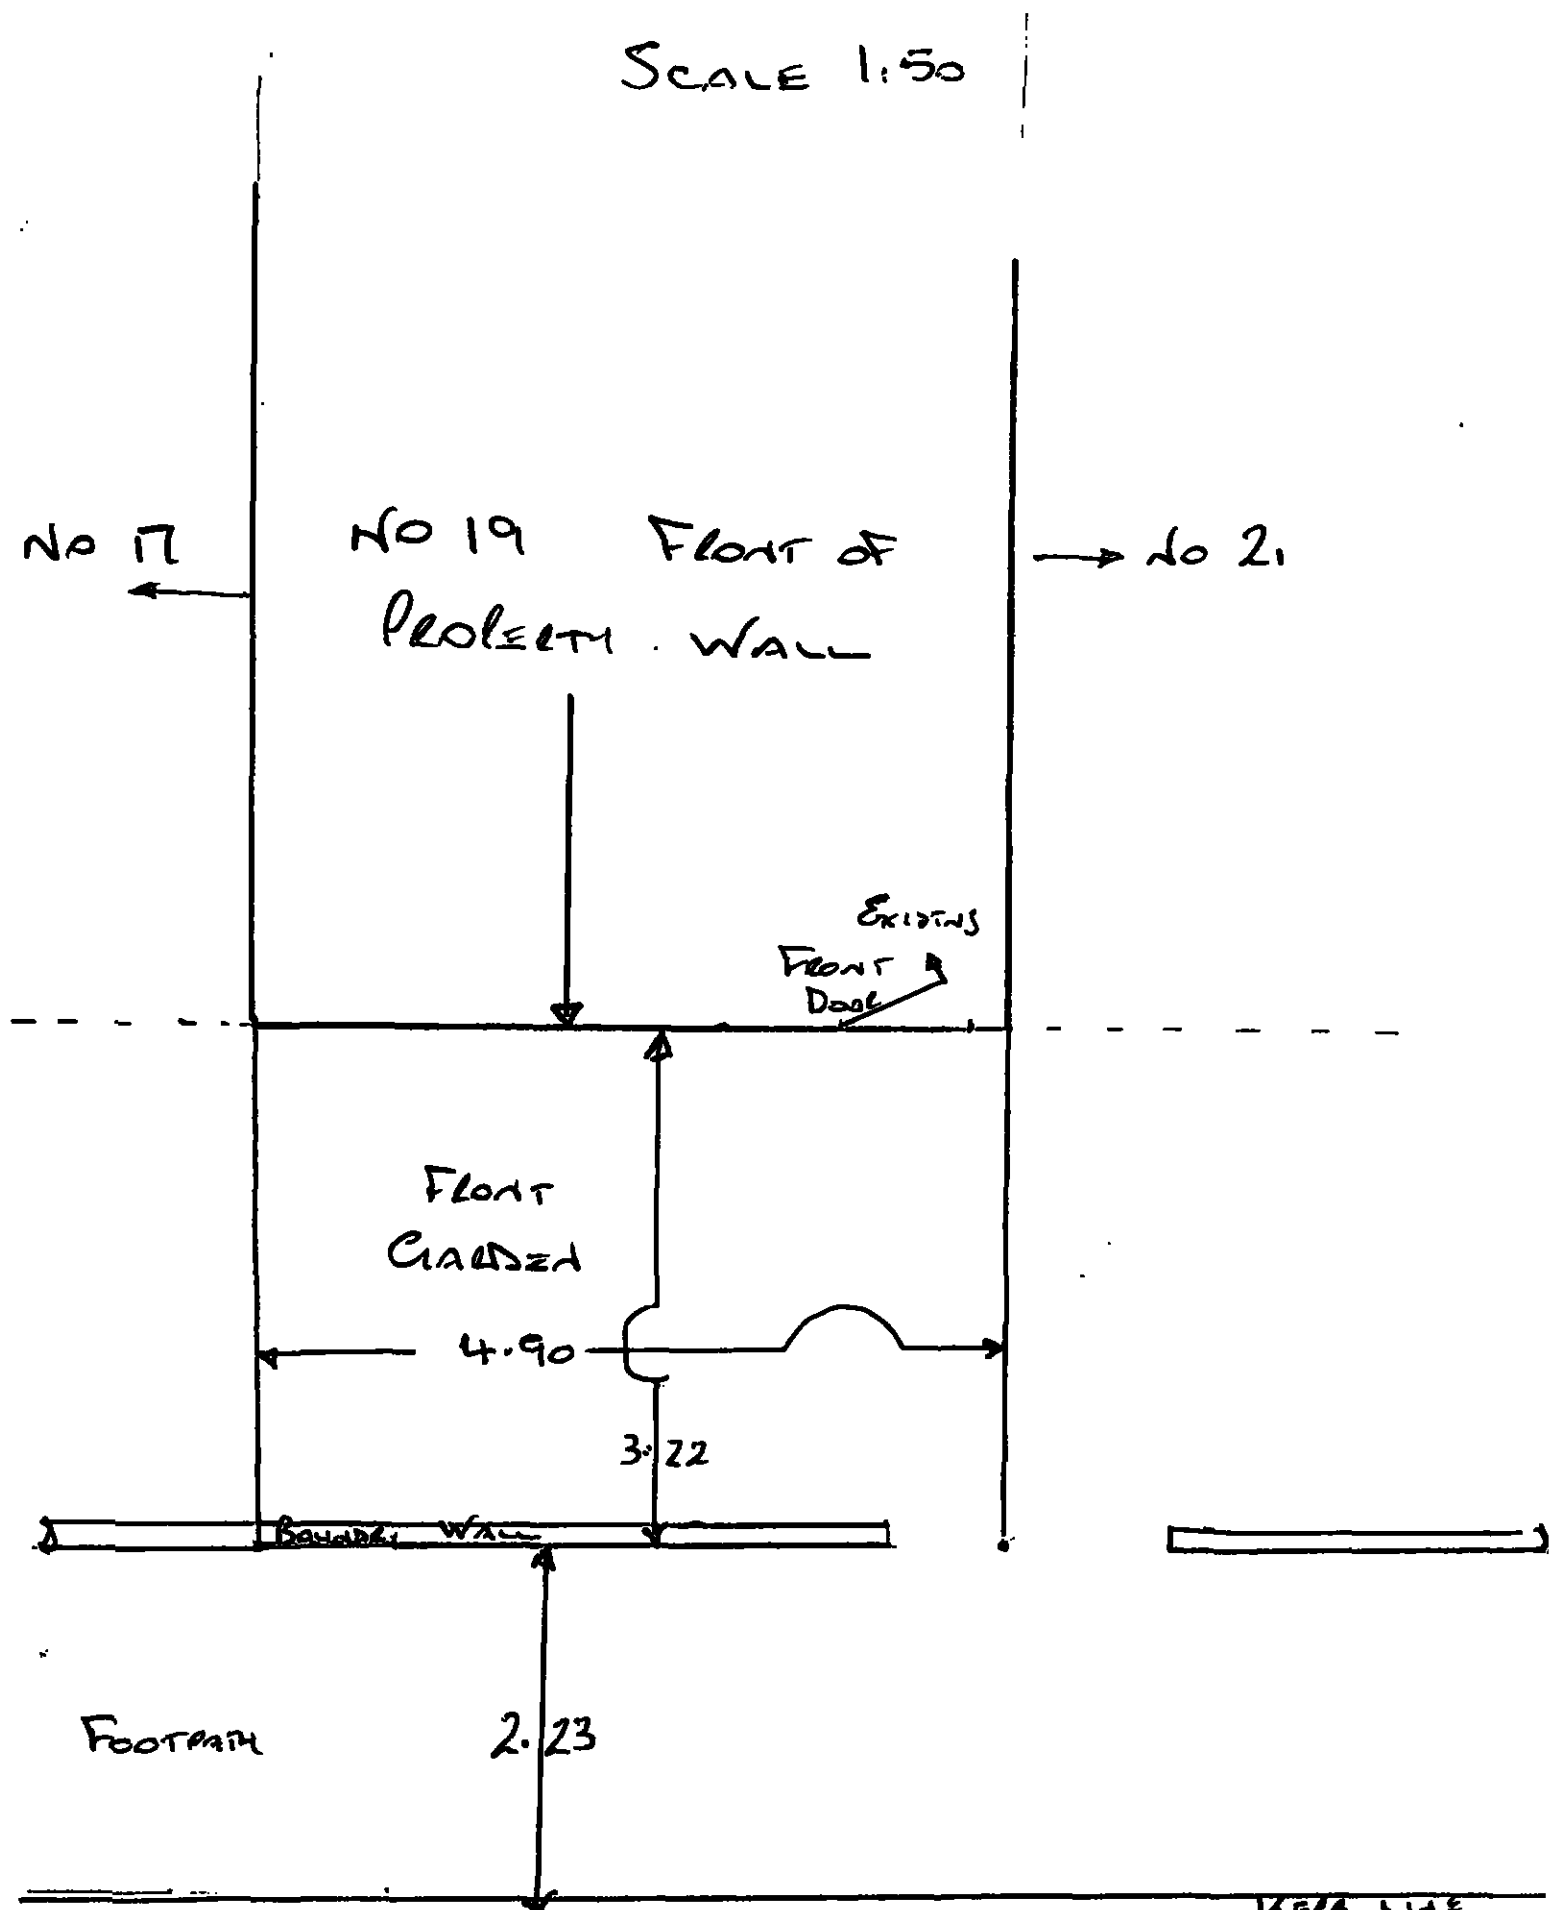


④ No 19 ALEXANDRA TERRACE. ARDSLET

* PROPOSED * PLAN * LAYOUT TO
INCLUDE FRONT PORCH

SCALE 1:50

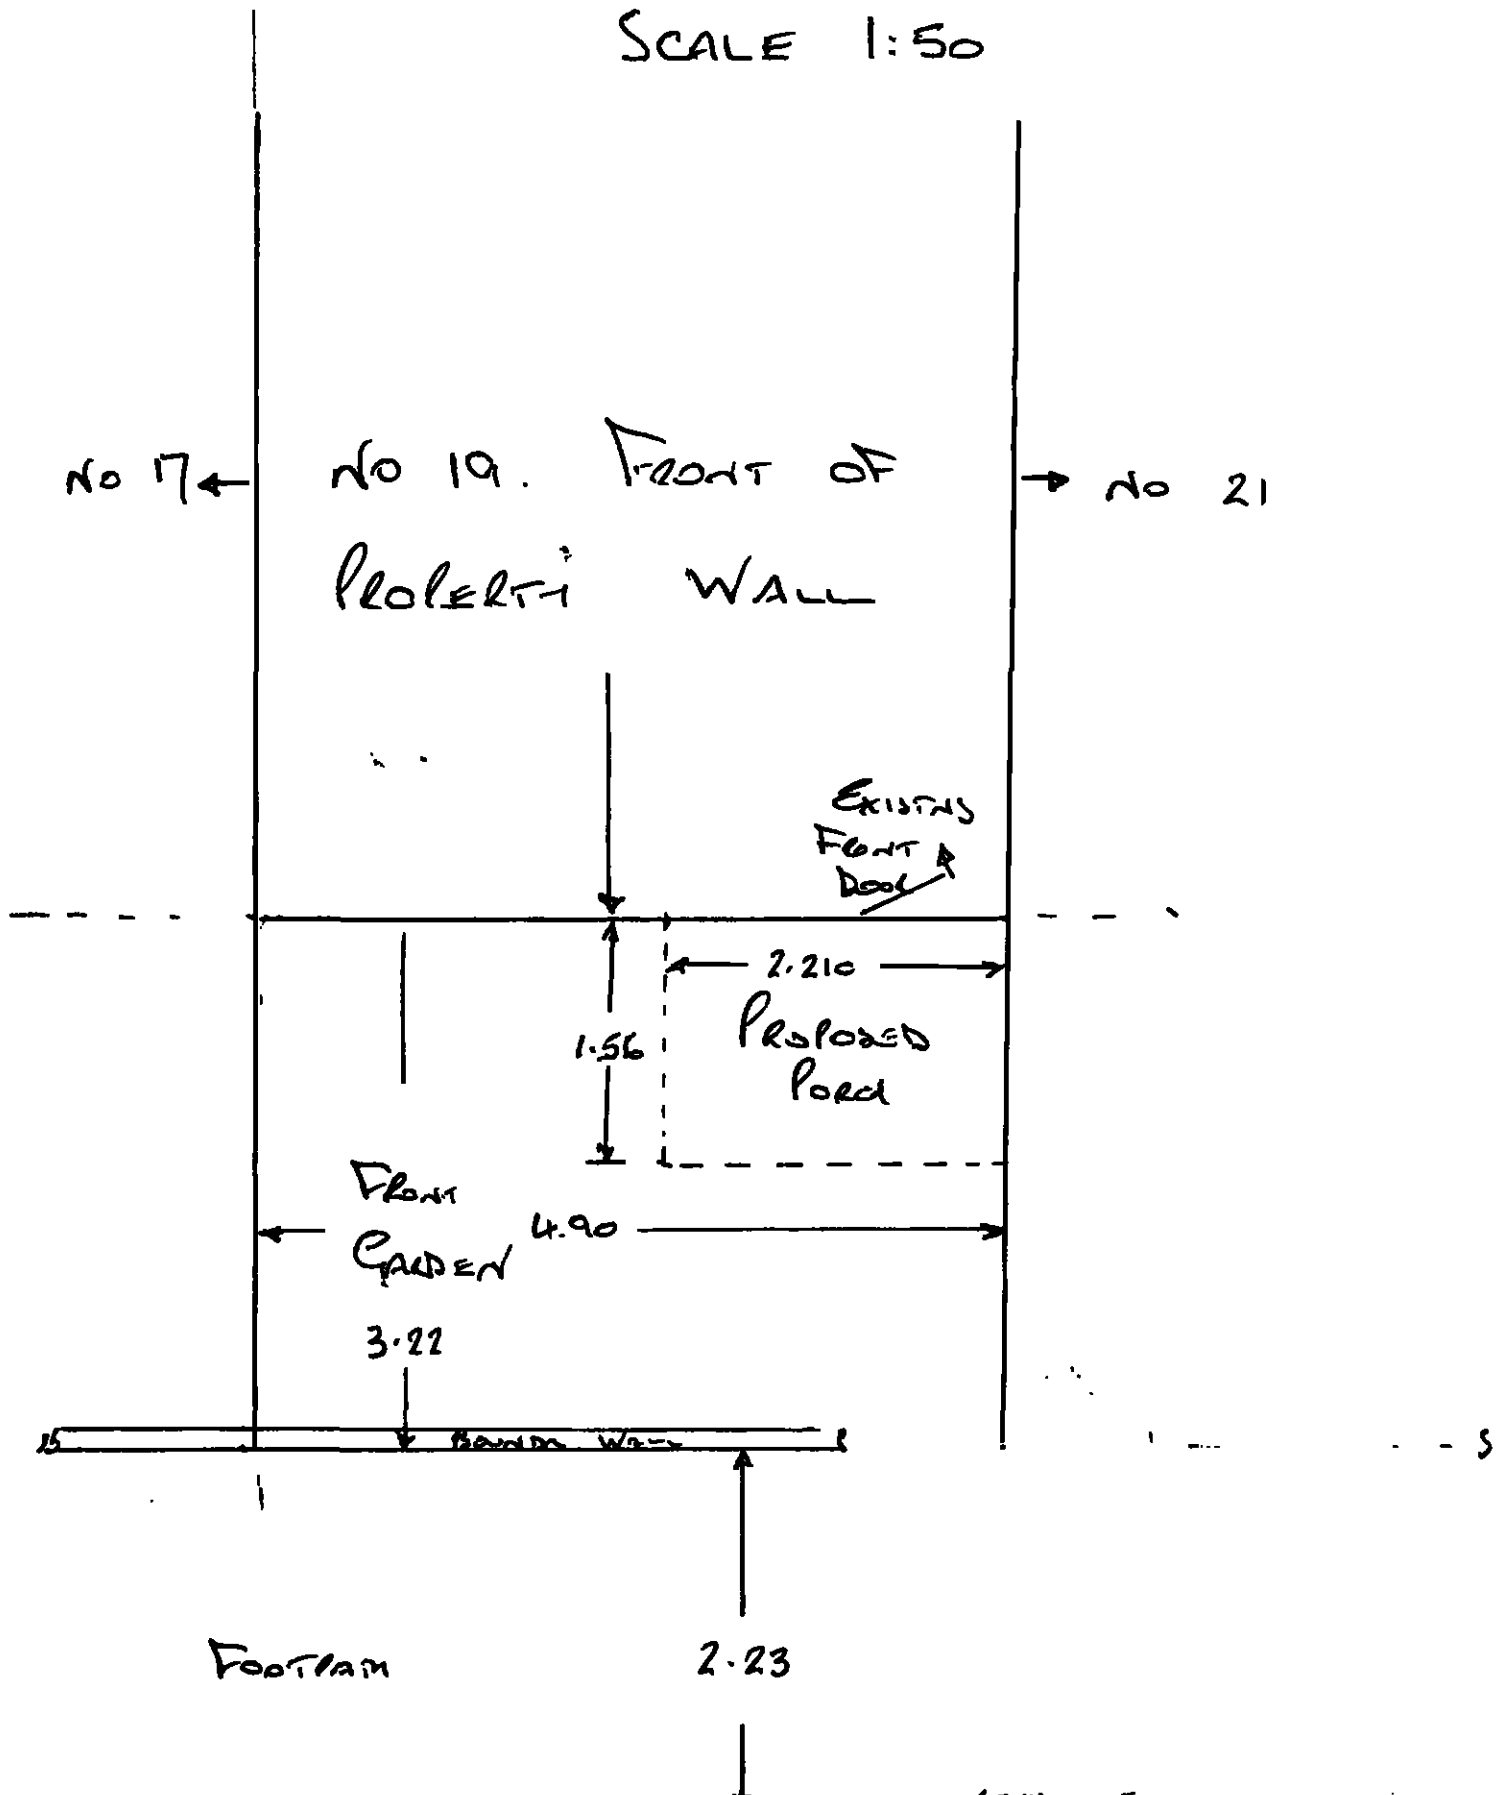


⑤ NO 19 ALEXANDRA TERRACE ARLSLEY. PROPOSED PORCH

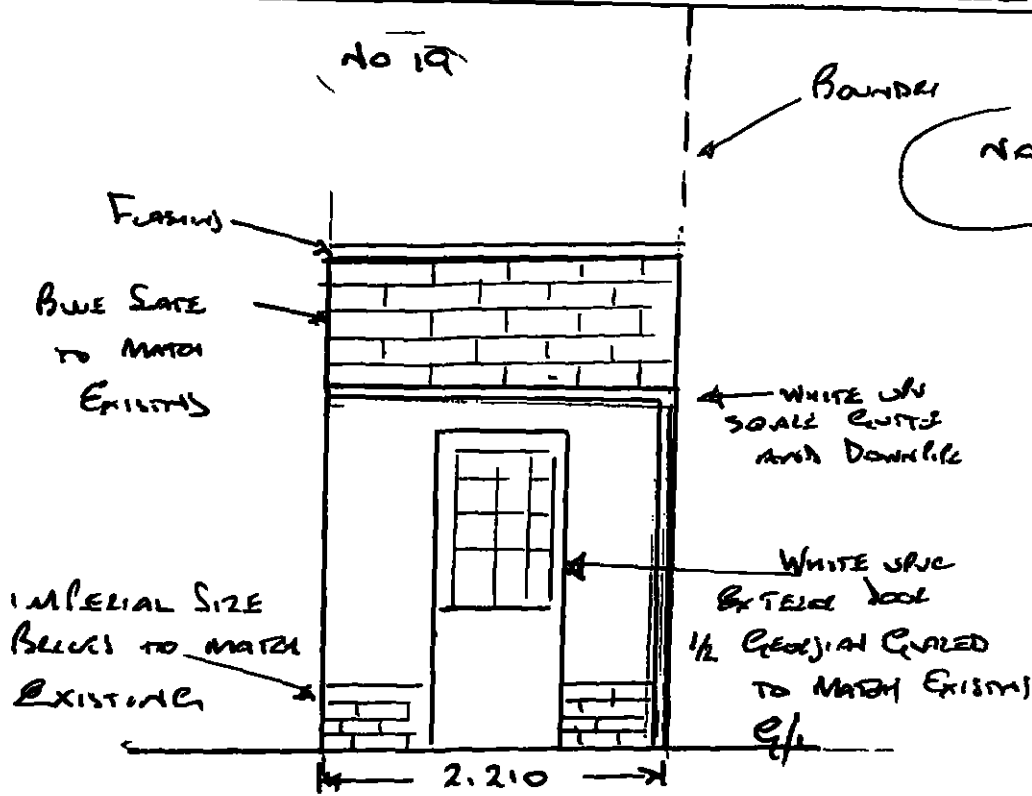

PROPOSED PORCH
FRONT ELEVATION


SCALE 1:50

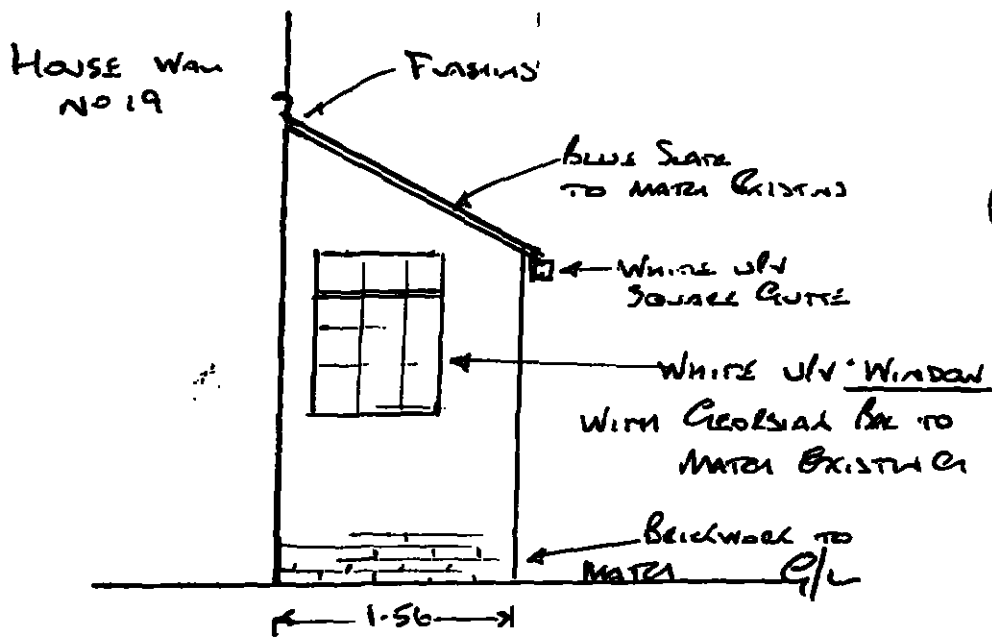

PROPOSED PORCH
SIDE ELEVATION

(VIEWED FROM GARDEN)
SIDE

SCALE 1:50

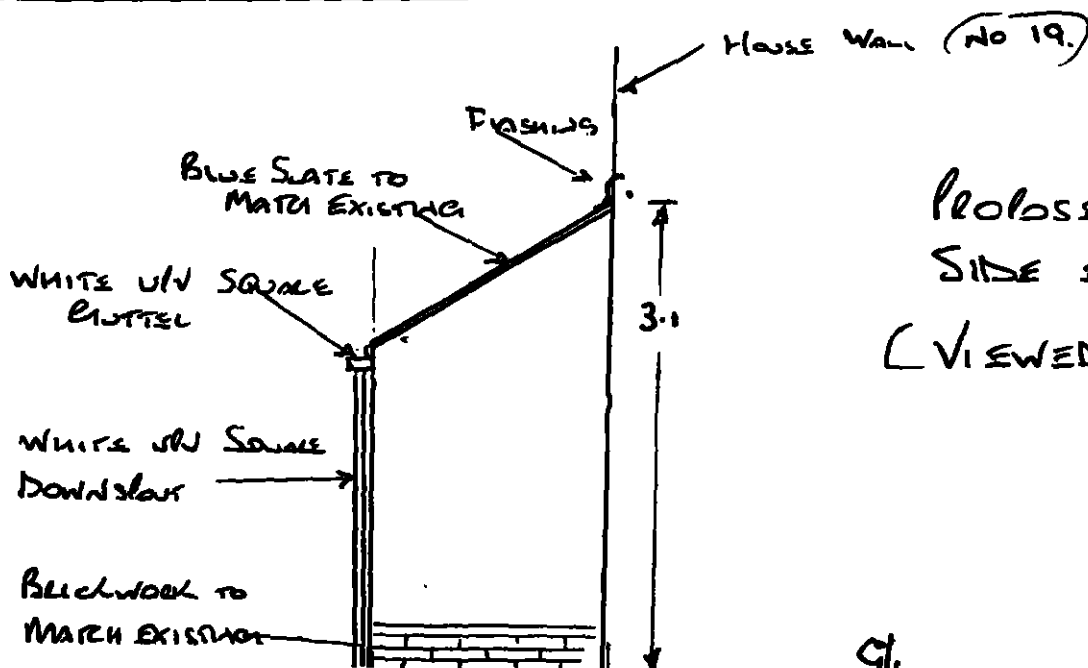

PROPOSED PORCH
SIDE ELEVATION
(VIEWED FROM NO 21)

SCALE 1:50

⑥

NO 19 ALEXANDRA TERRACE ARLSLEY ST 15A:

SCALE 1:100

REAR TRACK

NO 17

NO 19

NO. 21

REAR CARPORT

NO 19

House

— ROOF RIDGE —

Front Garden

Boundary Wall

Footpath

Kerbide

NO 19 ALEXANDRA TERRACE. AL