

List of Planning Requirements

HOUSEHOLDER

PLANNING APPLICATION

Application No

National Requirements:-

the completed planning application form, signed and dated.
(Unless application is submitted electronically where only one form is required)

☒

~~Article 7 Certificate (Agricultural Holdings), signed and dated.~~

☐

Completed, Ownership Certificate (A, B, C or D), signed and dated.

☒

The location plan (Ordnance Survey based), at a scale of 1:2500 or 1:1250. The plan should show at least three main roads and surrounding buildings and should show the direction of North. The application site should be edged clearly with a red line and a blue line must be drawn around any other land owned by the applicant.

☒

Existing and proposed site layout at a scale of not less than 1:500.
This should include all buildings and structures, gardens, open spaces and car parking in the context of adjacent buildings including the location of any window.

☒

Full existing and proposed elevations to a scale of 1:50 or 1:100.

☒

Full existing and proposed floor plans at a scale of 1:50 or 1:100

☒

Design and Access Statement where required, (e.g. if the dwelling is in a Conservation Area)


MLN

☐

The correct fee

☒

£206.00

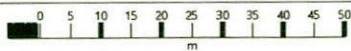

OS MasterMap 1250/2500/10000 scale
 Wednesday, February 26, 2020, ID: BW1-00863341
www.blackwellmapping.co.uk

1:1250 scale print at A4, Centre: 433628 E, 399964 N

©Crown Copyright Ordnance Survey. Licence no. 100041041




BLACKWELL'S
MAPPING SERVICES
 PERSONAL & PROFESSIONAL MAPPING
www.blackwellmapping.co.uk

TEL: 0800 151 2612
maps@blackwell.co.uk



No 24 STONE LEIGH, TANKERSLEY

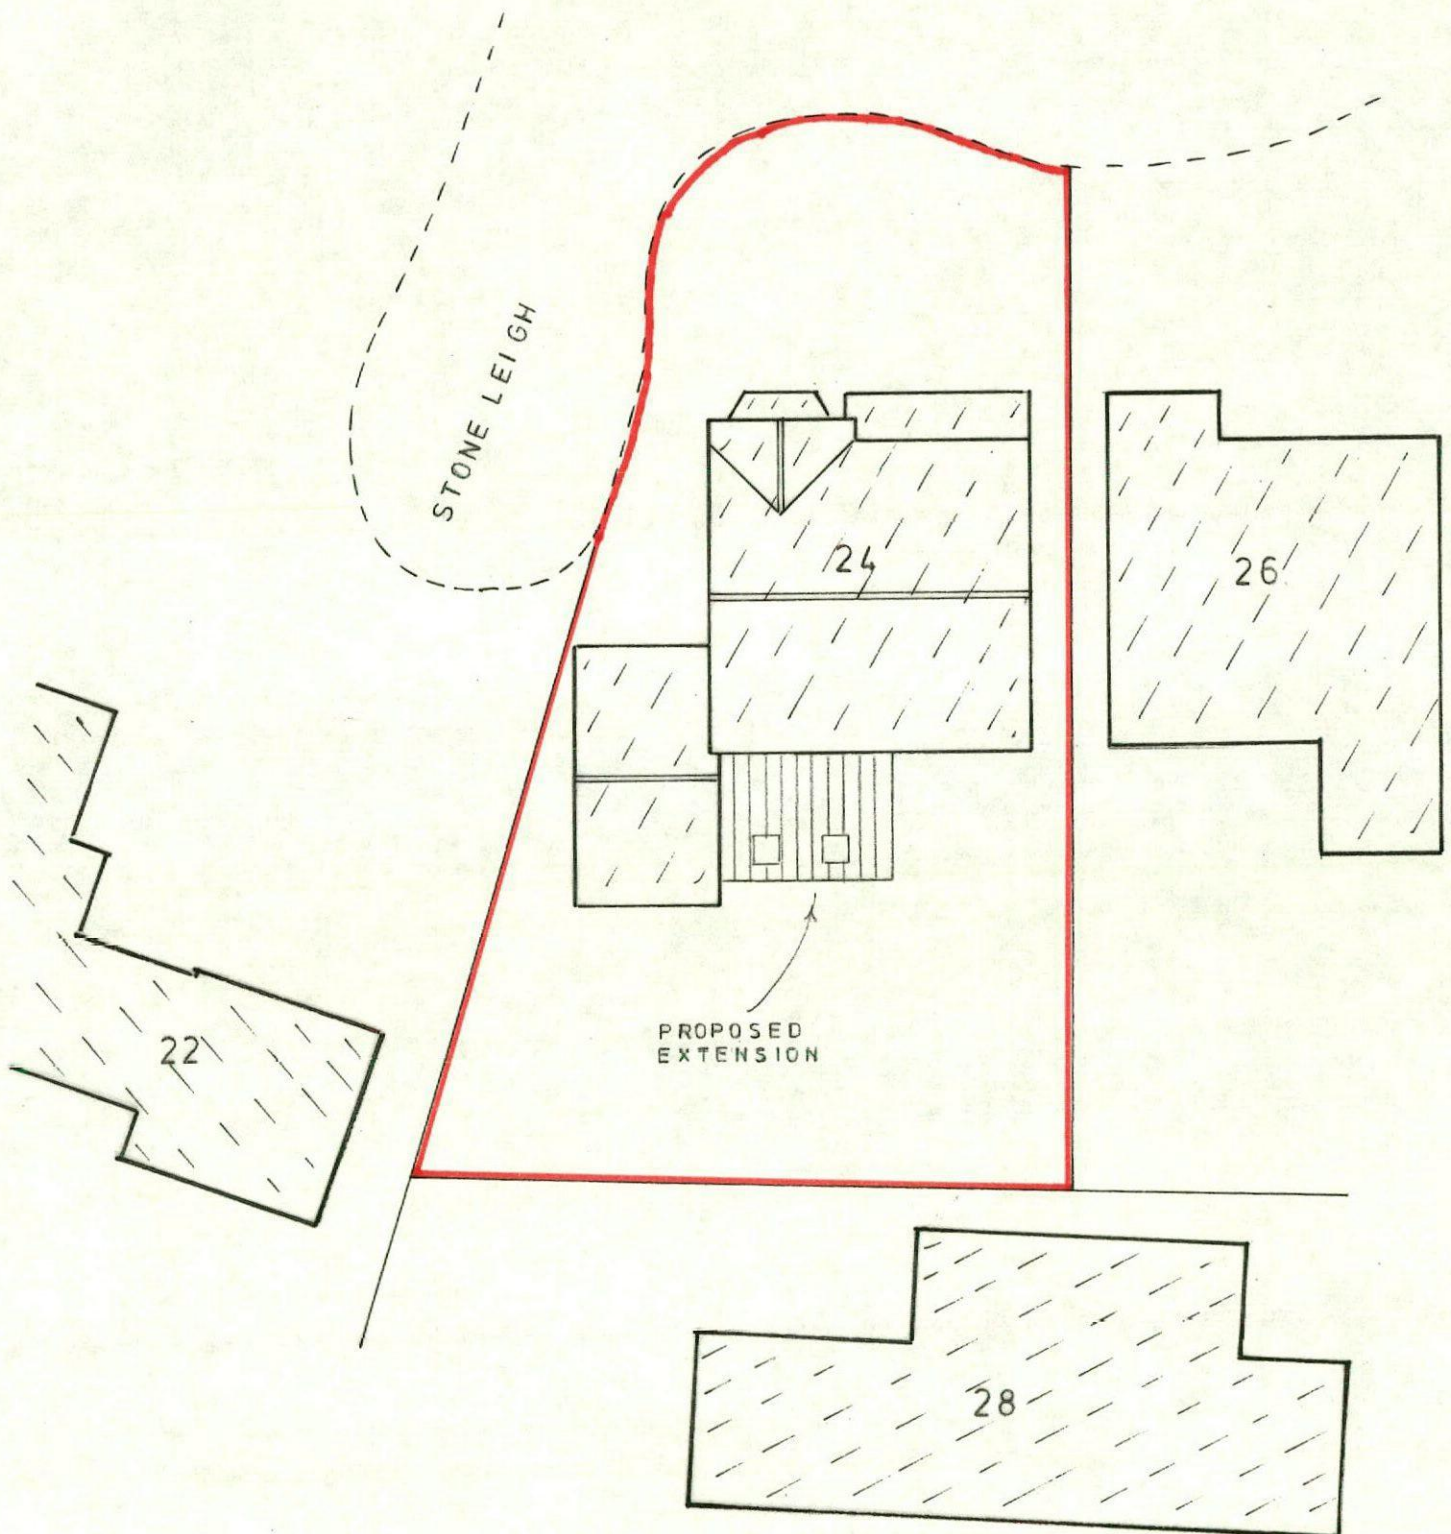

SITE PLAN 1:200

