


Notes:
Sketch schemes may be based on plan information of unknown origin and is subject to verification and survey.
Contractors must verify all dimensions on site before commencing any work or stop drawings. This drawing is not to be scaled. Use figured dimensions only.
Building areas are liable to adjustment over the course of the design process due to ongoing construction detailing developments.
Subject to statutory approvals and survey.

50	140	30	20	10mm
----	-----	----	----	------

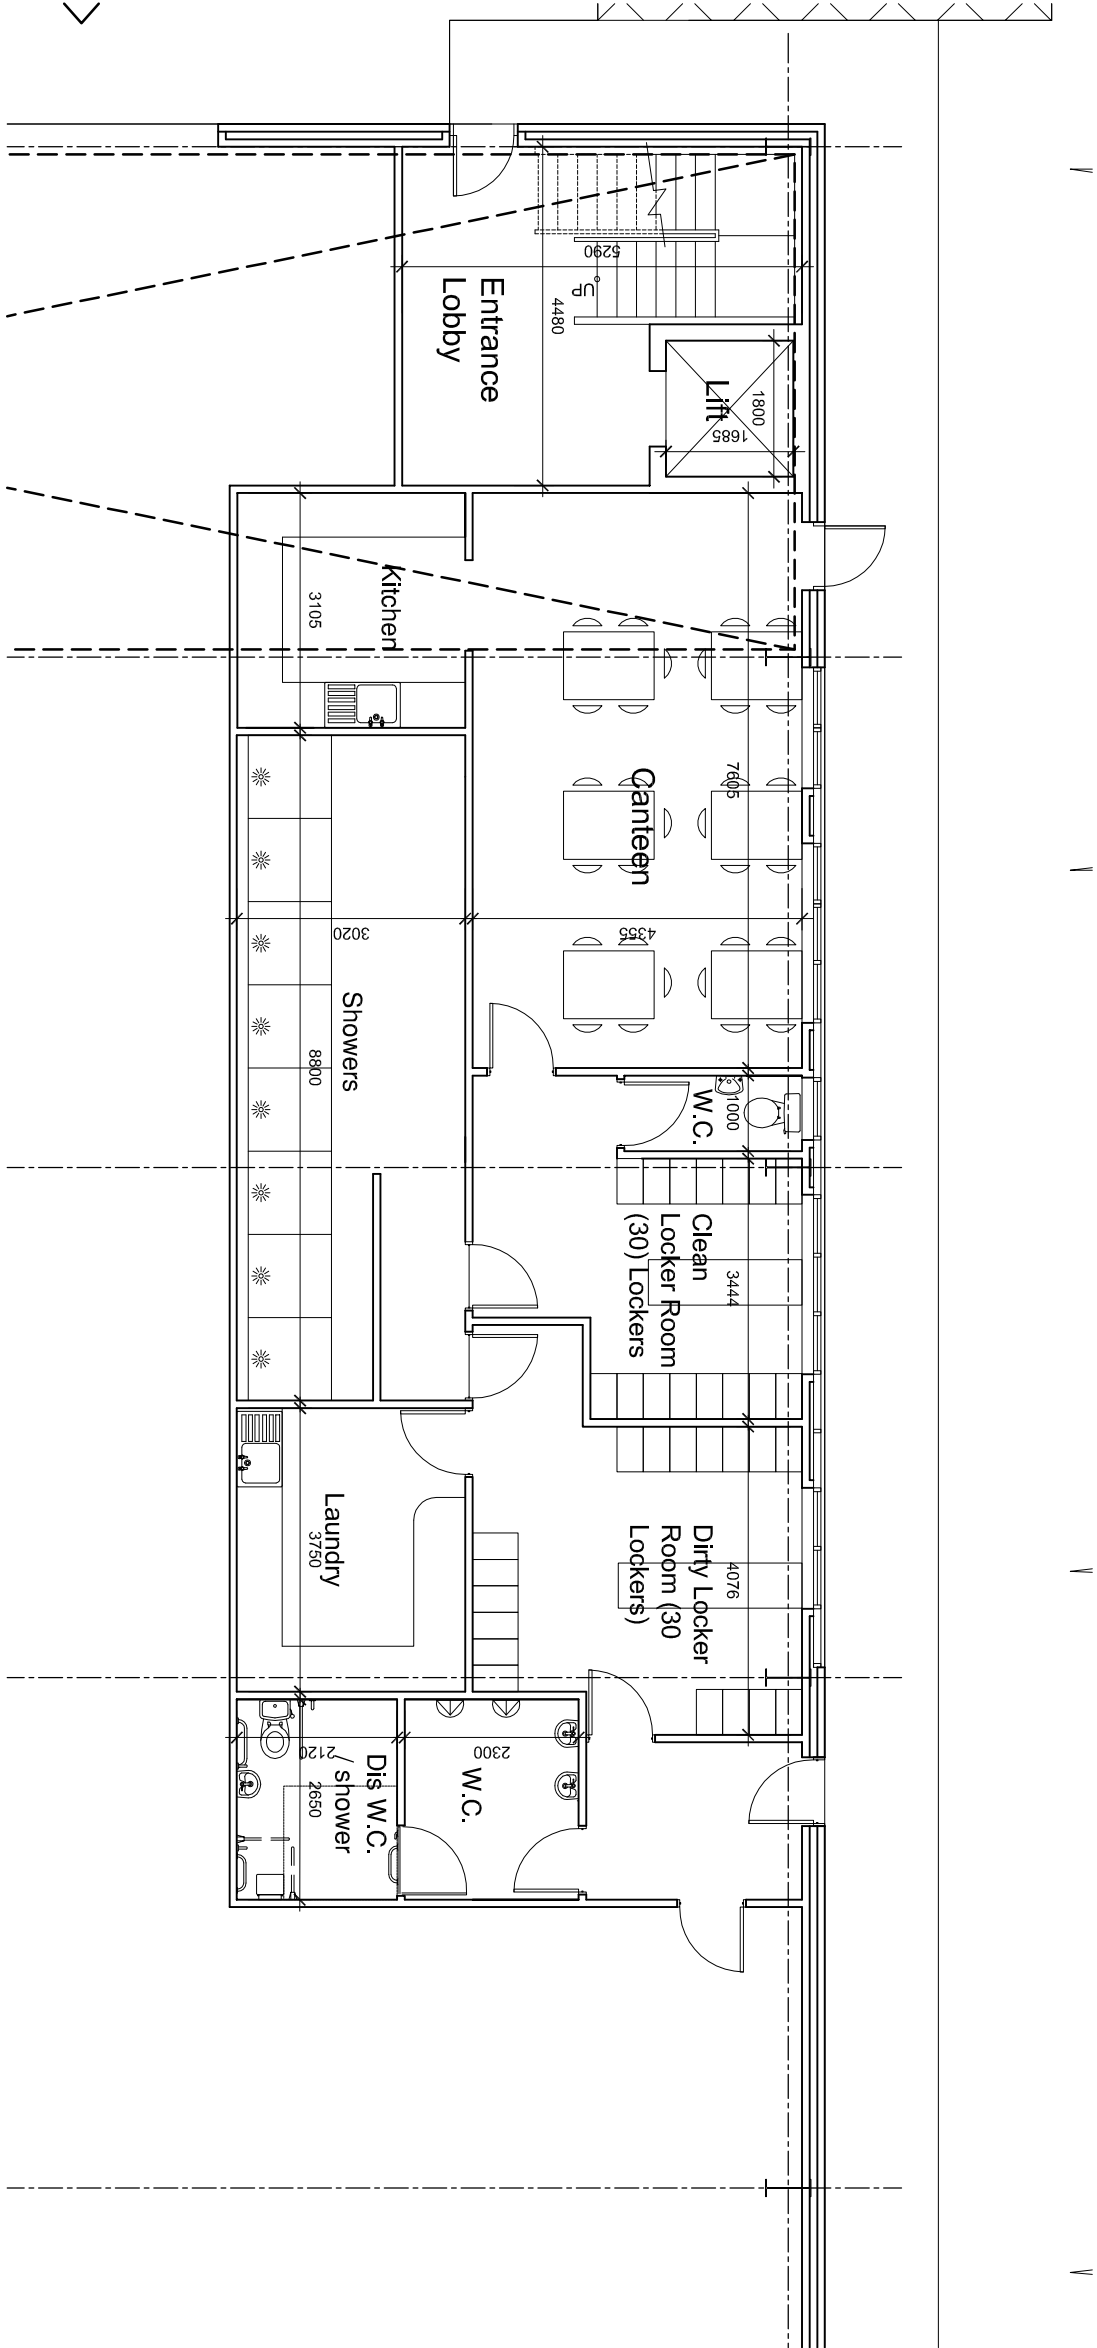

revisions
status Planning

edward architectural services ltd

prospect house 32 sovereign street leeds ls1 4bj t 0113 398 4000
www.aas-limited.co.uk

project Royston Lead Ltd, Barnsley

client Royston Lead Ltd

title Proposed Amenity Facilities

drawn ba checked . date Apr 2010 scale 1:100@A3
job no 0227 drawing no PL08 rev .