


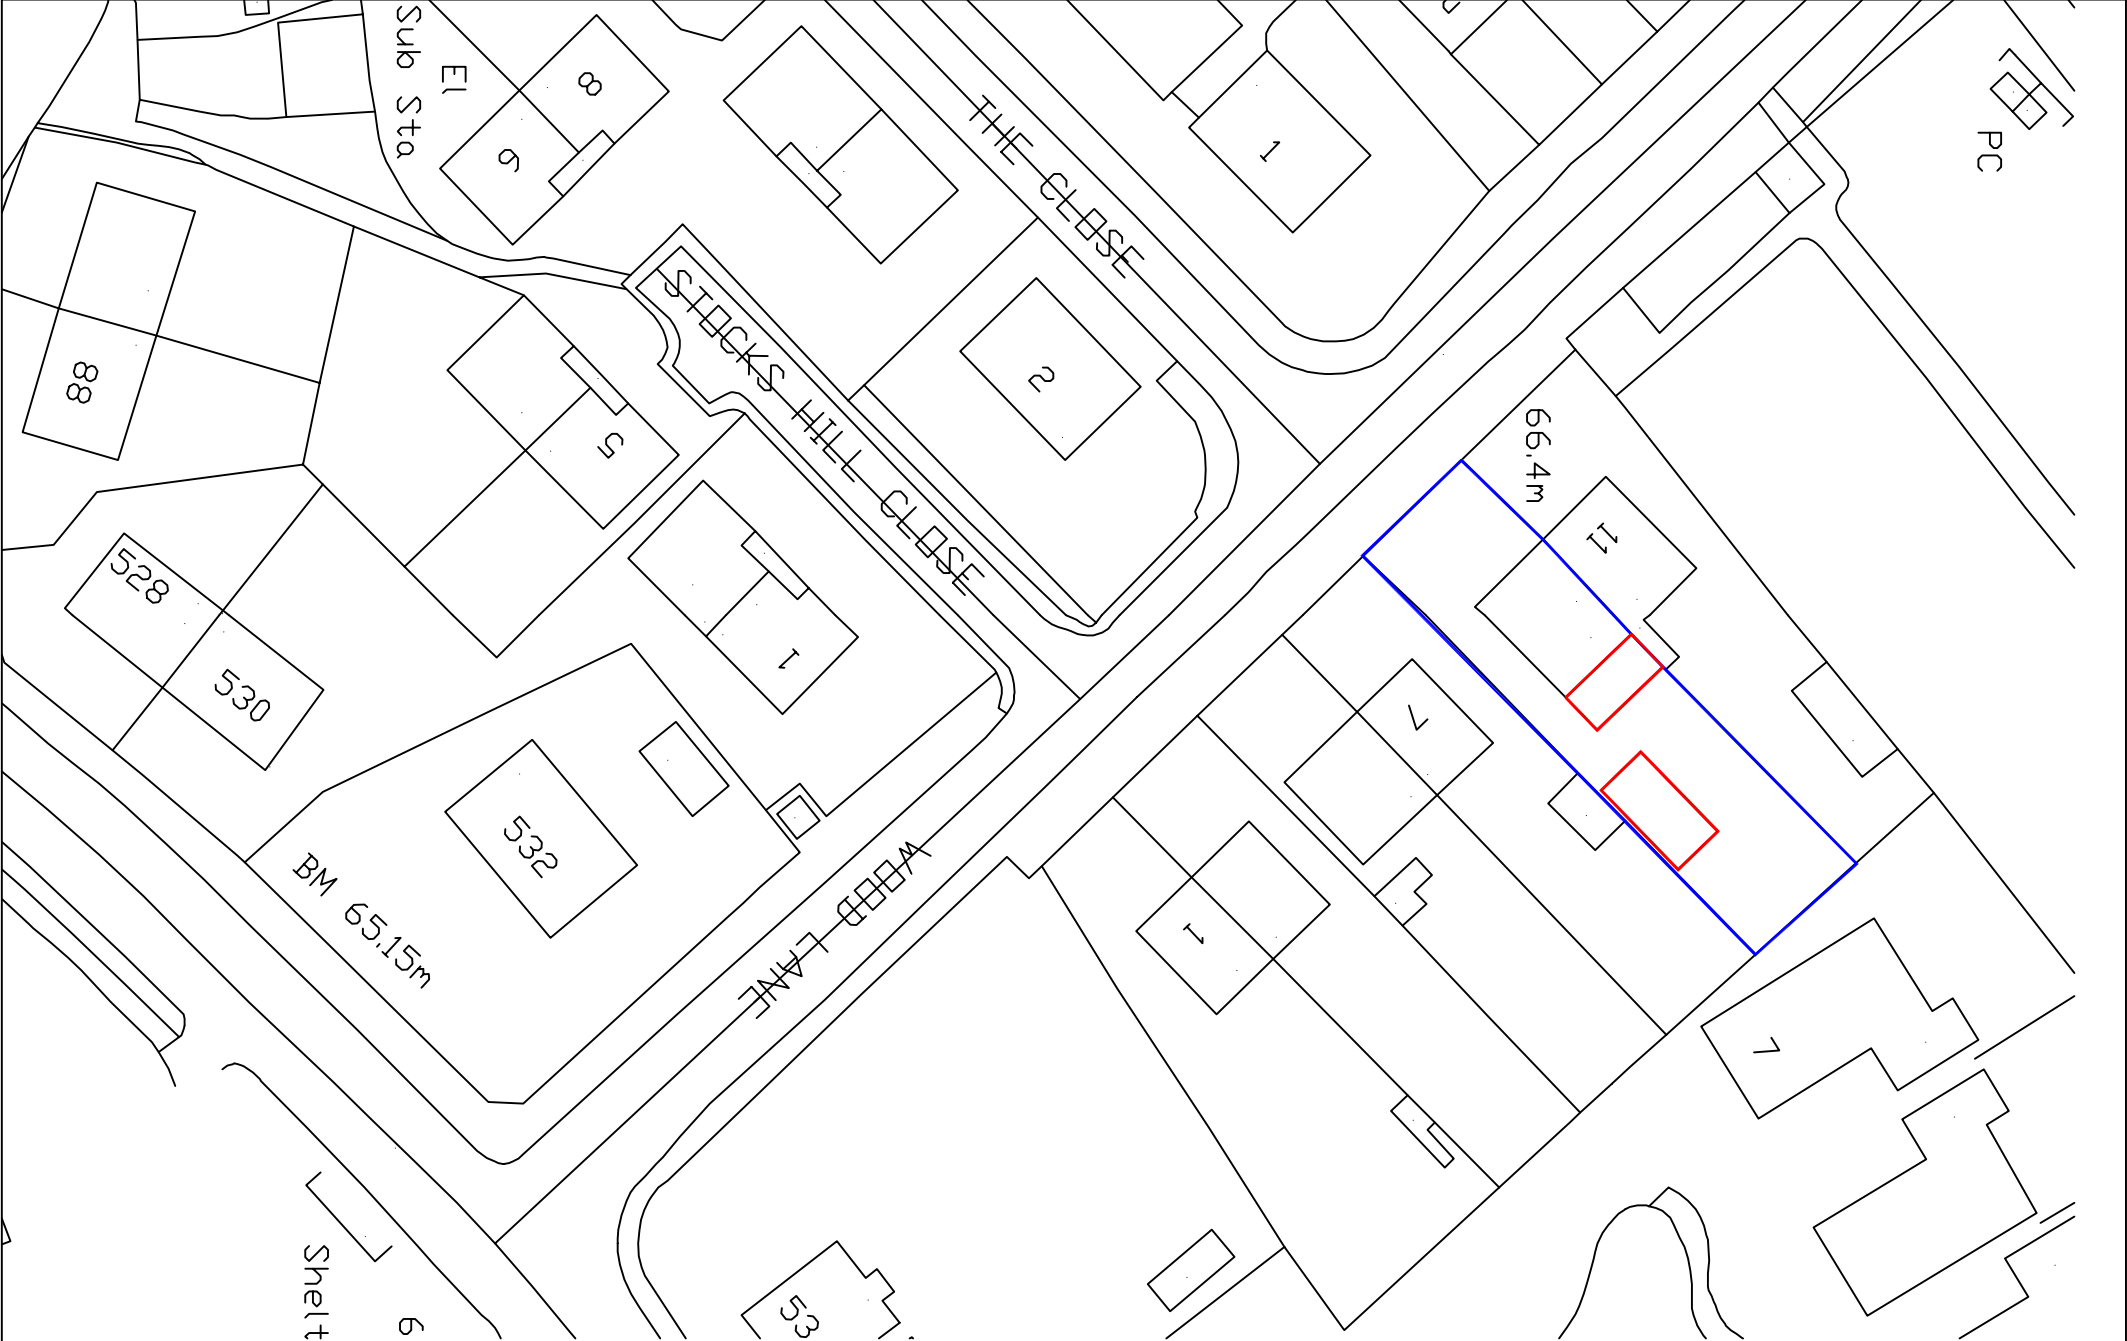

Revisions		A. A----	00-00-
This drawing is for planning permission only and is not a construction drawing.			
Drawing Title		LOCATION-AND-BLOCK-PLAN	
Job No. - Dwg No.		DW/2013/9	—
Client:		DARREN WRIGHT 9 WOOL LANE CARLTON S71 3JQ	
Scale:		1:500 1:1250	