

# Block Plan 1:500

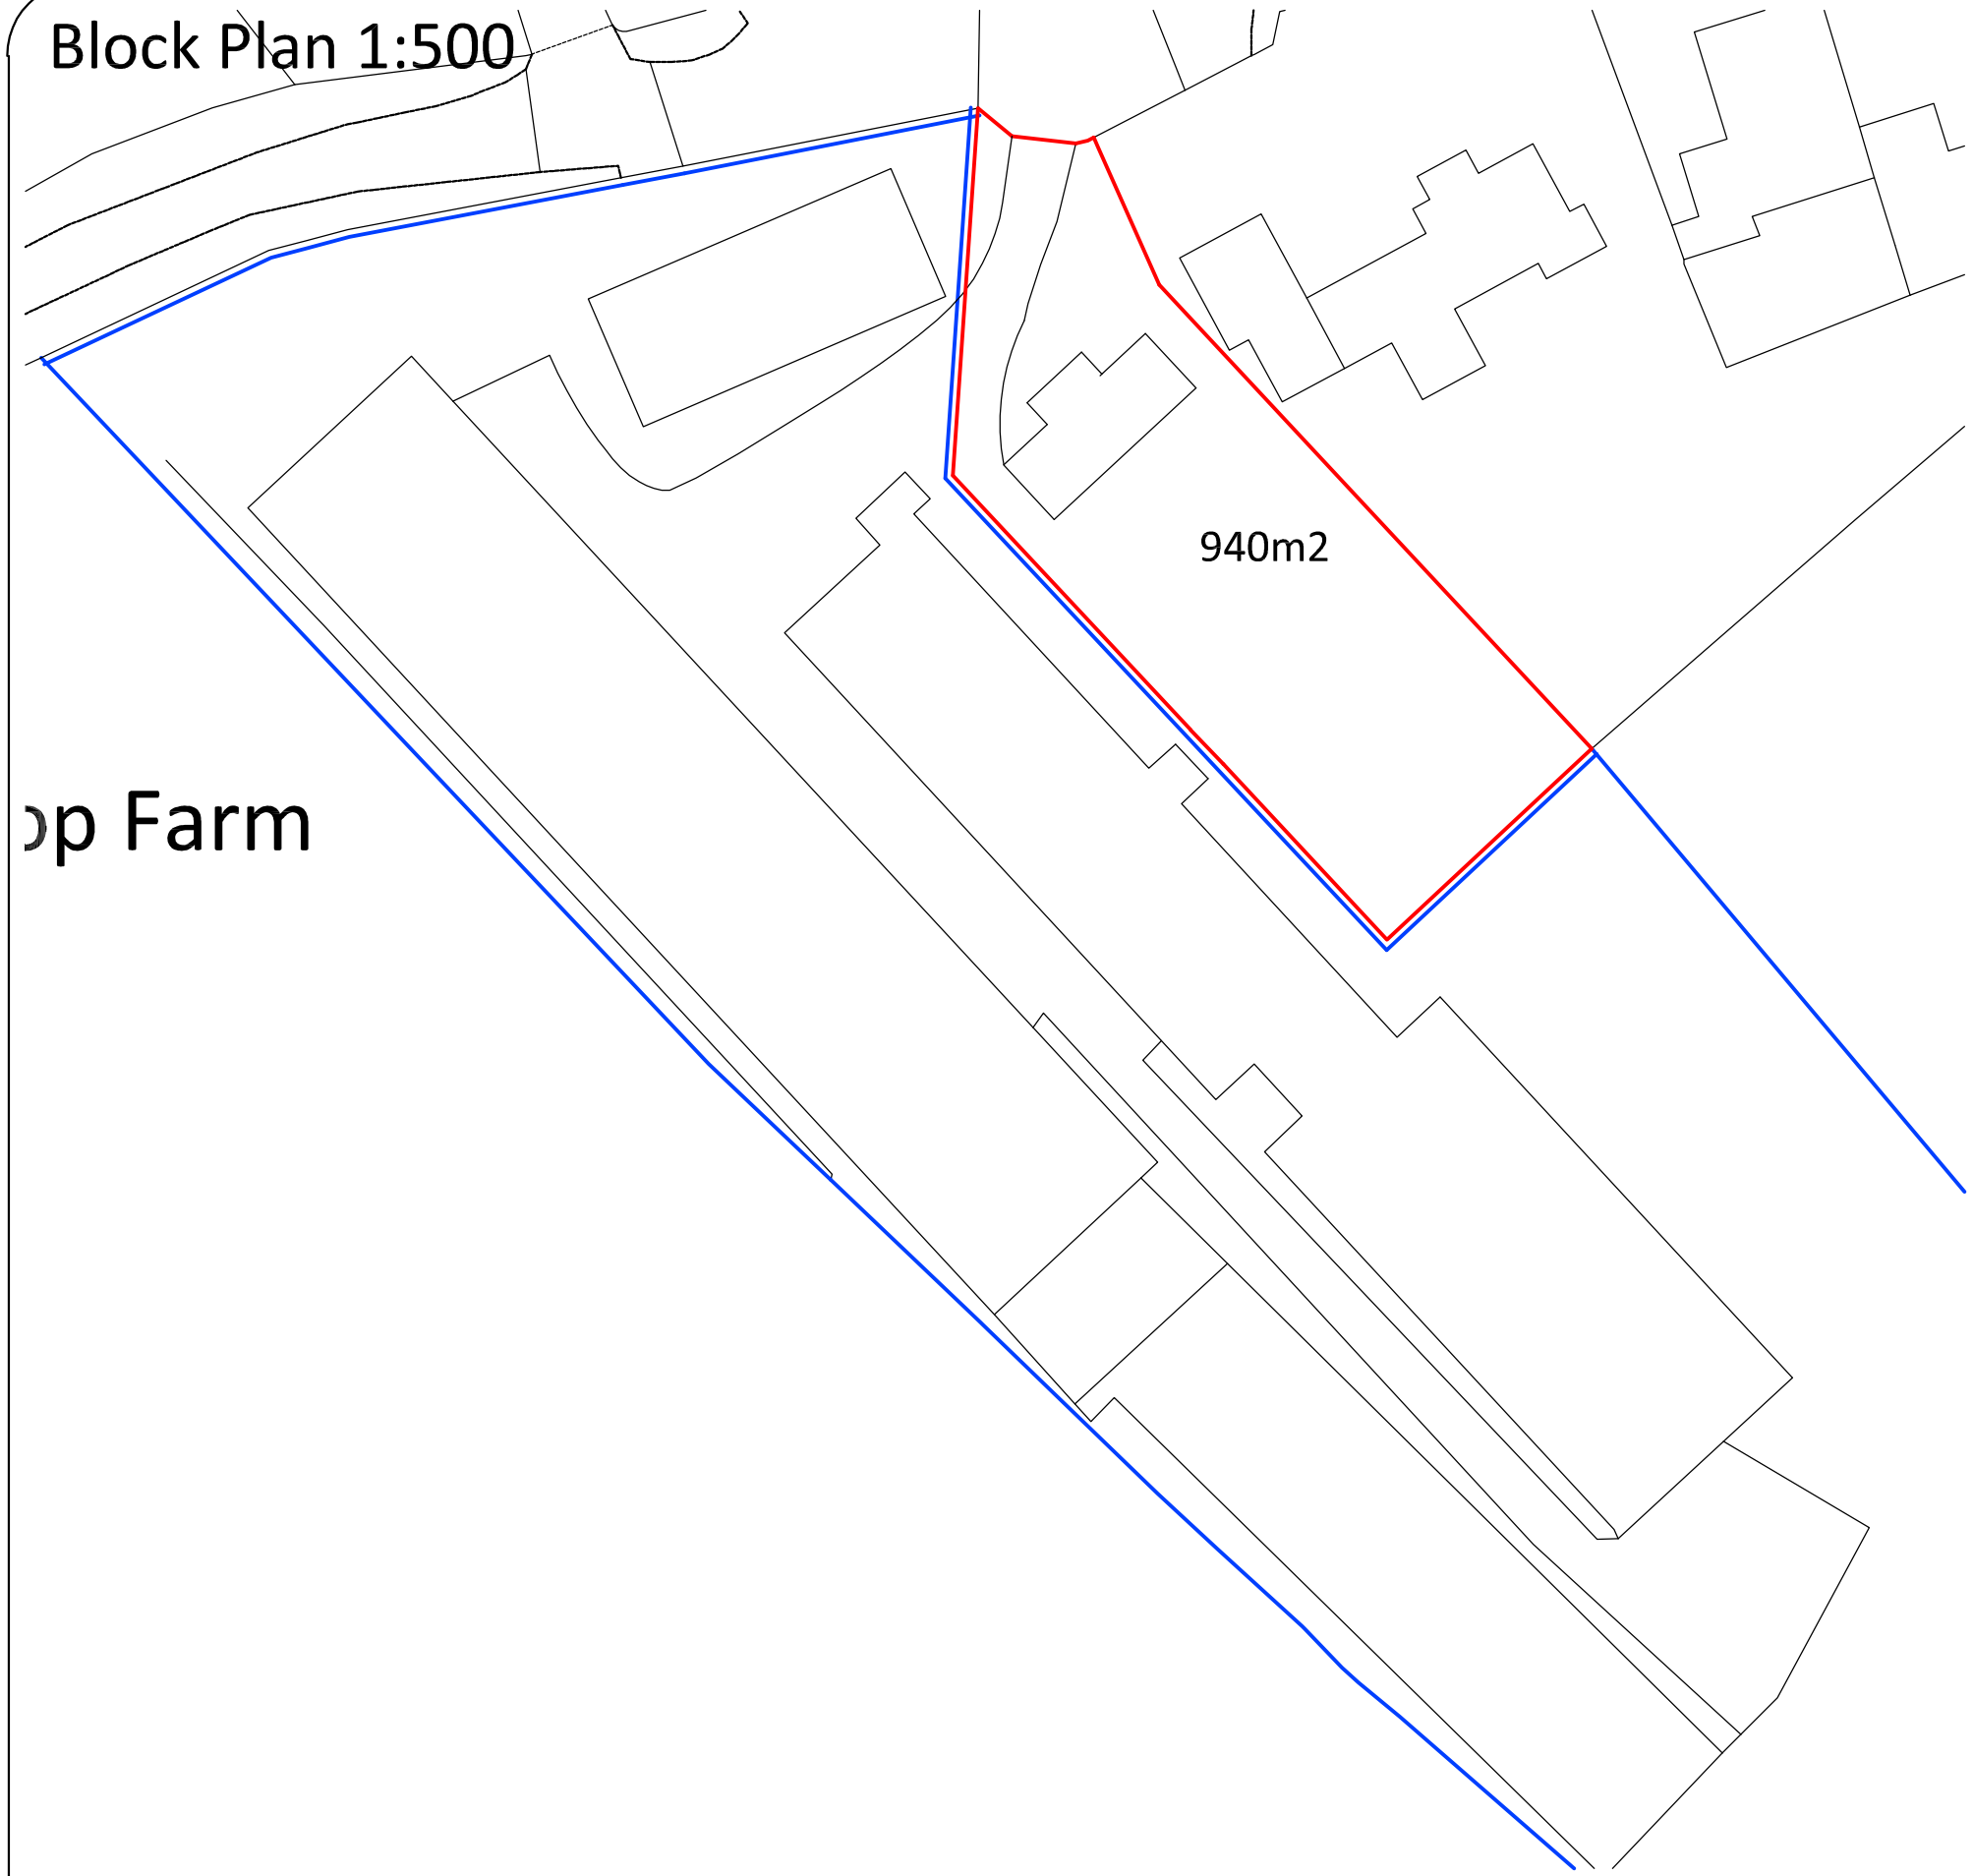



# Location Plan 1:2500

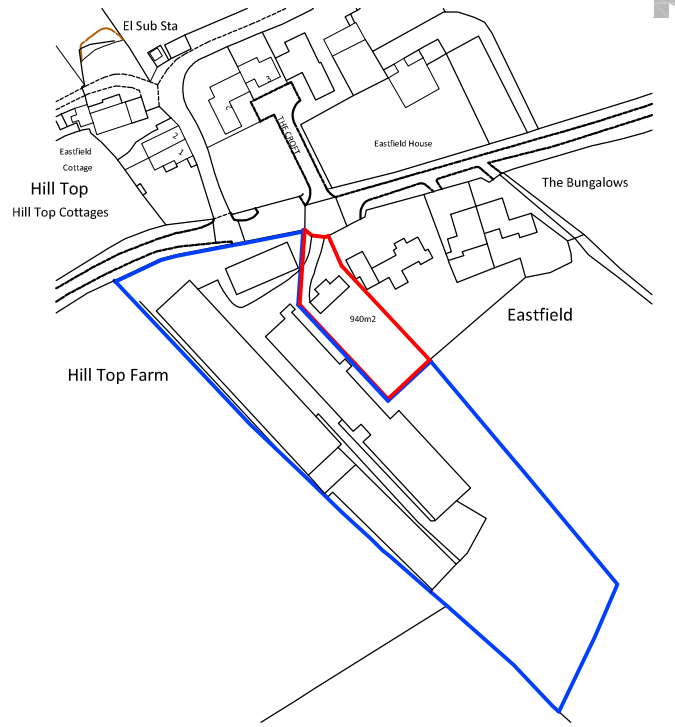


Ordnance Survey (c) Crown Copyright 2015. All rights reserved. Licence number 100022432

# Site Plan 1:1250

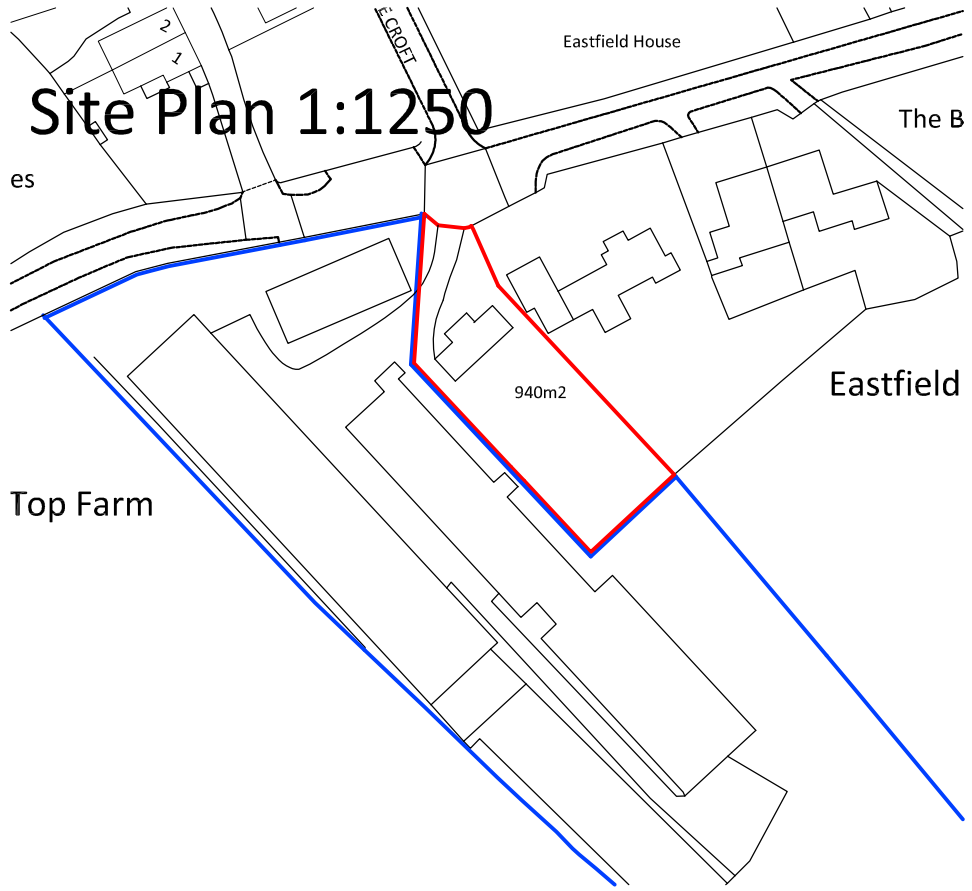


Proposed new farmhouse Hill Top Farm, Eastfield Lane, Thurgoland, Sheffield S35 7AY