

© 2006 RPS Burks Green


notes :

1. If this drawing has been received electronically it is the recipients responsibility to print the document to the correct scale.
2. All dimensions are in millimetres unless stated otherwise. It is recommended that information is not scaled off this drawing.
3. This drawing should be read in conjunction with all other relevant drawings and specifications.

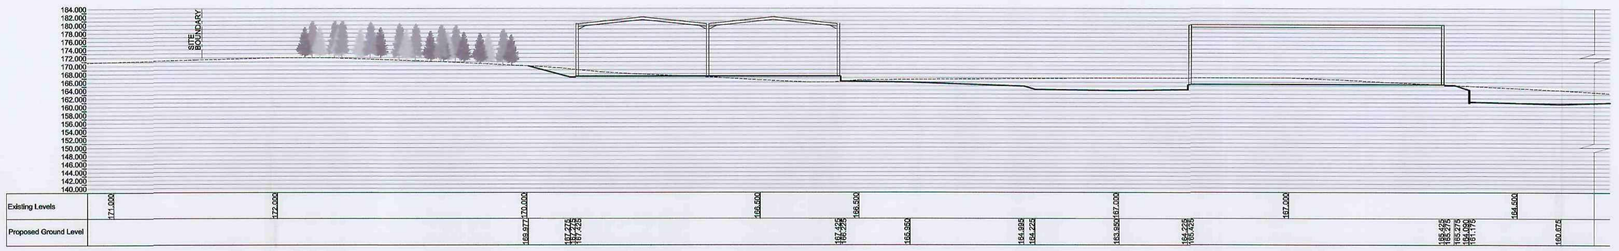



Section A-A

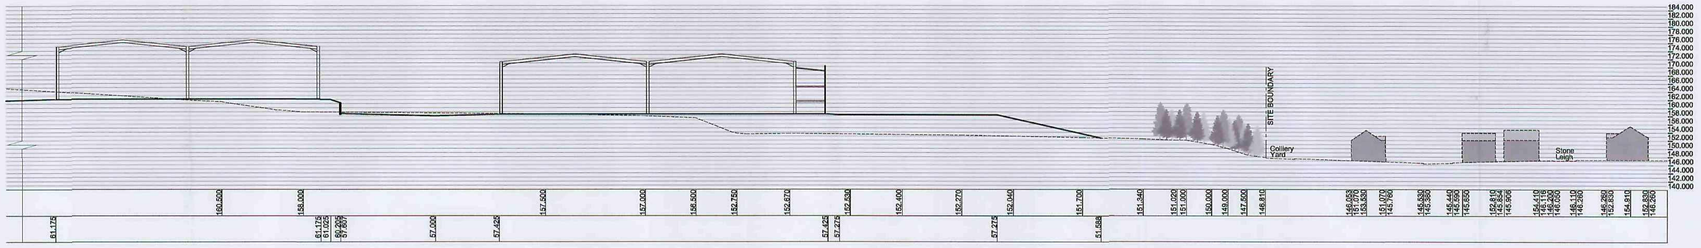

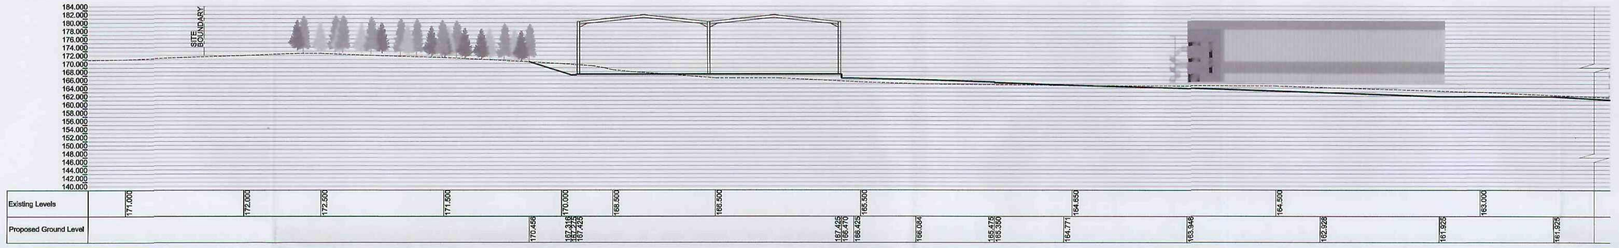


Section B-B

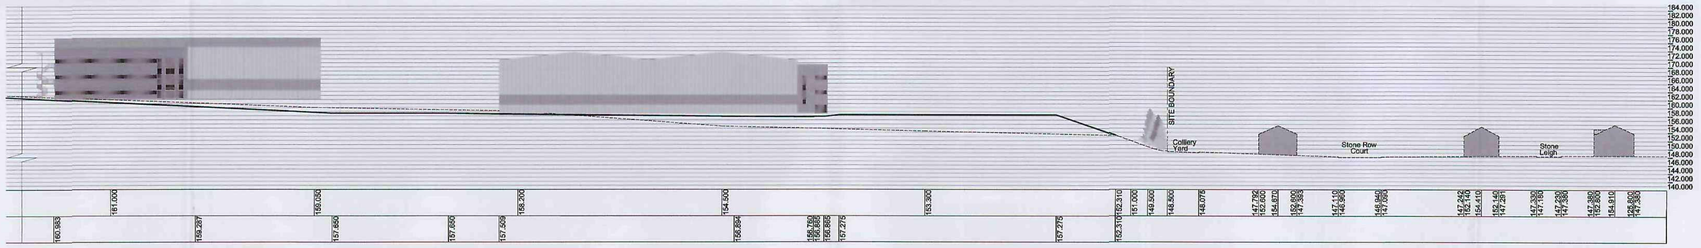


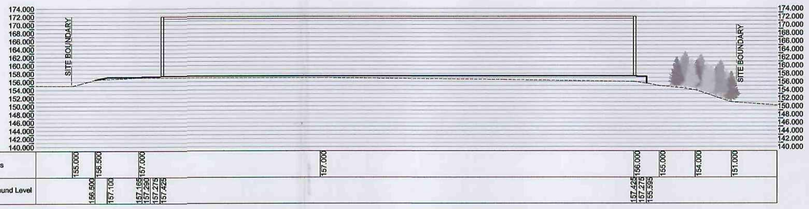

Section C-C

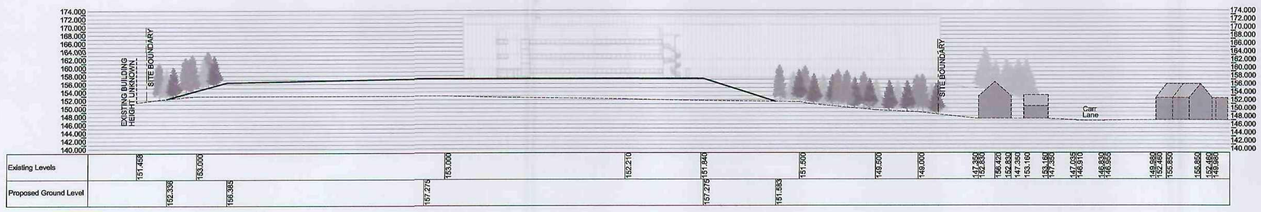

Section D-D

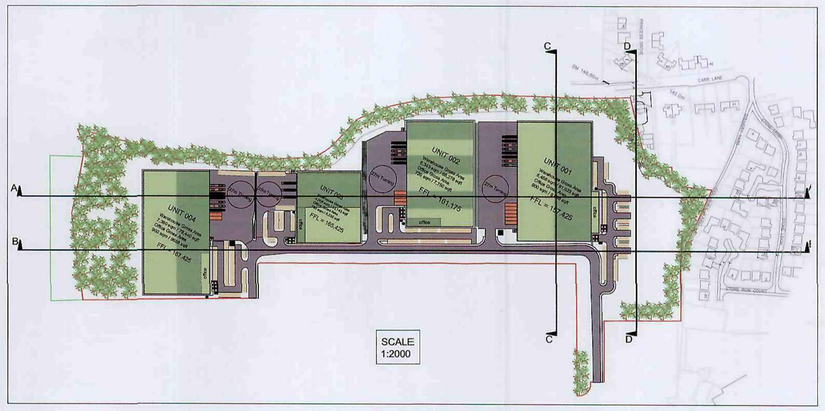

Borders Scanning
Borders Ref: 1
16 JAN 2008
Corporate Mail Room

rev	amendments	by	date
A	Section B-B, D-D and site layout updated to suit Architects latest elevations	TEO	18.12.2007

RPS Burks Green
RPS Burks Green
Sherwood House
Sherwood Avenue
Newark, Nottinghamshire
NG24 1QQ
T +44 (0) 1636 605 700
F +44 (0) 1636 610 096
W www.burksgreen.com
E mail@burksgreen.com

Client
GLADMAN

2007/2148

Project
Plot B, Wentworth Park
Tankersley

Title
Sections Through Site and Surrounding Area

Drawing Status	Date Created	Drawing Scale
Preliminary	27/11/2006	1:500

Drawing Number	Rev
14986 / A1 / 232	A

Project Leader	Drawn By	Initial Review
STh	RSP	TEO