


NIC NOCS / Tina Patton.

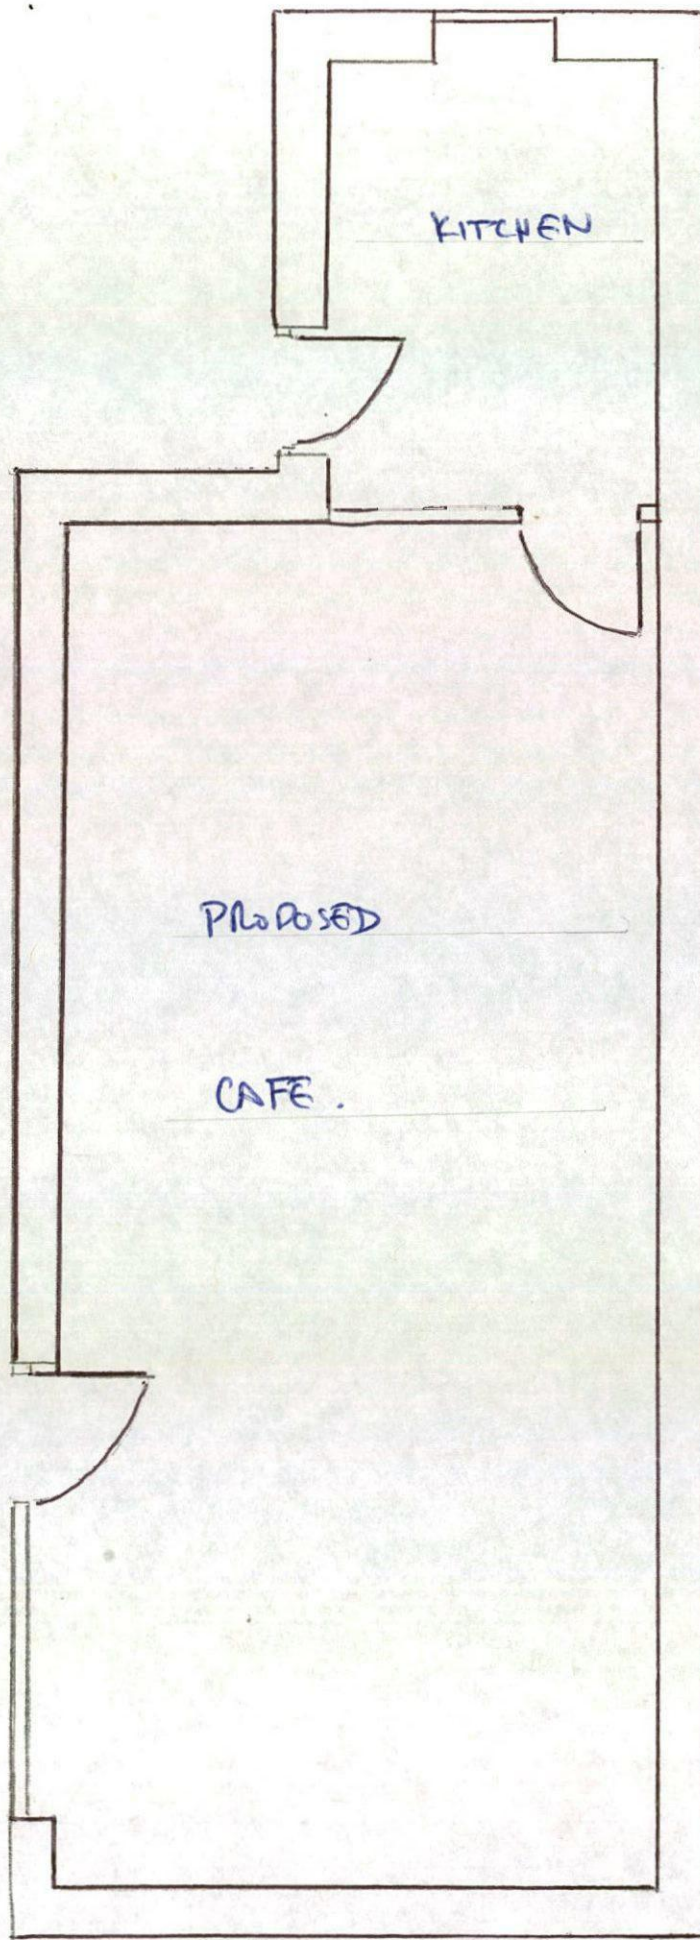

NIC NOCS BANK HOUSE

34 ST. LUKES ROAD

GRIMETHORPE

BARNSELEY S72 7FN

CHANGE OF USE


FORMER COFFEE SHOP

PROPOSED CAFE.

1:50 PLAN

PROPOSED PLAN

NIC NOCS / Tina Petton.

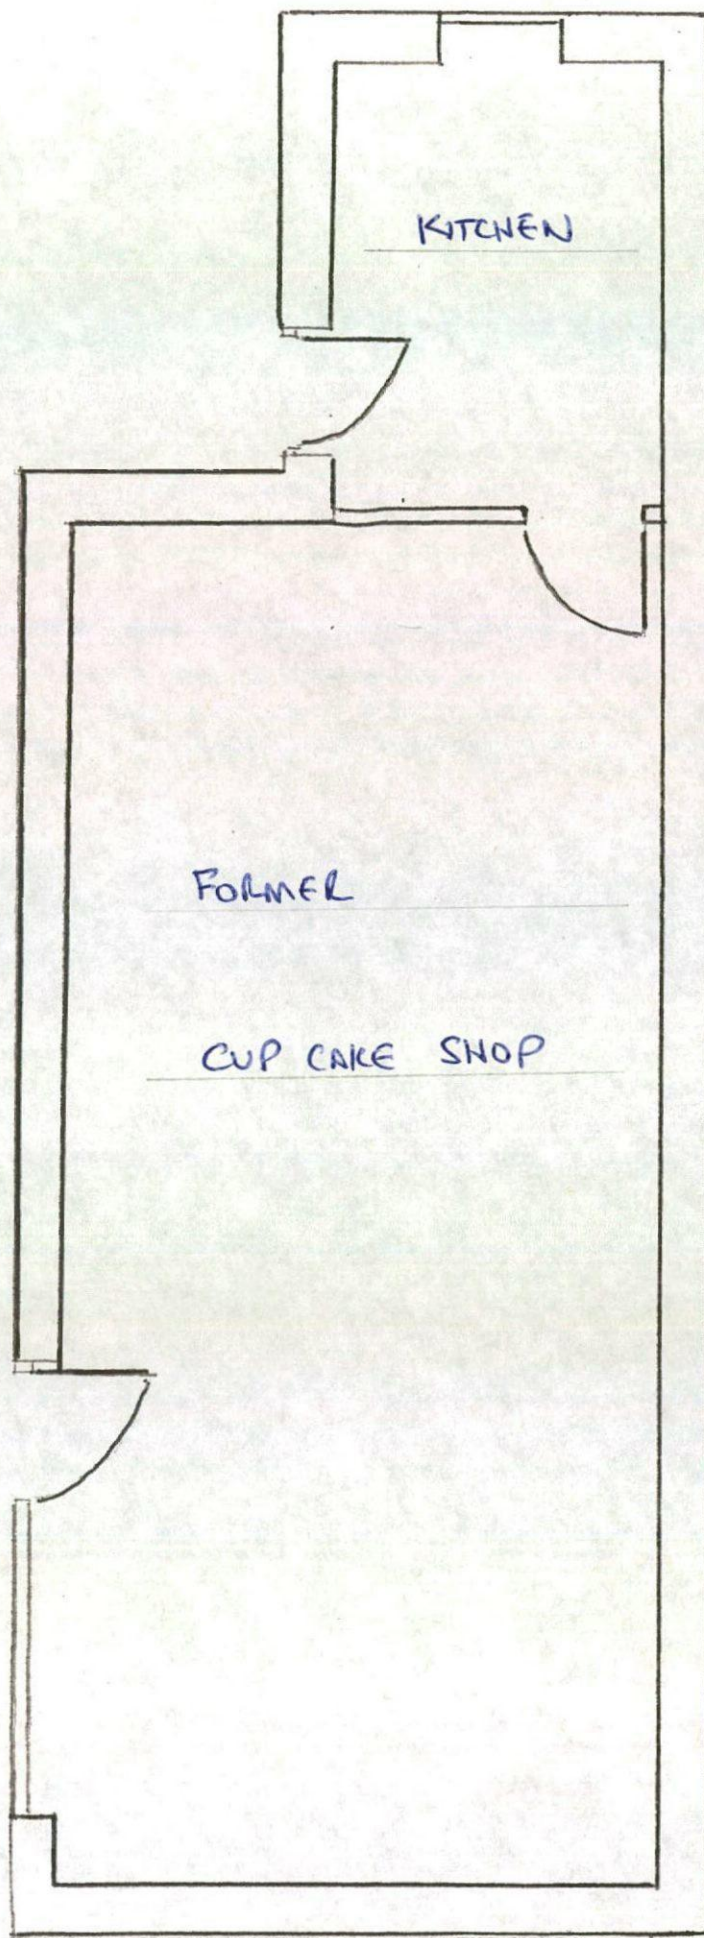

NIC NOCS BANIK HOUSE

34 ST. LUKES ROAD

GRIMETHORPE

BARNSELEY S72 7FN

CHANGE OF USE

FORMER CUP CAKE SHOP

PROPOSED. CAFE.

1:50 PLAN

EXISTING PLAN