
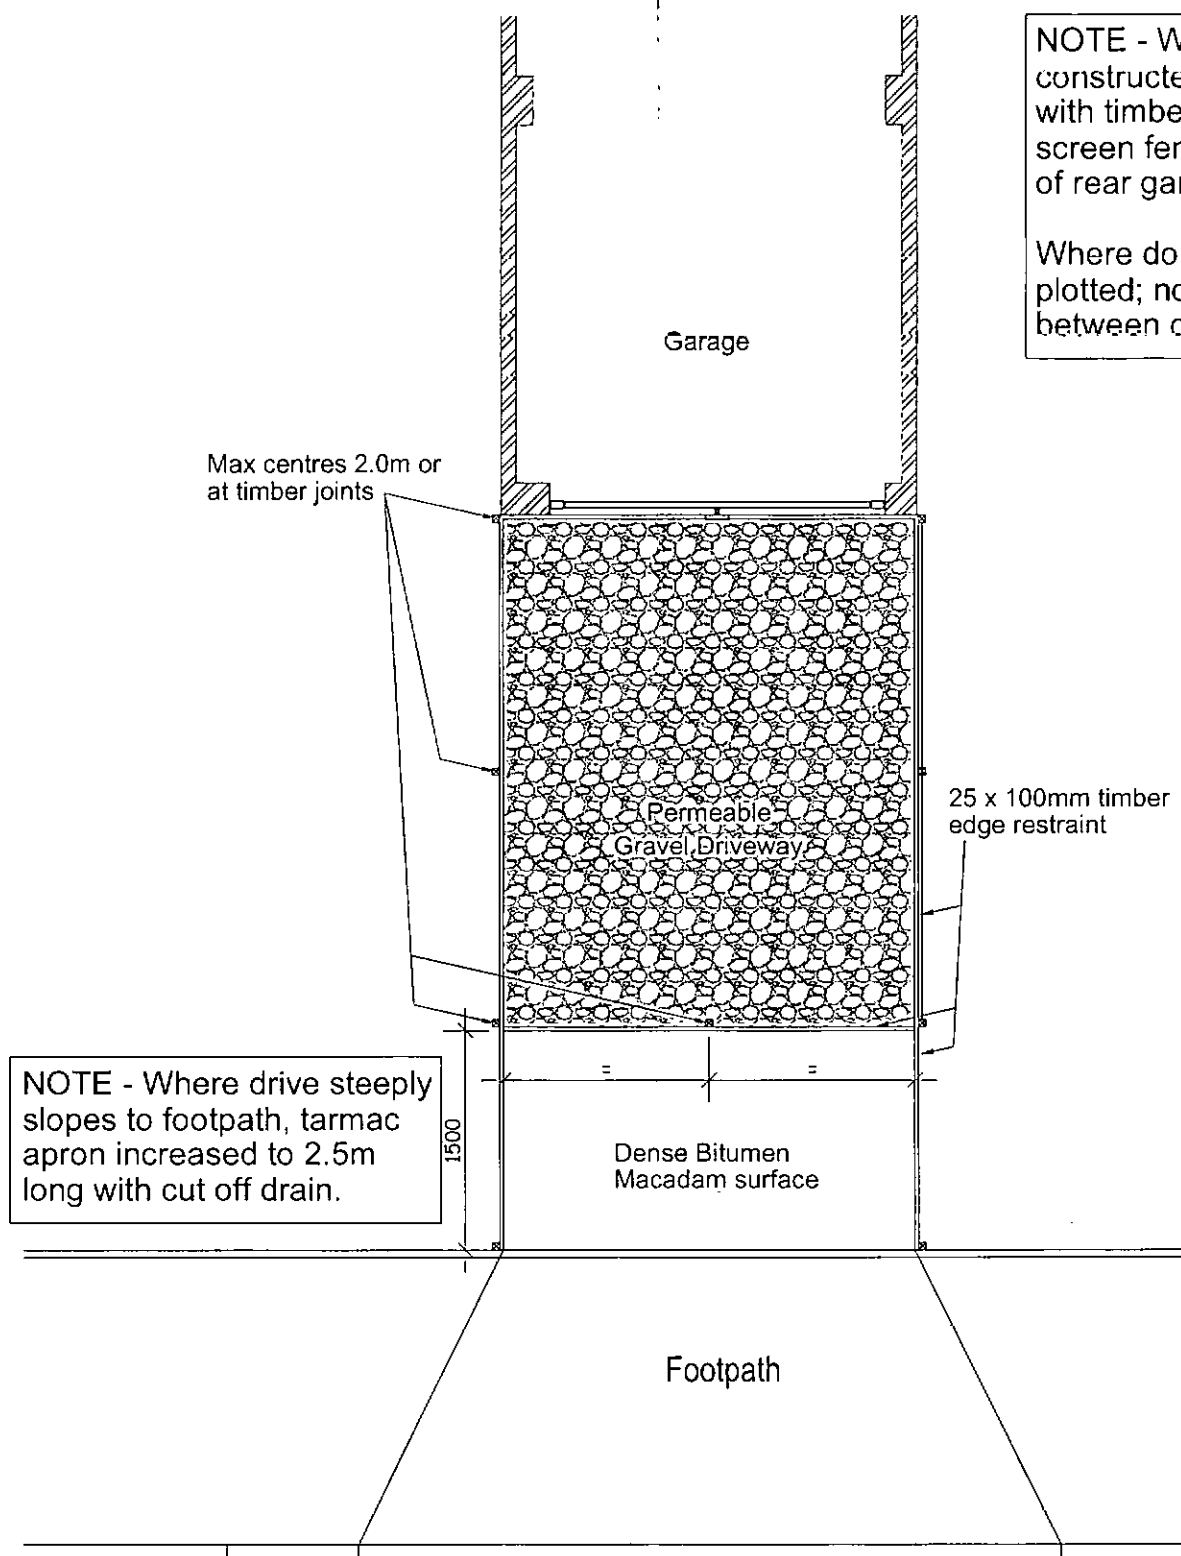


Gravel Section (1:20)

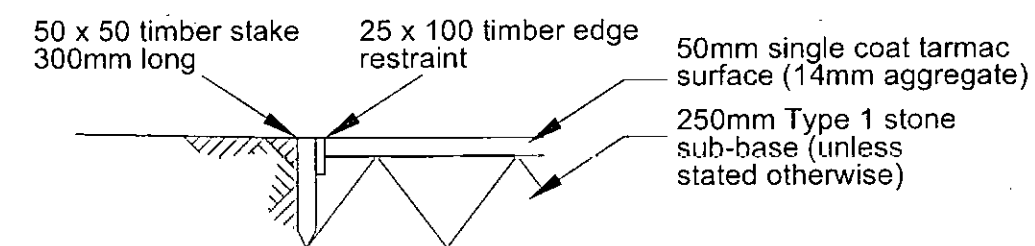

Tarmac Section (1:20)

Plan (1:50)

Notes:  
Sketch schemes may be based on plan information of unknown origin and is subject to verification and survey.  
Contractors must verify all dimensions on site before commencing any work or shop drawings. This drawing is not to be scaled. Use figured dimensions only.  
Building areas are liable to adjustment over the course of the design process due to ongoing construction detailing developments.  
Subject to statutory approvals and survey.



|   |                                           |              |
|---|-------------------------------------------|--------------|
| B | Additional Notes added.                   | 15.01.16 djb |
| A | Drawing amended following client comments | 04.07.13 wc  |

revisions  
status -

edward architectural services ltd

prospect house 32 sovereign street leeds ls1 4bj t 0113 398 4000  
www.eas-limited.co.uk

project Standard Details

client Gleeson Homes & Regeneration

title Garage Threshold / Gravel Drive Details

drawn djb checked . date 22.08.12 scale 1:20/50@/

job no 0282 drawing no SD712 rev B