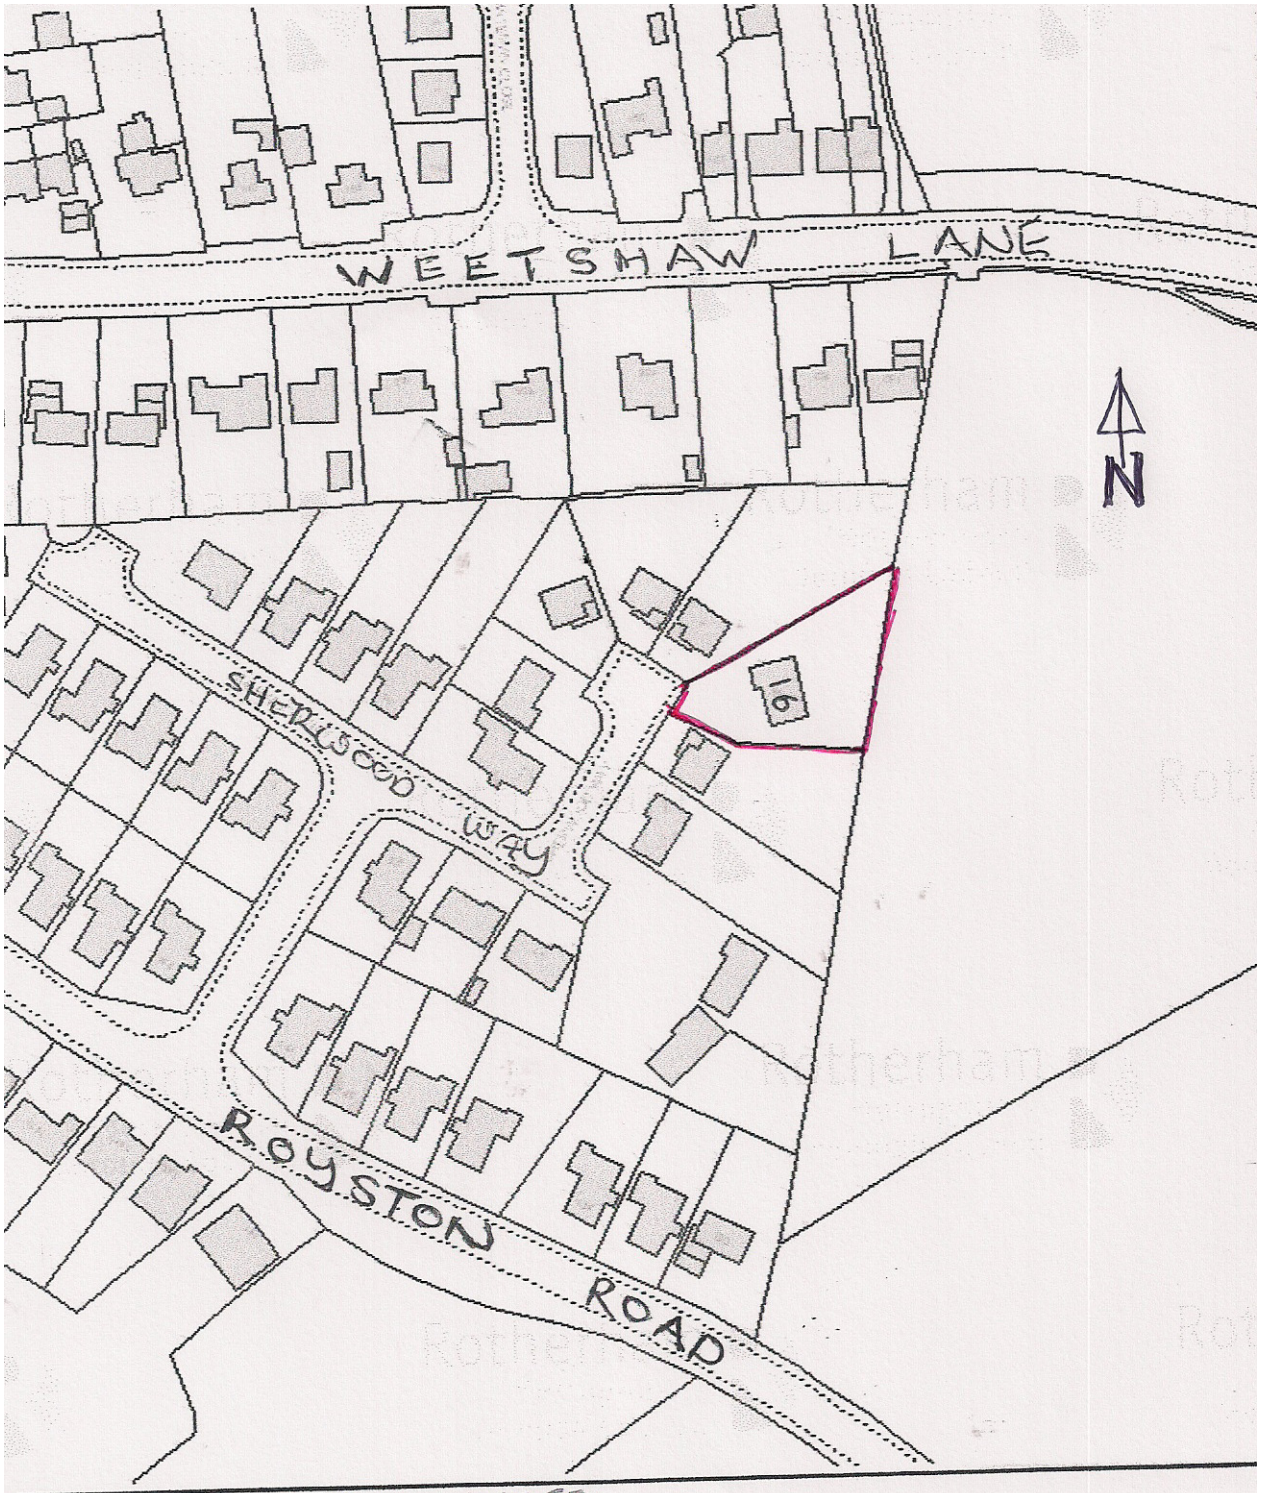


LOCATION PLAN 1:1250
16 SHERWOOD WAY
CUDWORTH