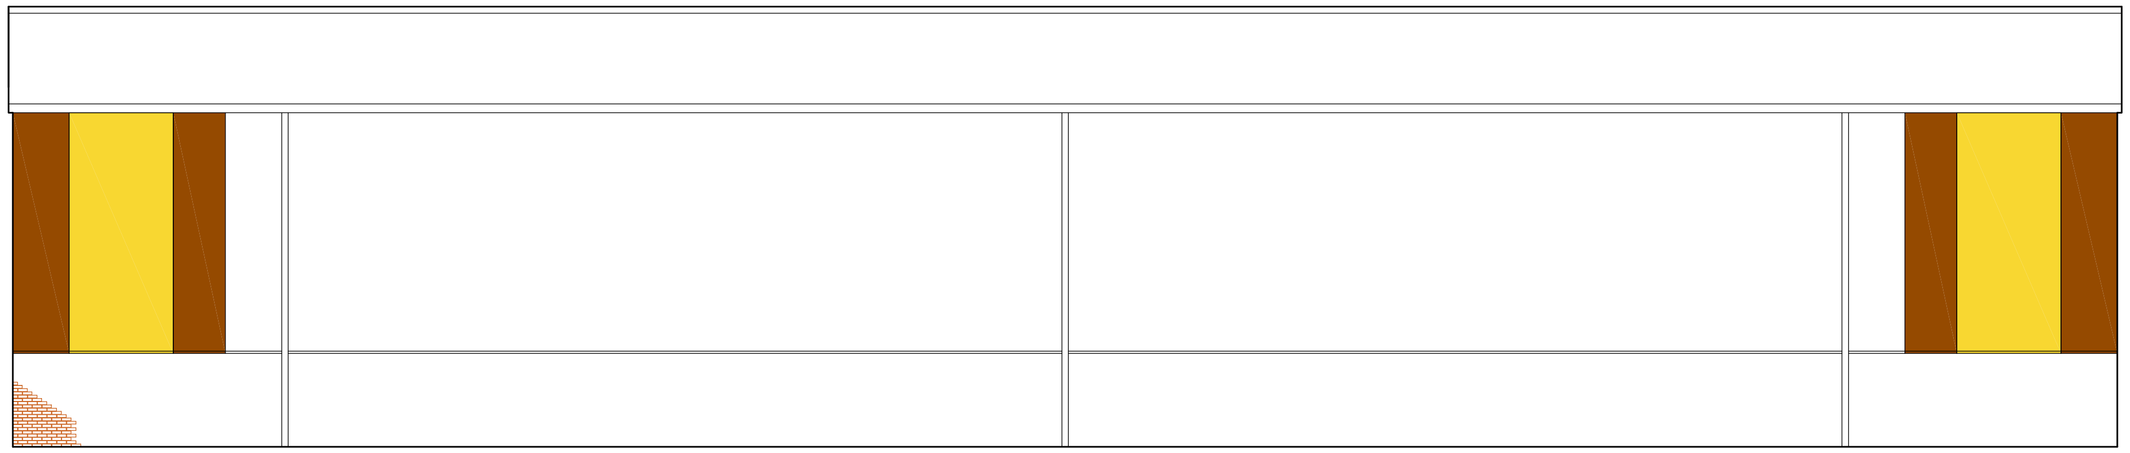

Existing North West Elevation, Scale 1:100

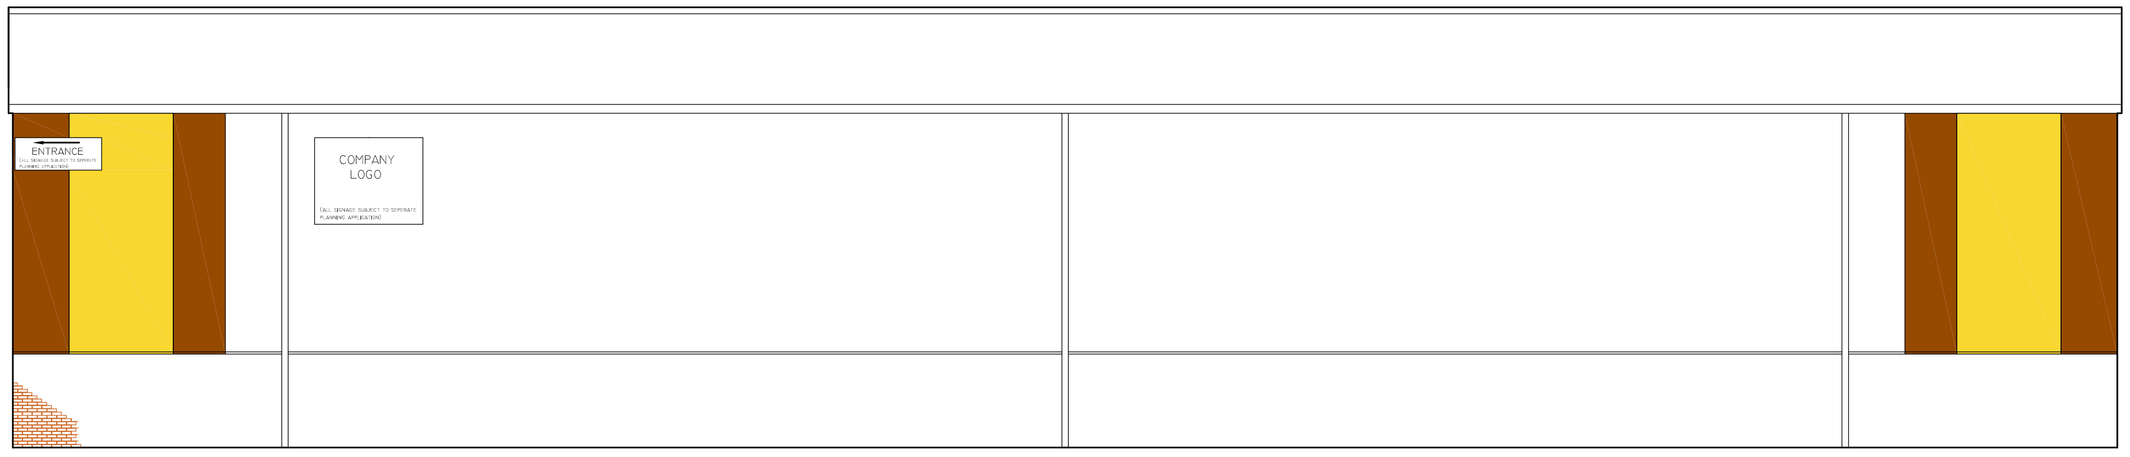


Proposed North West Elevation, Scale 1:100



Photo of Existing North West Elevation

BLACK CIRCLE
Untiring Design

| | |
|---|---|
| DRAWING TITLE: | Existing & Proposed NW Elevation |
| SITE ADDRESS: | Unit's 1 & 2<br>Rockingham Business Park<br>Rockingham Row<br>Barnsley<br>S70 5TW |
| CLIENT: | Air Trampoline (Barnsley) Ltd |
| DRAWING No.: | BC 2013.1 |
| SCALE: | 1:100 @ A1 |
| DATE: | 30/10/15 |

Unit 5, Tawe Business Village, Enterprise Park, Swansea, SA7 9LA
tel: 01792 794138 email: info@blackcircledesign.com