

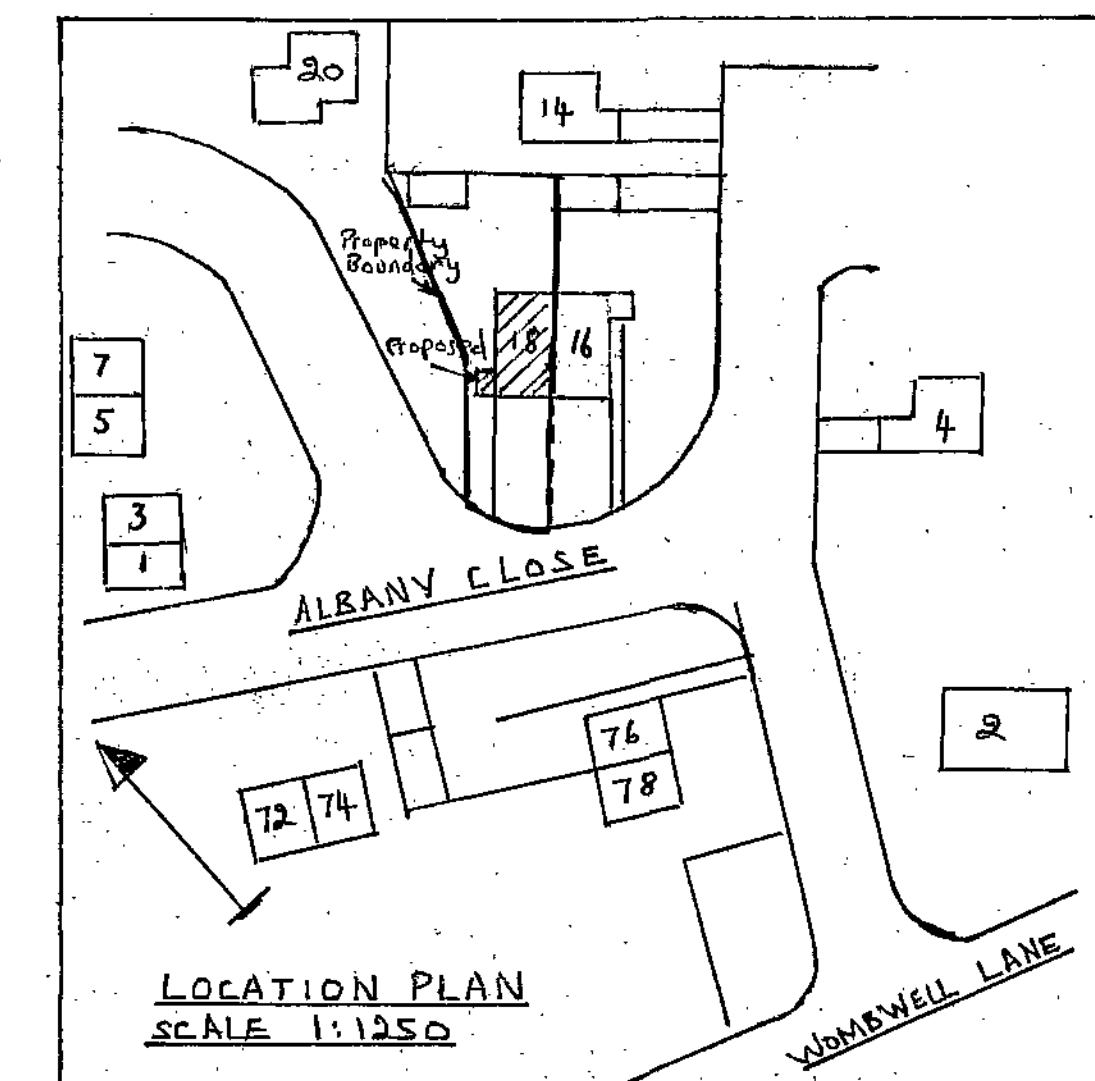
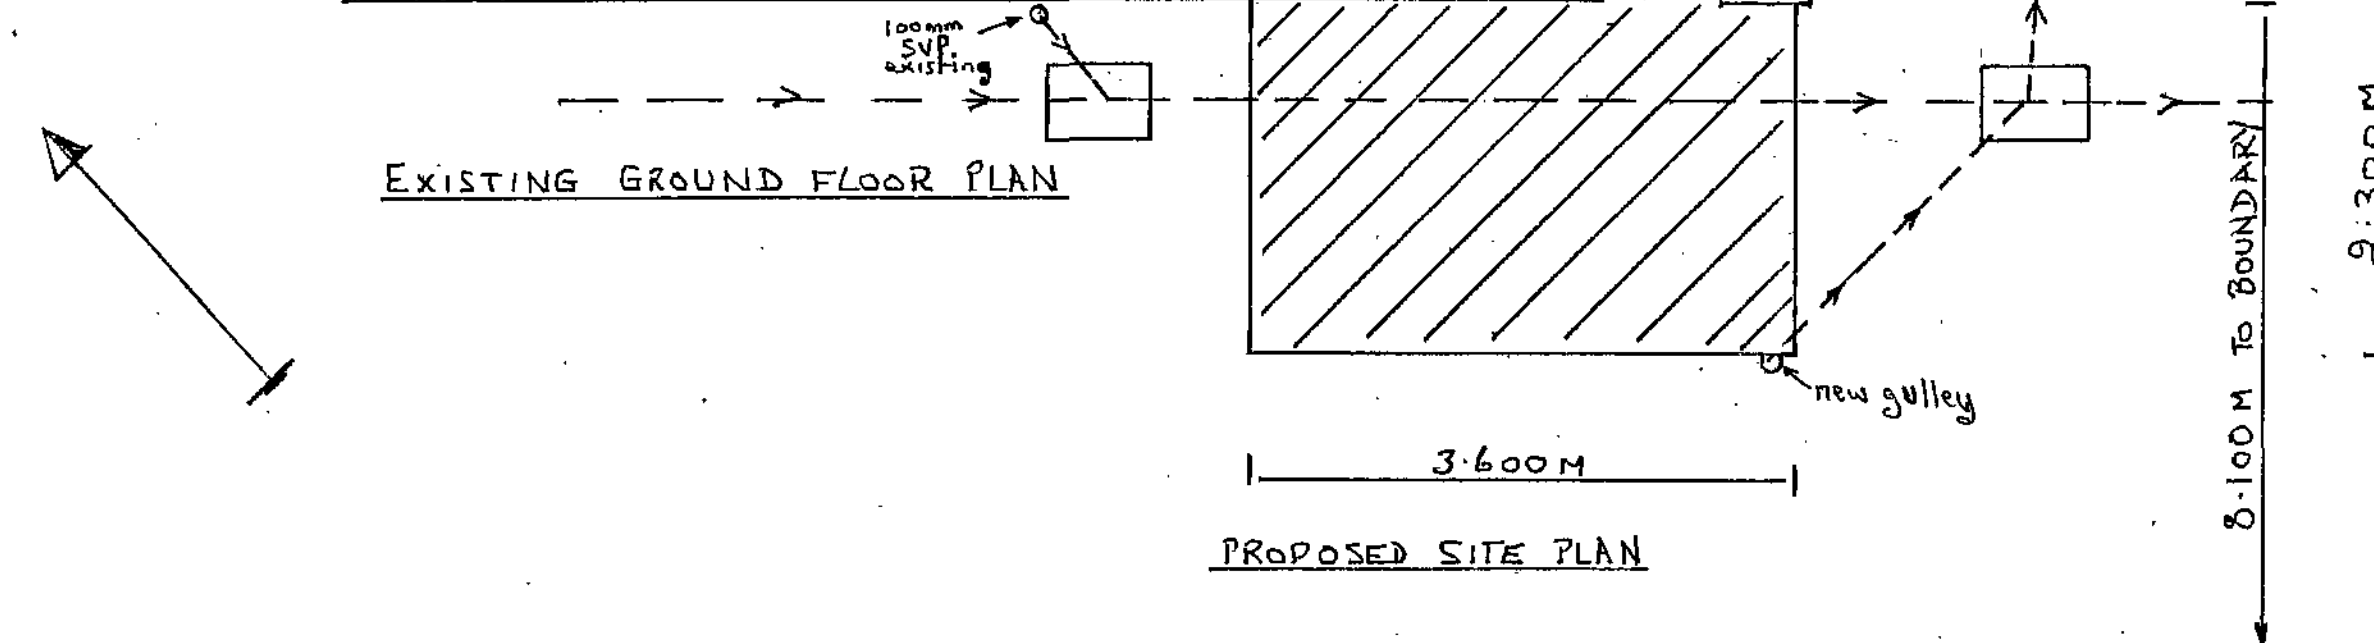
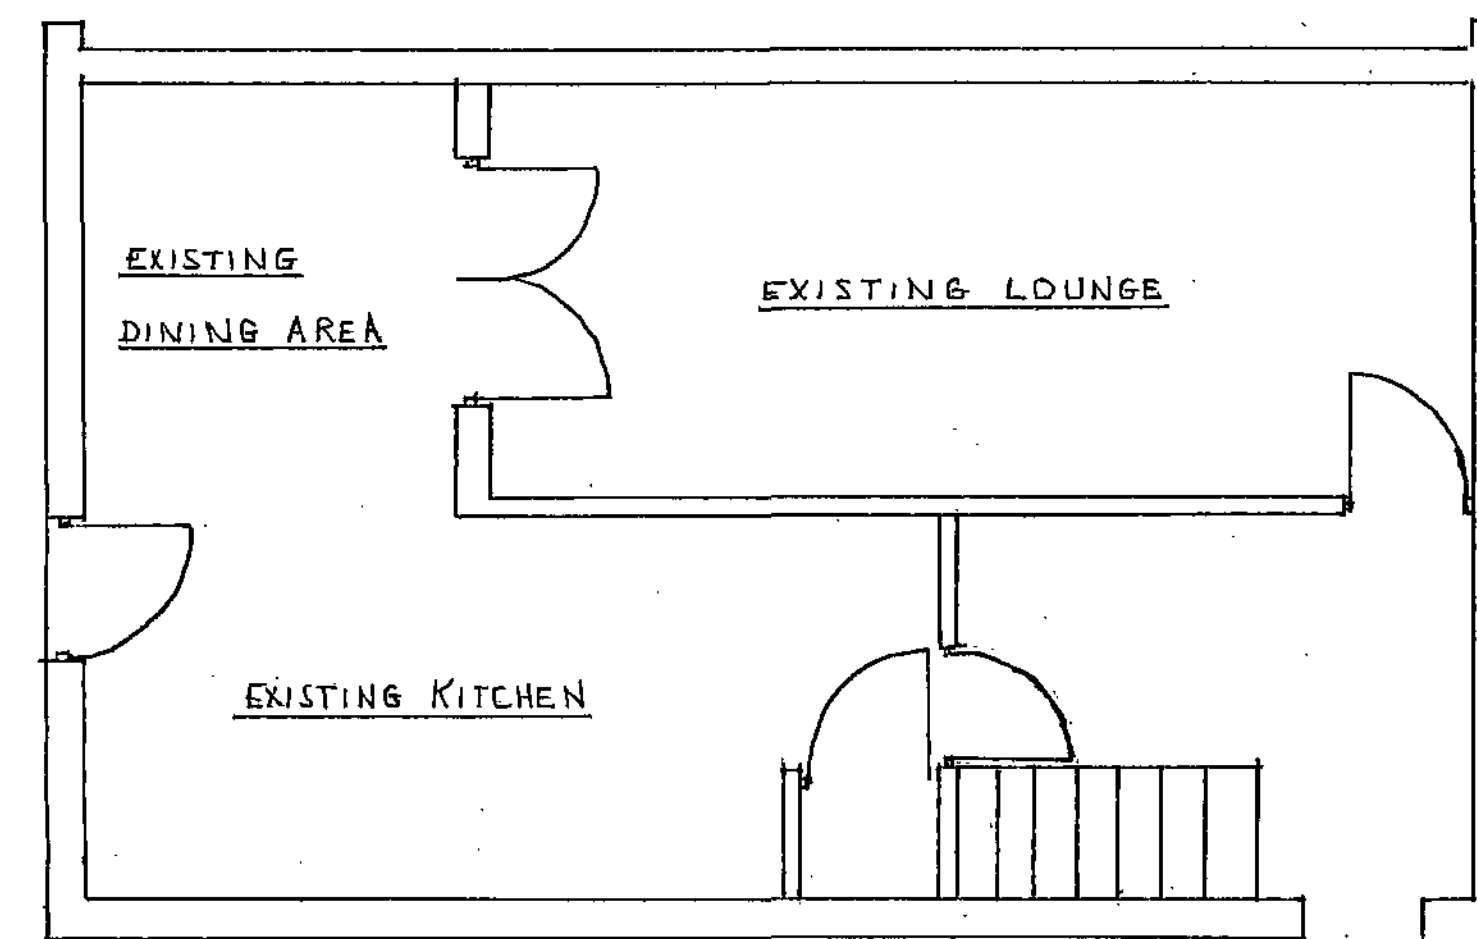
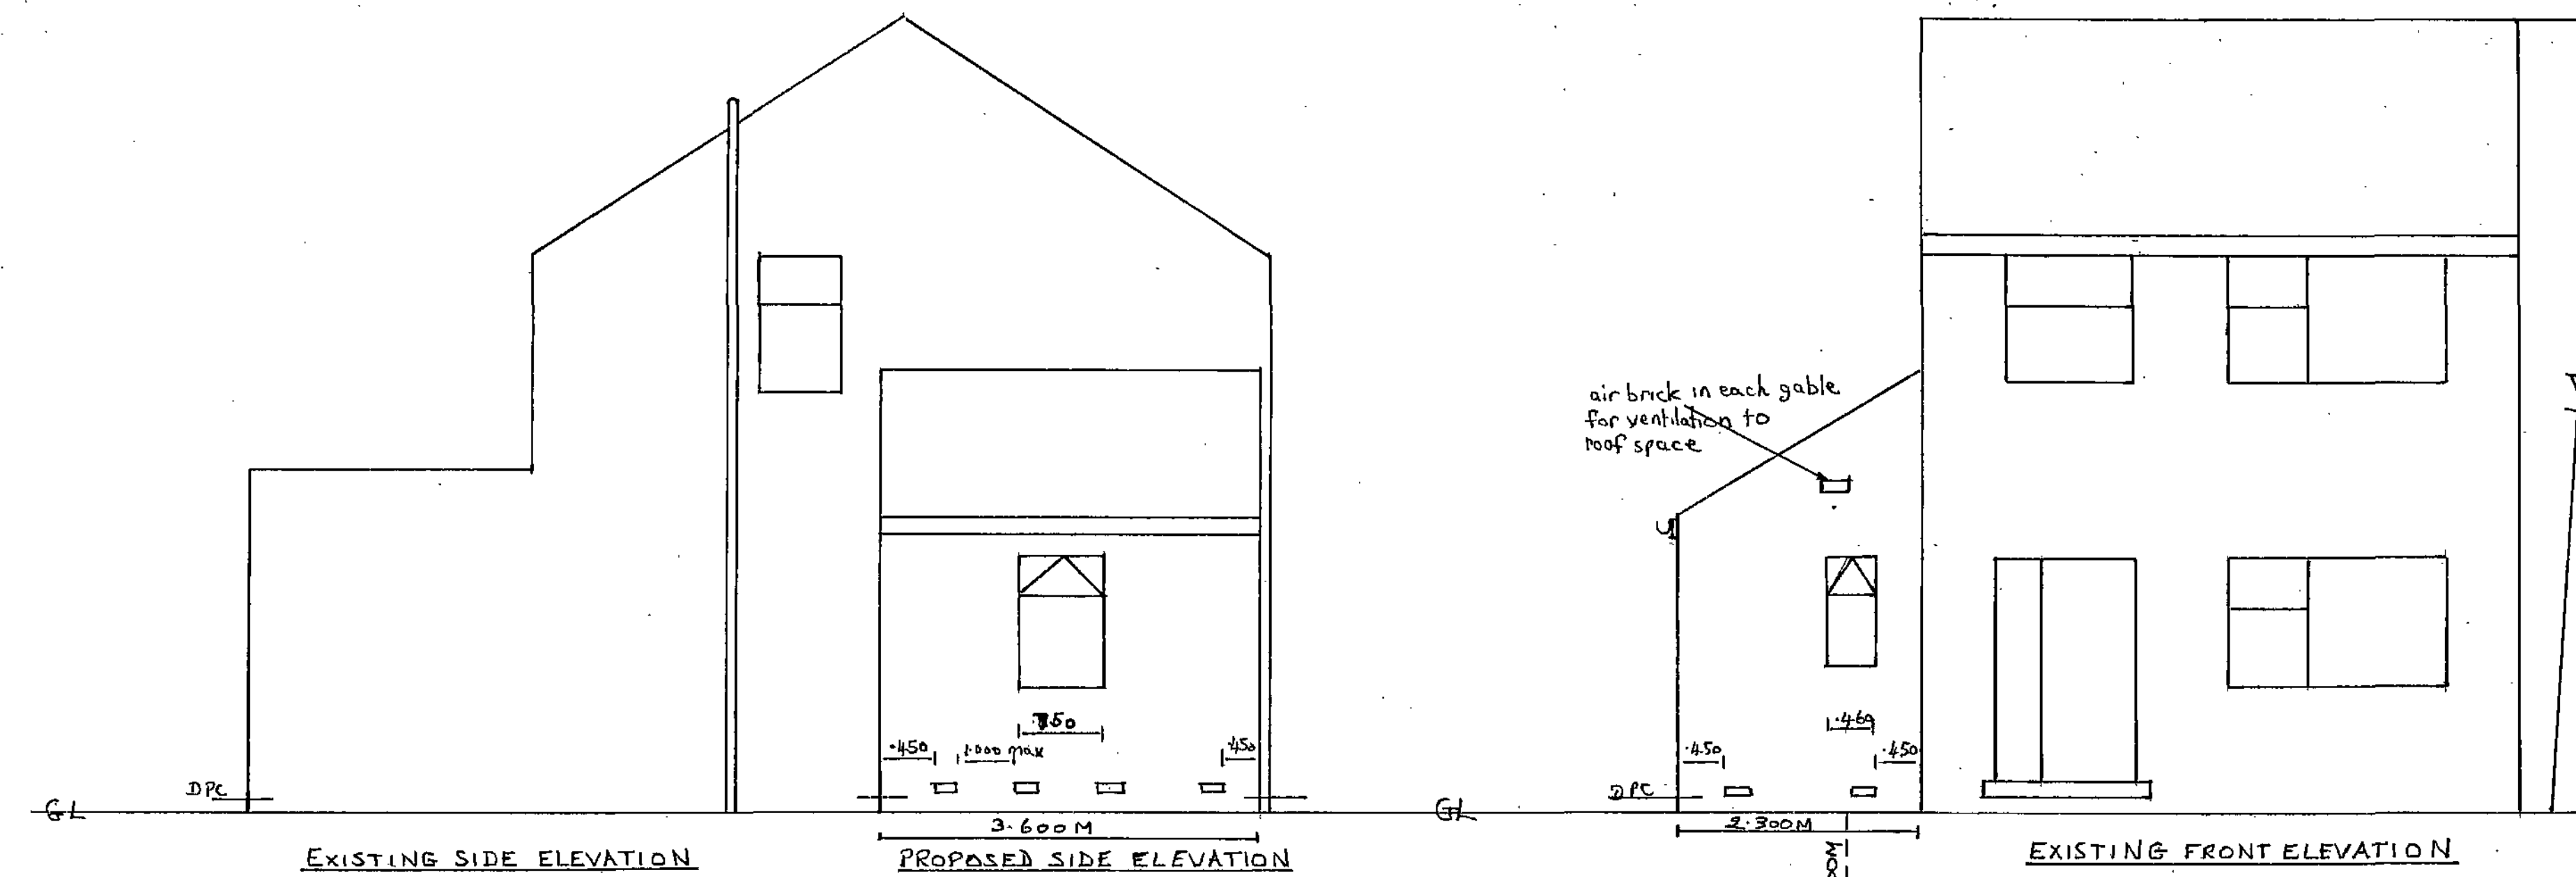
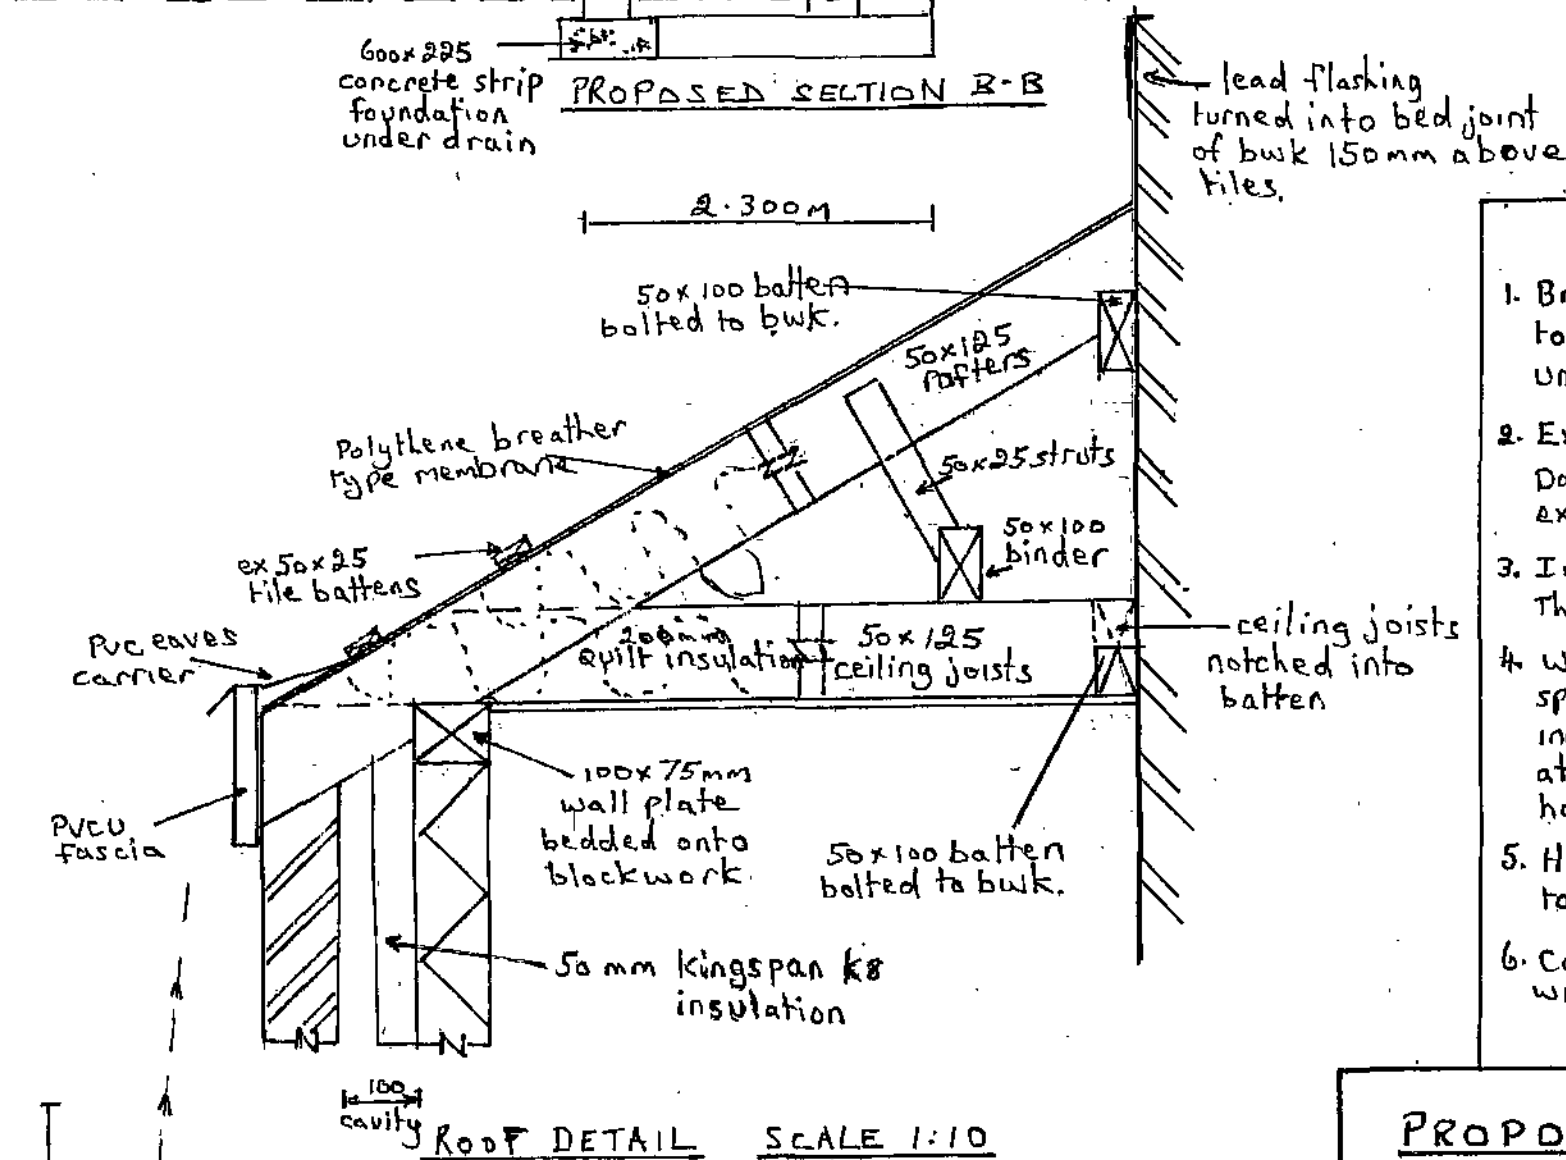


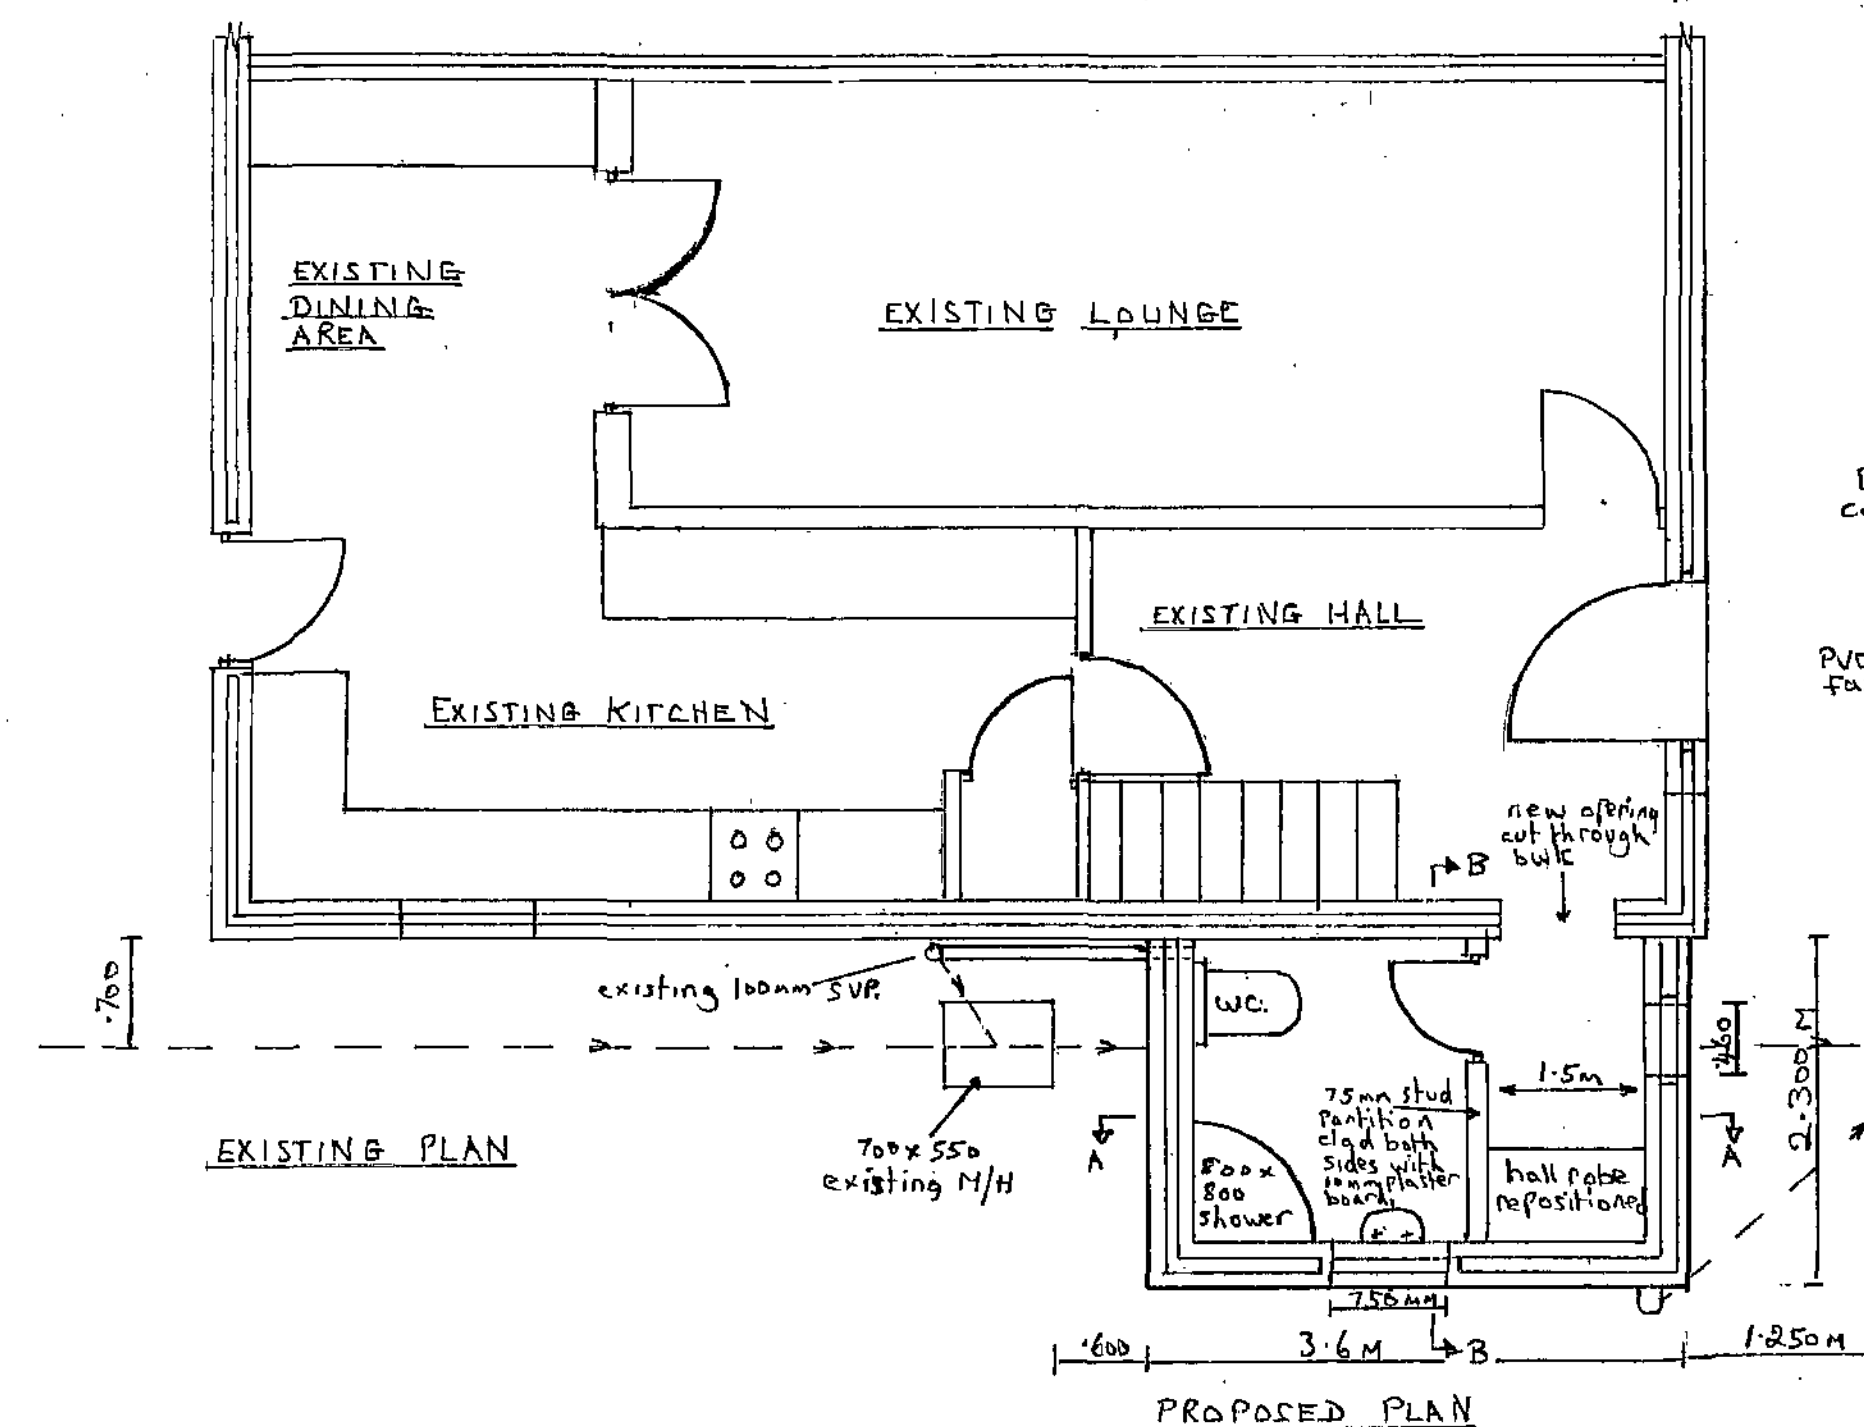

PROPOSED SINGLE
STOREY TOILET & SHOWER
EXTENSION
FOR
MR. & MRS. D. READER
18 ALBANY CLOSE
WOMBWELL, BARNSELY
DATE 20-05-2011
SCALE 1:50
SHEET No 1 of 2
DRAWN BY D. SHUTTLEWORTH

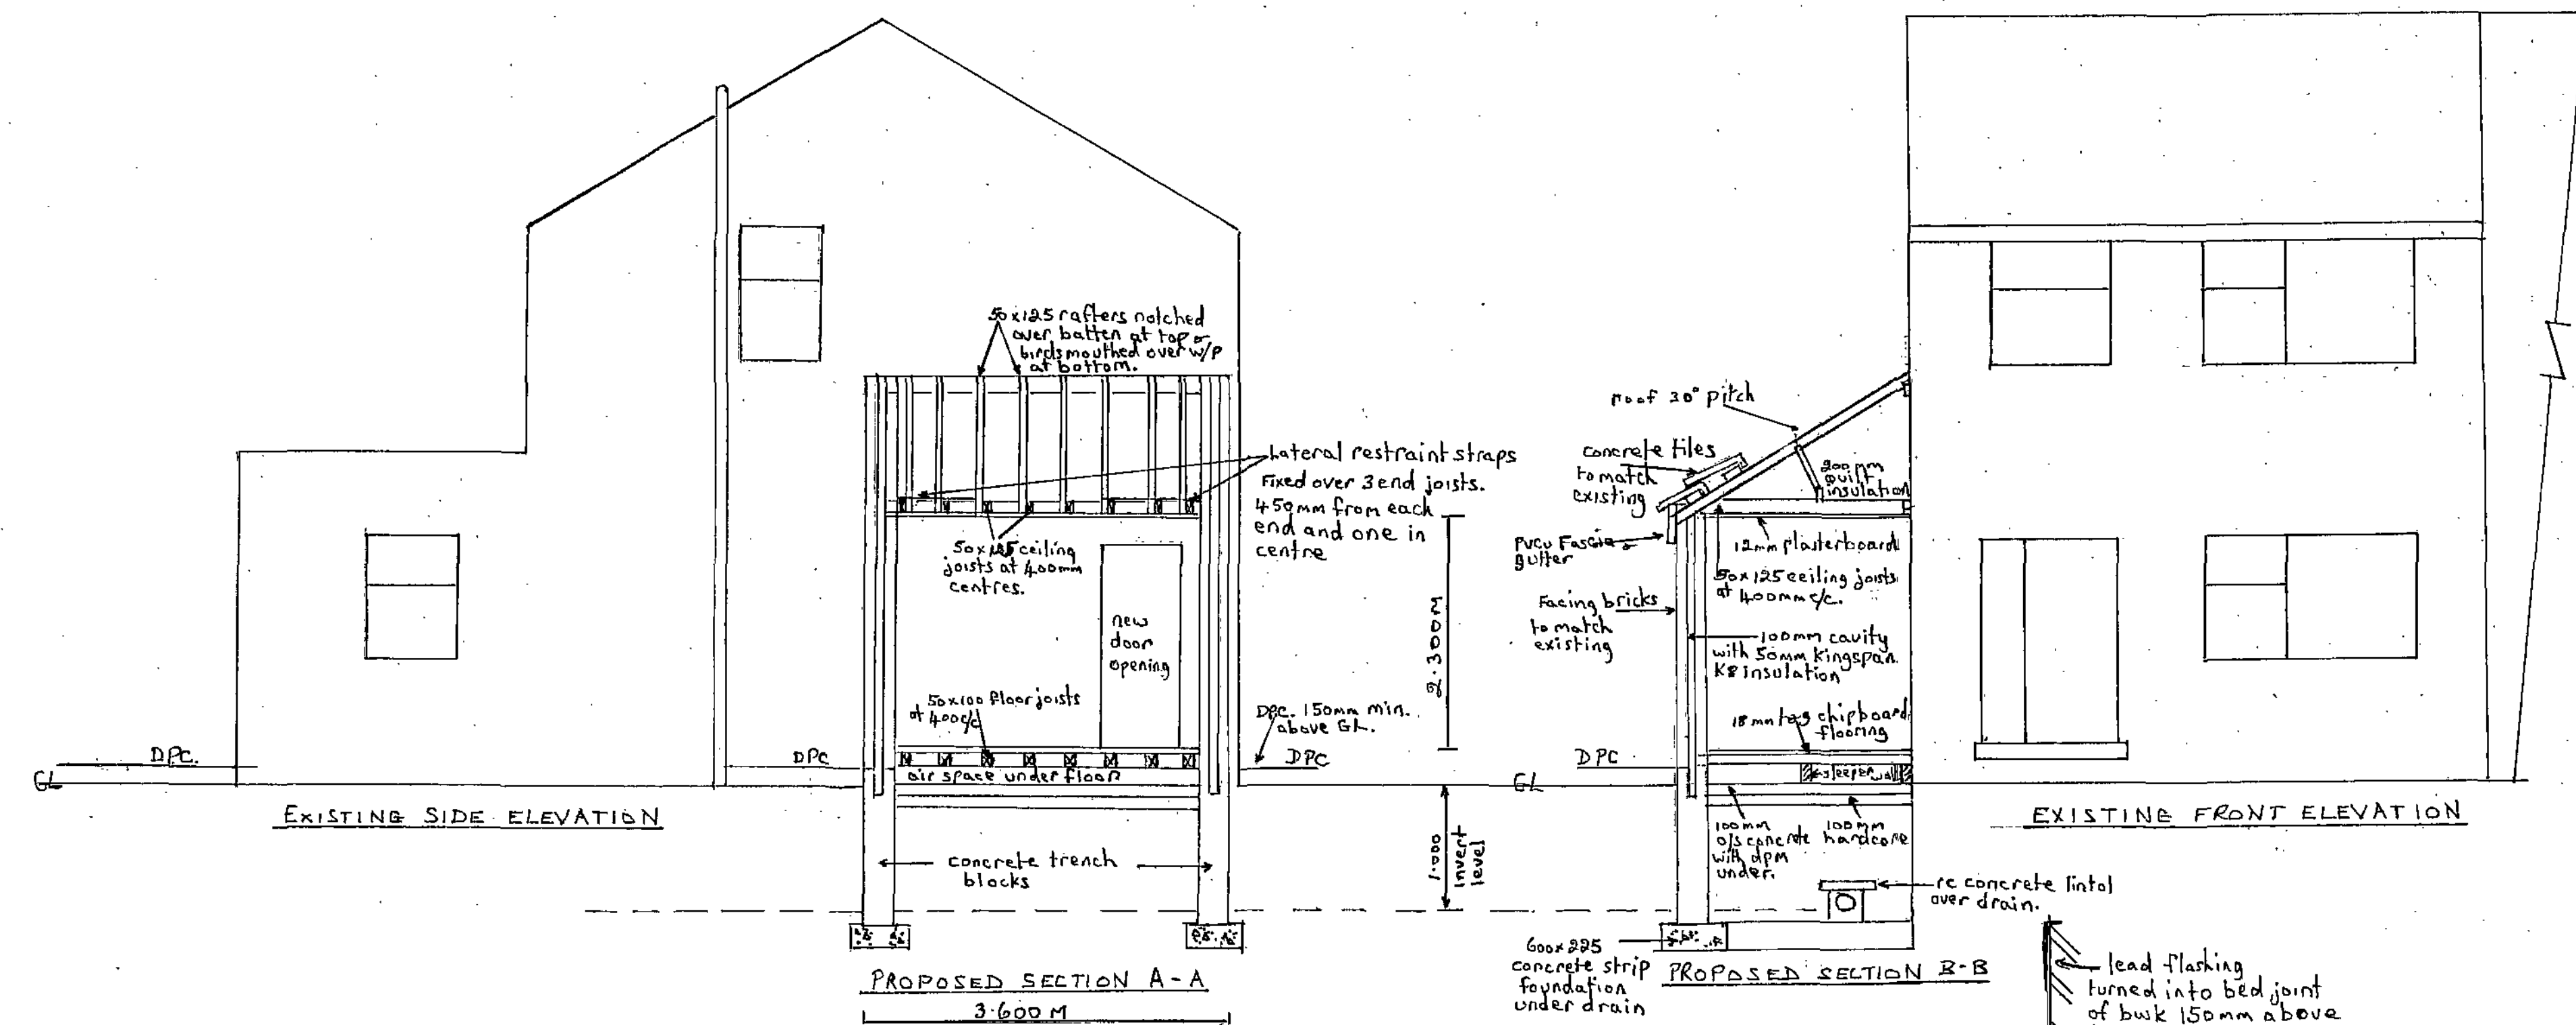

- ## NOTES
1. Brickwork & Blockwork tied to existing structure with universal starter packs.
 2. External brickwork - London Dapple lights or similar to match existing.
 3. Internal skin of cavity wall Thermofite blocks or similar.
 4. Wall ties - stainless steel - spaced 450mm vertical increased to 300mm vertical at reveals and 900mm horizontal.
 5. Horizontal & vertical dpe to all openings.
 6. Castric lintols over new windows.

PROPOSED SINGLE
STOREY TOILET & SHOWER
EXTENSION

FOR

MR. & MRS. D. READER

18 ALBANY CLOSE
WOMBWELL, BARNESLEY

DATE 20-05-2011

SCALE 1:50 1:10

SHEET NO 2 OF 2