




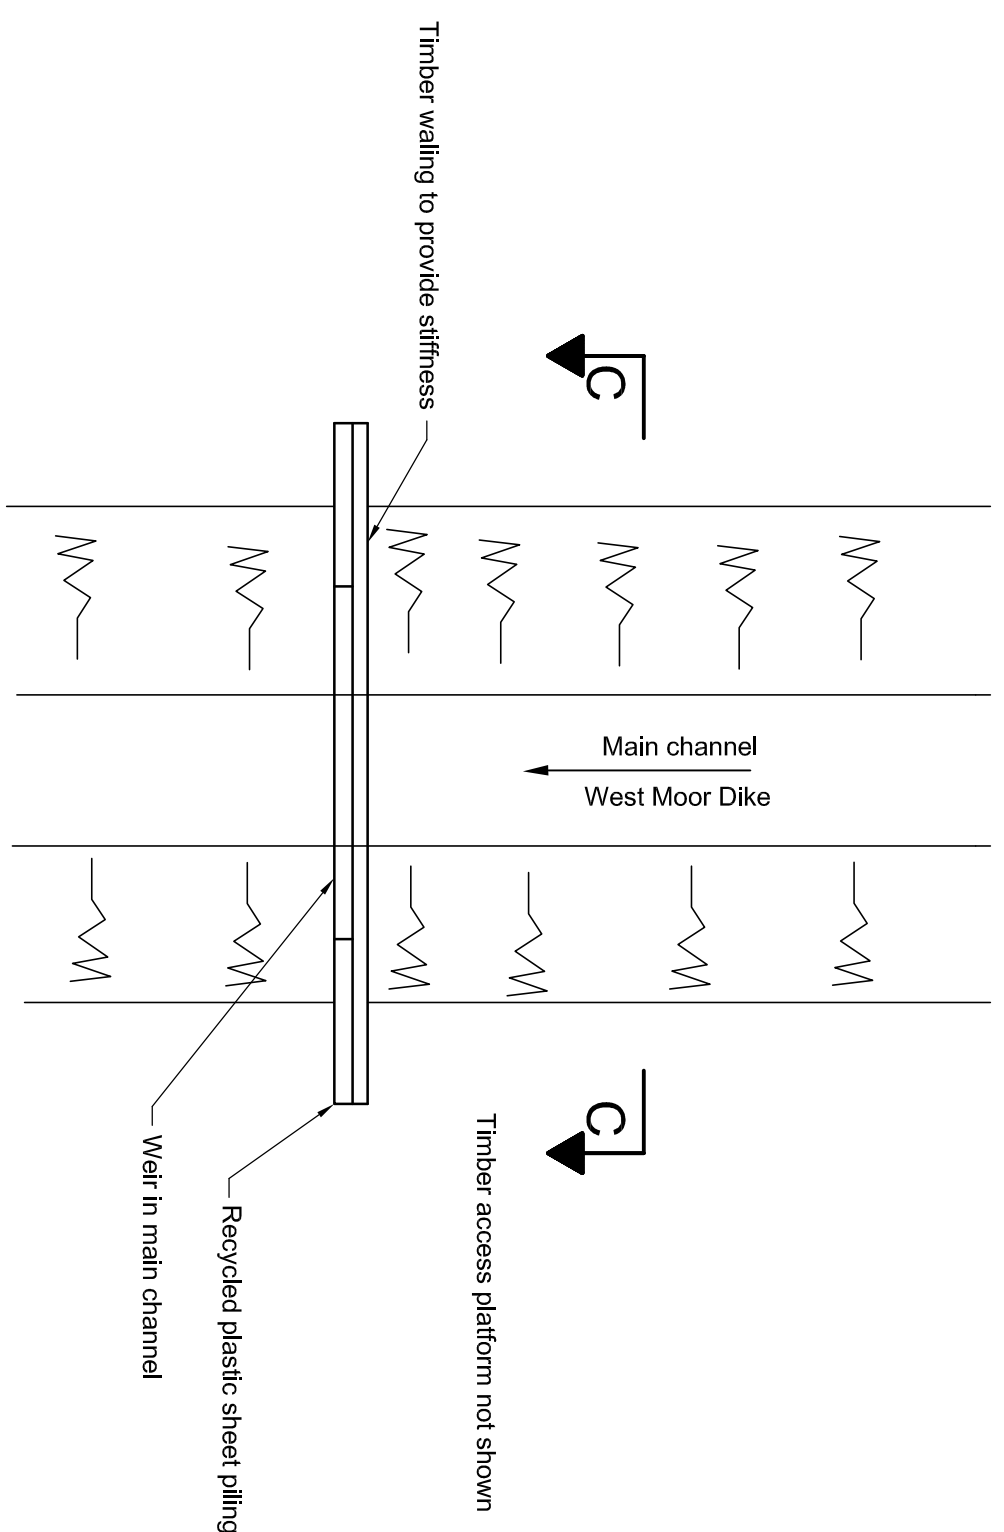


PLAN ON WEIR TYPE 2

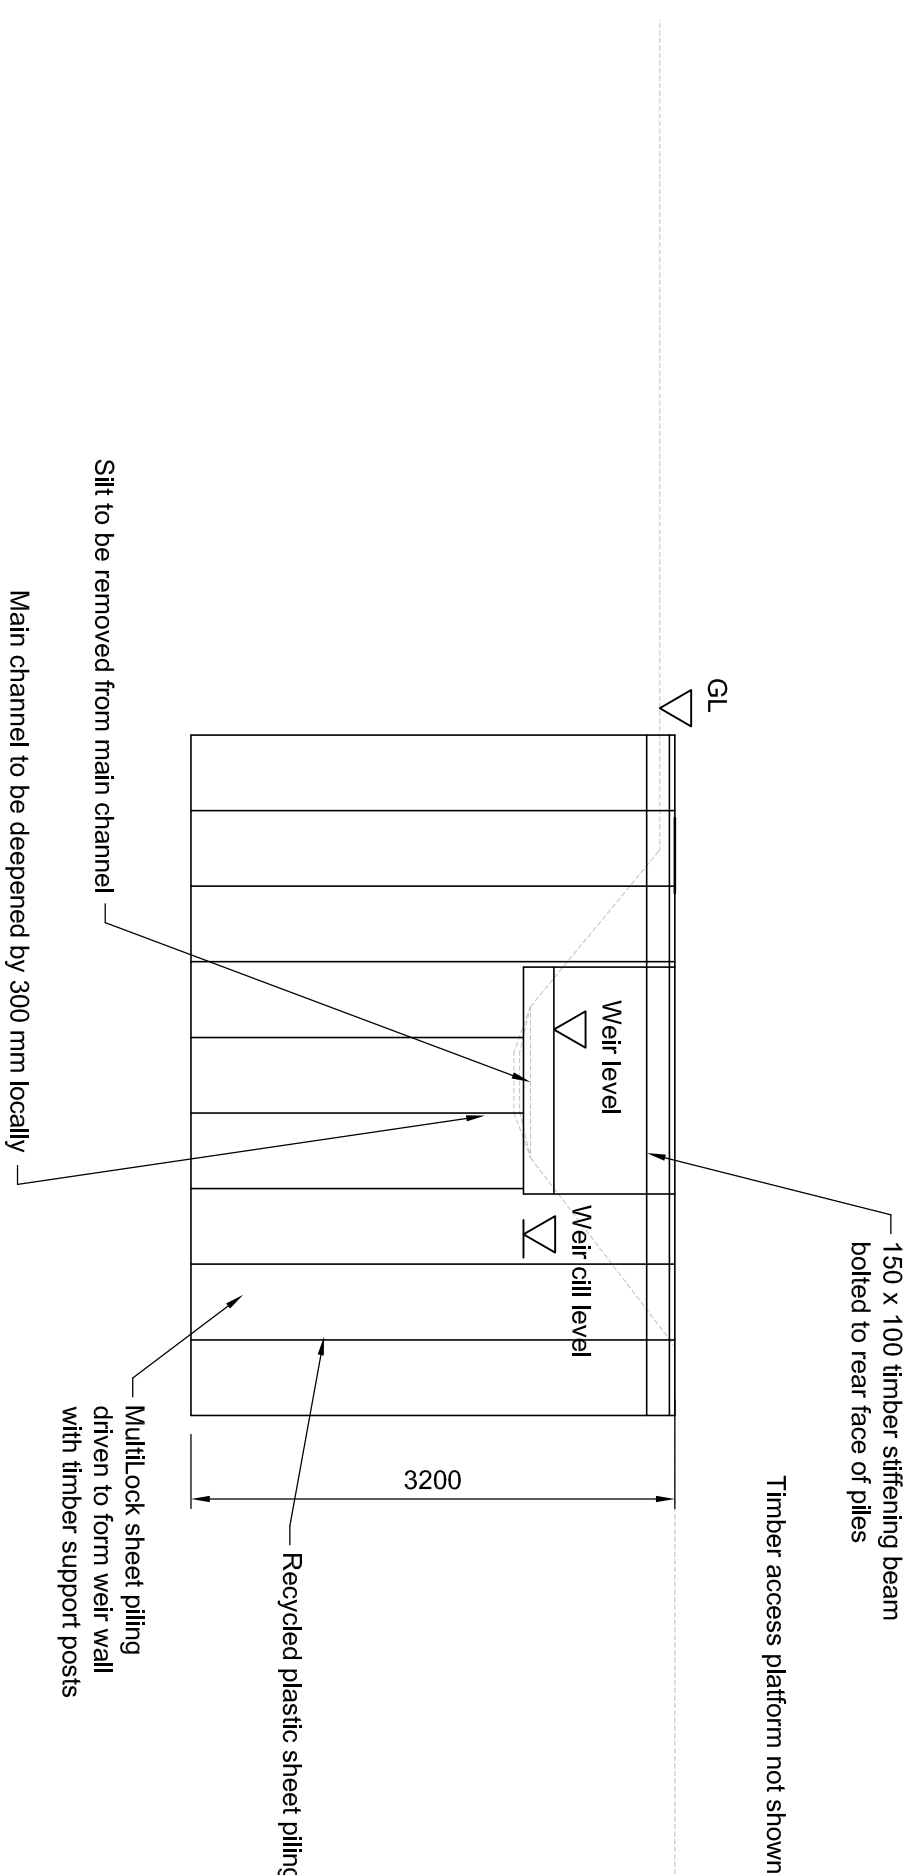

SECTION C-C
Scale 1:50

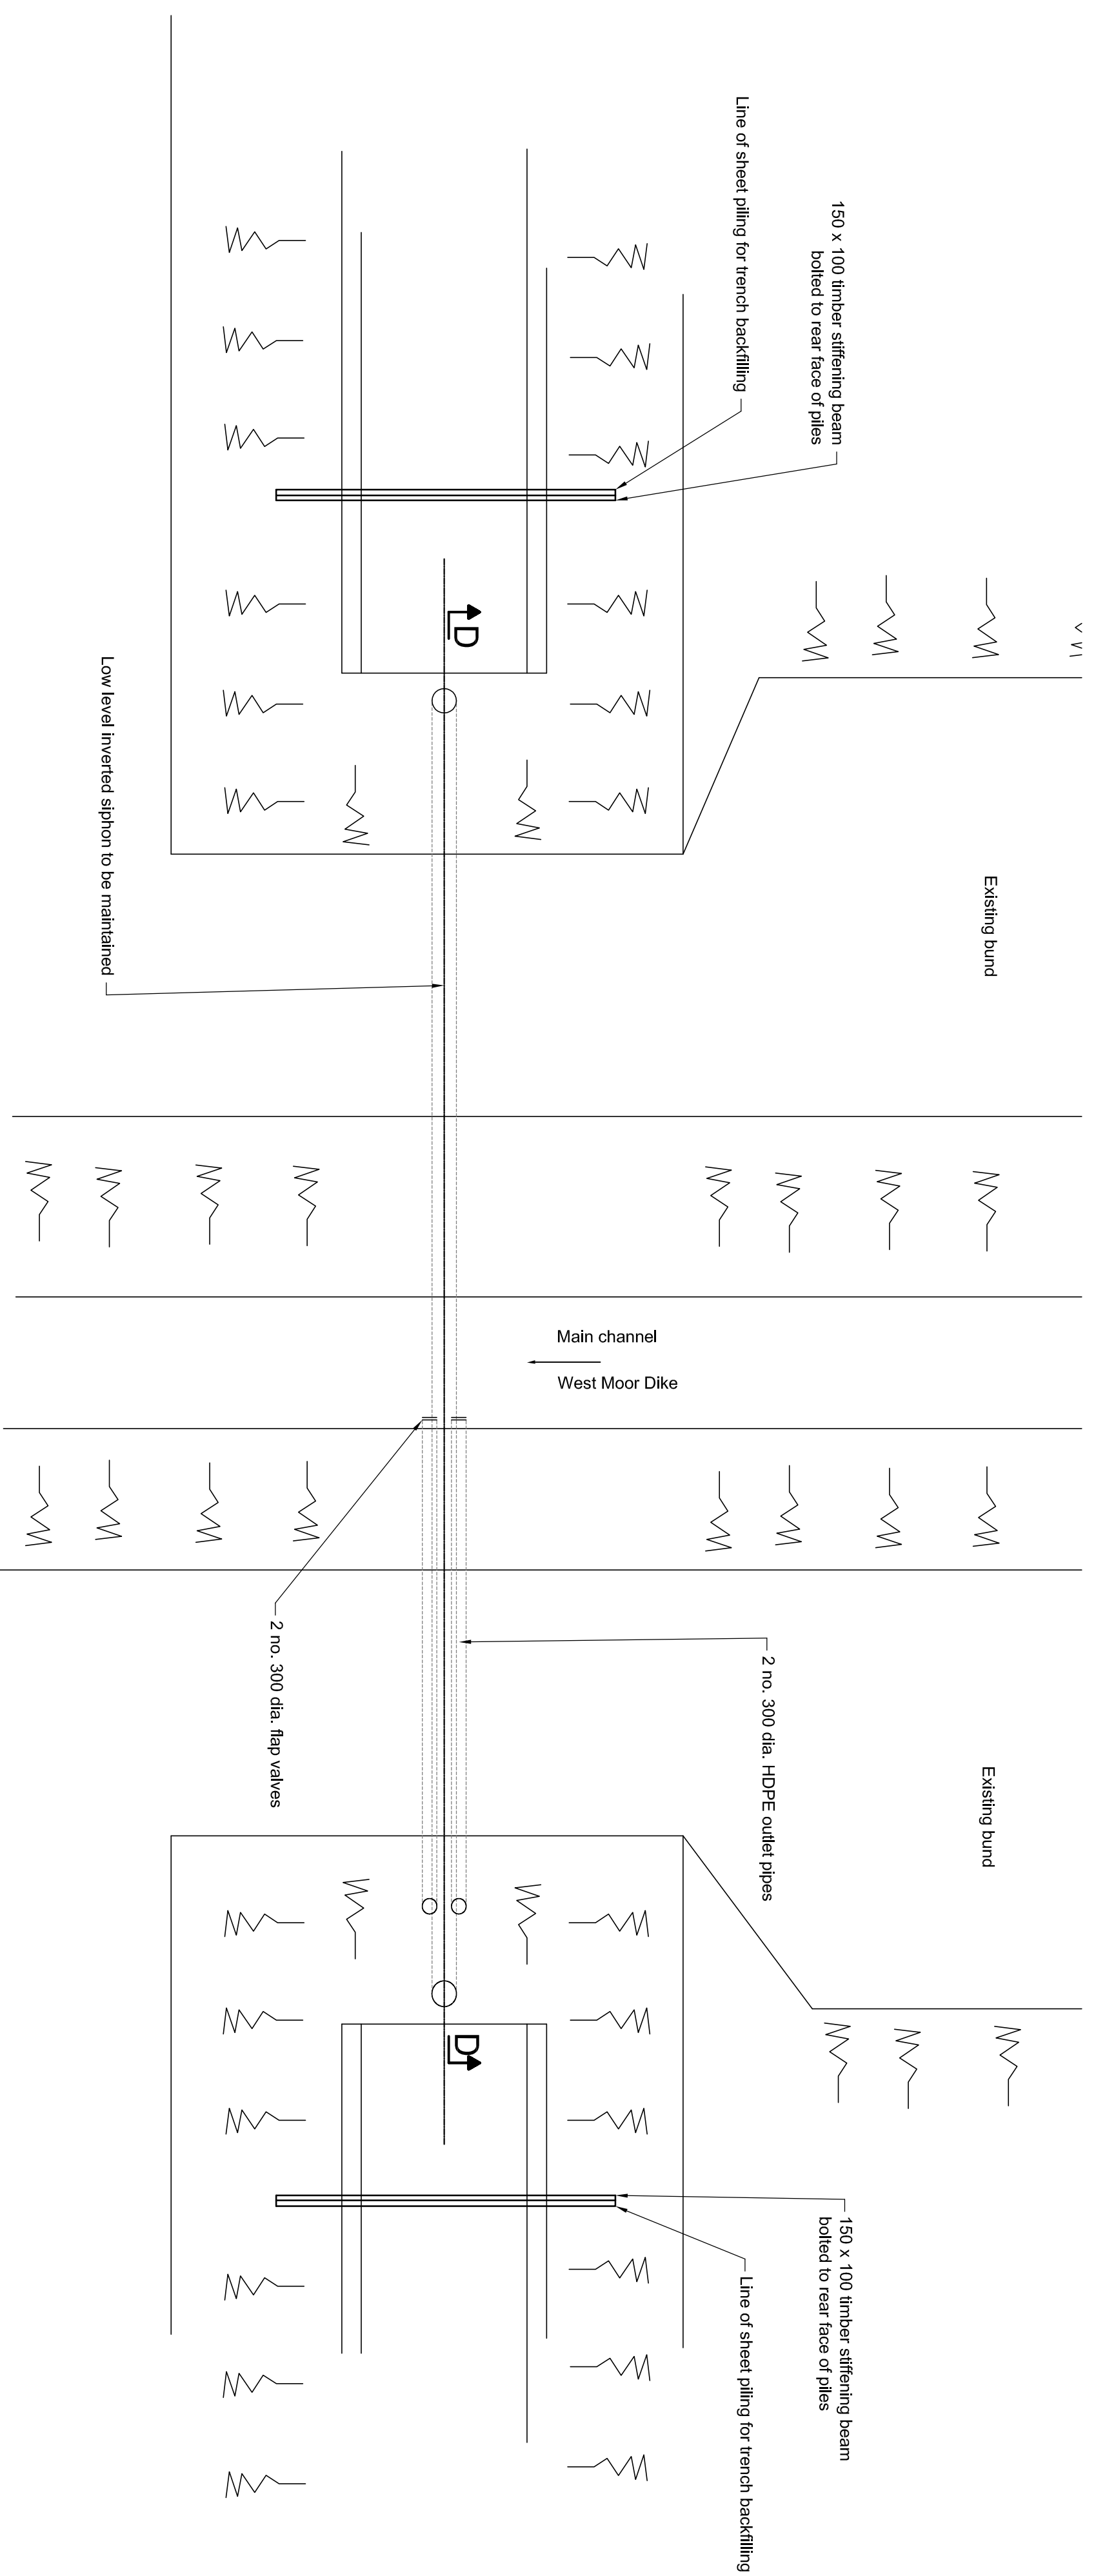

PLAN ON OUTLET 2 (OUTLET 1 SIMILAR) Scale 1:1000

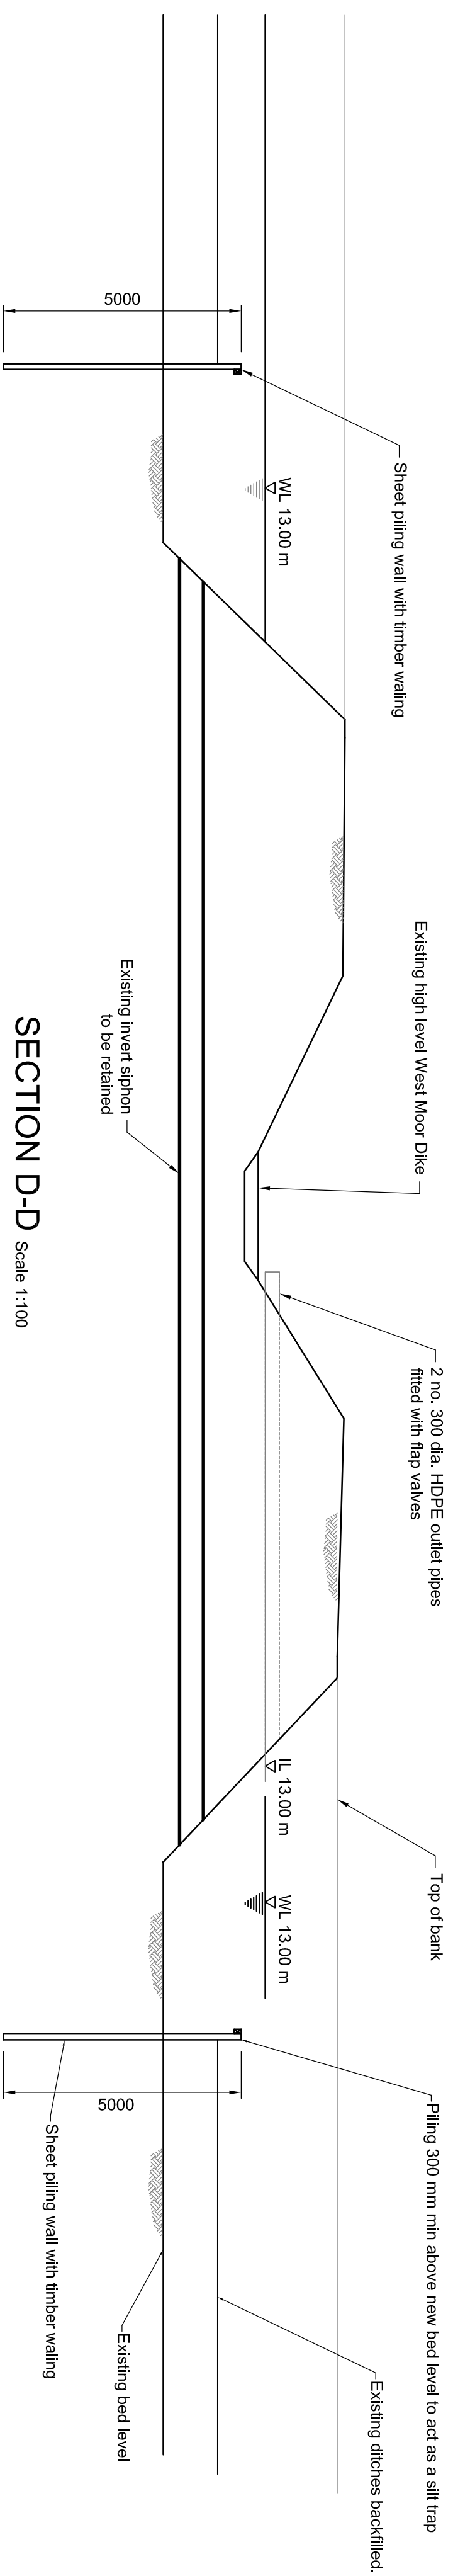

SECTION D-D Scale 1:100


General Notes

1. All dimensions shown are in metres unless otherwise stated and levels in metres to Ordnance Datum.
2. Do not scale from this drawing. All dimensions must be checked/verified on site.
3. This drawing is to be read in conjunction with (TO BE COMPLETED WITH RELEVANT INFORMATION).
4. Any discrepancies noted on site are to be reported to the Engineer immediately.
5. All works in watercourses will be carried out with care to minimise the risk of pollution adhering to Pollution Prevention Guidelines.
6. All works affecting flood defences, main watercourses and/or ordinary watercourses will be subject to consent for Permanent and Temporary Works under the Land Drainage Act 1991.
7. This drawing is not to be used for setting out.

Rev.	Modifications	Date	Drawn	Designed	Checked	Approved



Denison House
Hexthorpe Road
DONCASTER
South Yorkshire
DN4 0BF
United Kingdom
www.jbaconsulting.co.uk
t +44 (0)1302 342055
f +44 (0)1302 329887
e info@jbaconsulting.co.uk

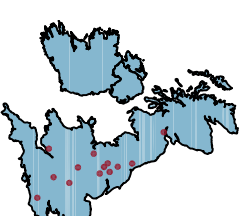

Other offices at Onpion, Austerstone, Newcastle upon Tyne, Le
Wallingford, Saltire, Northampton, Haywards Heath, Newport

RSPB

Adwick Washland - Habitat Creation

Typical Drainage Details Sheet 2 of 2

This document is the property of Jeremy Berrn Associates Ltd. It shall not be reproduced in whole or in part, nor disclosed to a third party, without the permission of Jeremy Berrn Associates Ltd.

Scale:	Drawn: A C Wood	29/09/10
As Stated @ A1	Designed: A C Wood	29/09/10
	Checked: S Hughes	29/09/10
	Approved: K Keating	13/10/10

Digital File Name: \\Planning drawings\2010s4268-042

Drawing Number:	Rev.:	Sheet No.:	Status:
2010s4268-042	A	1 of 1	FOR PLANNING