

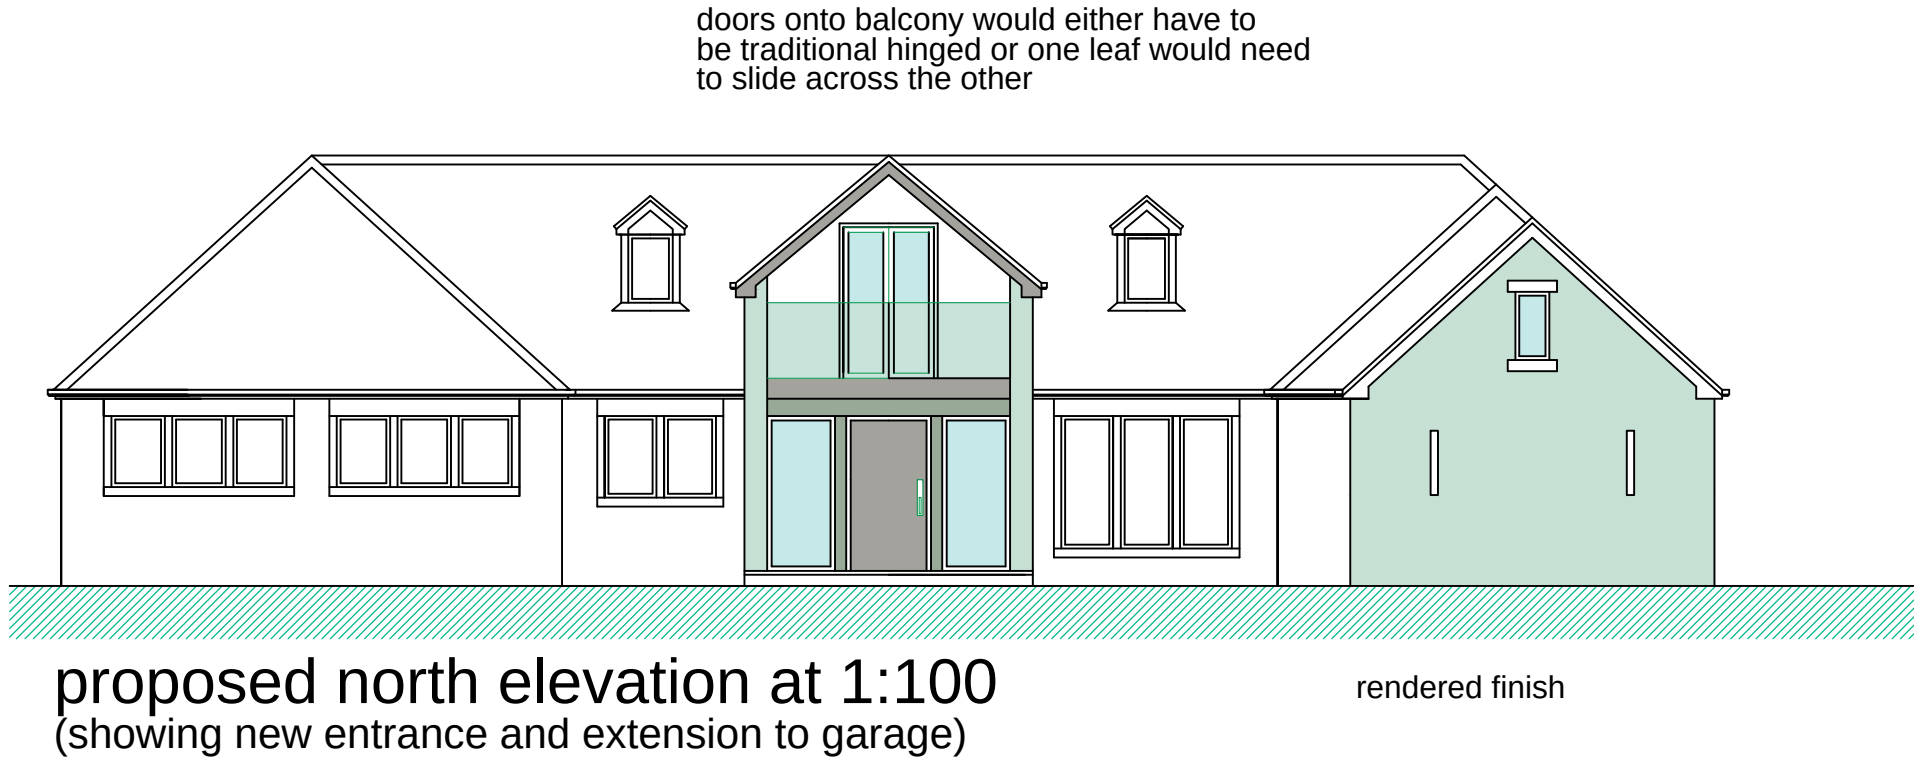
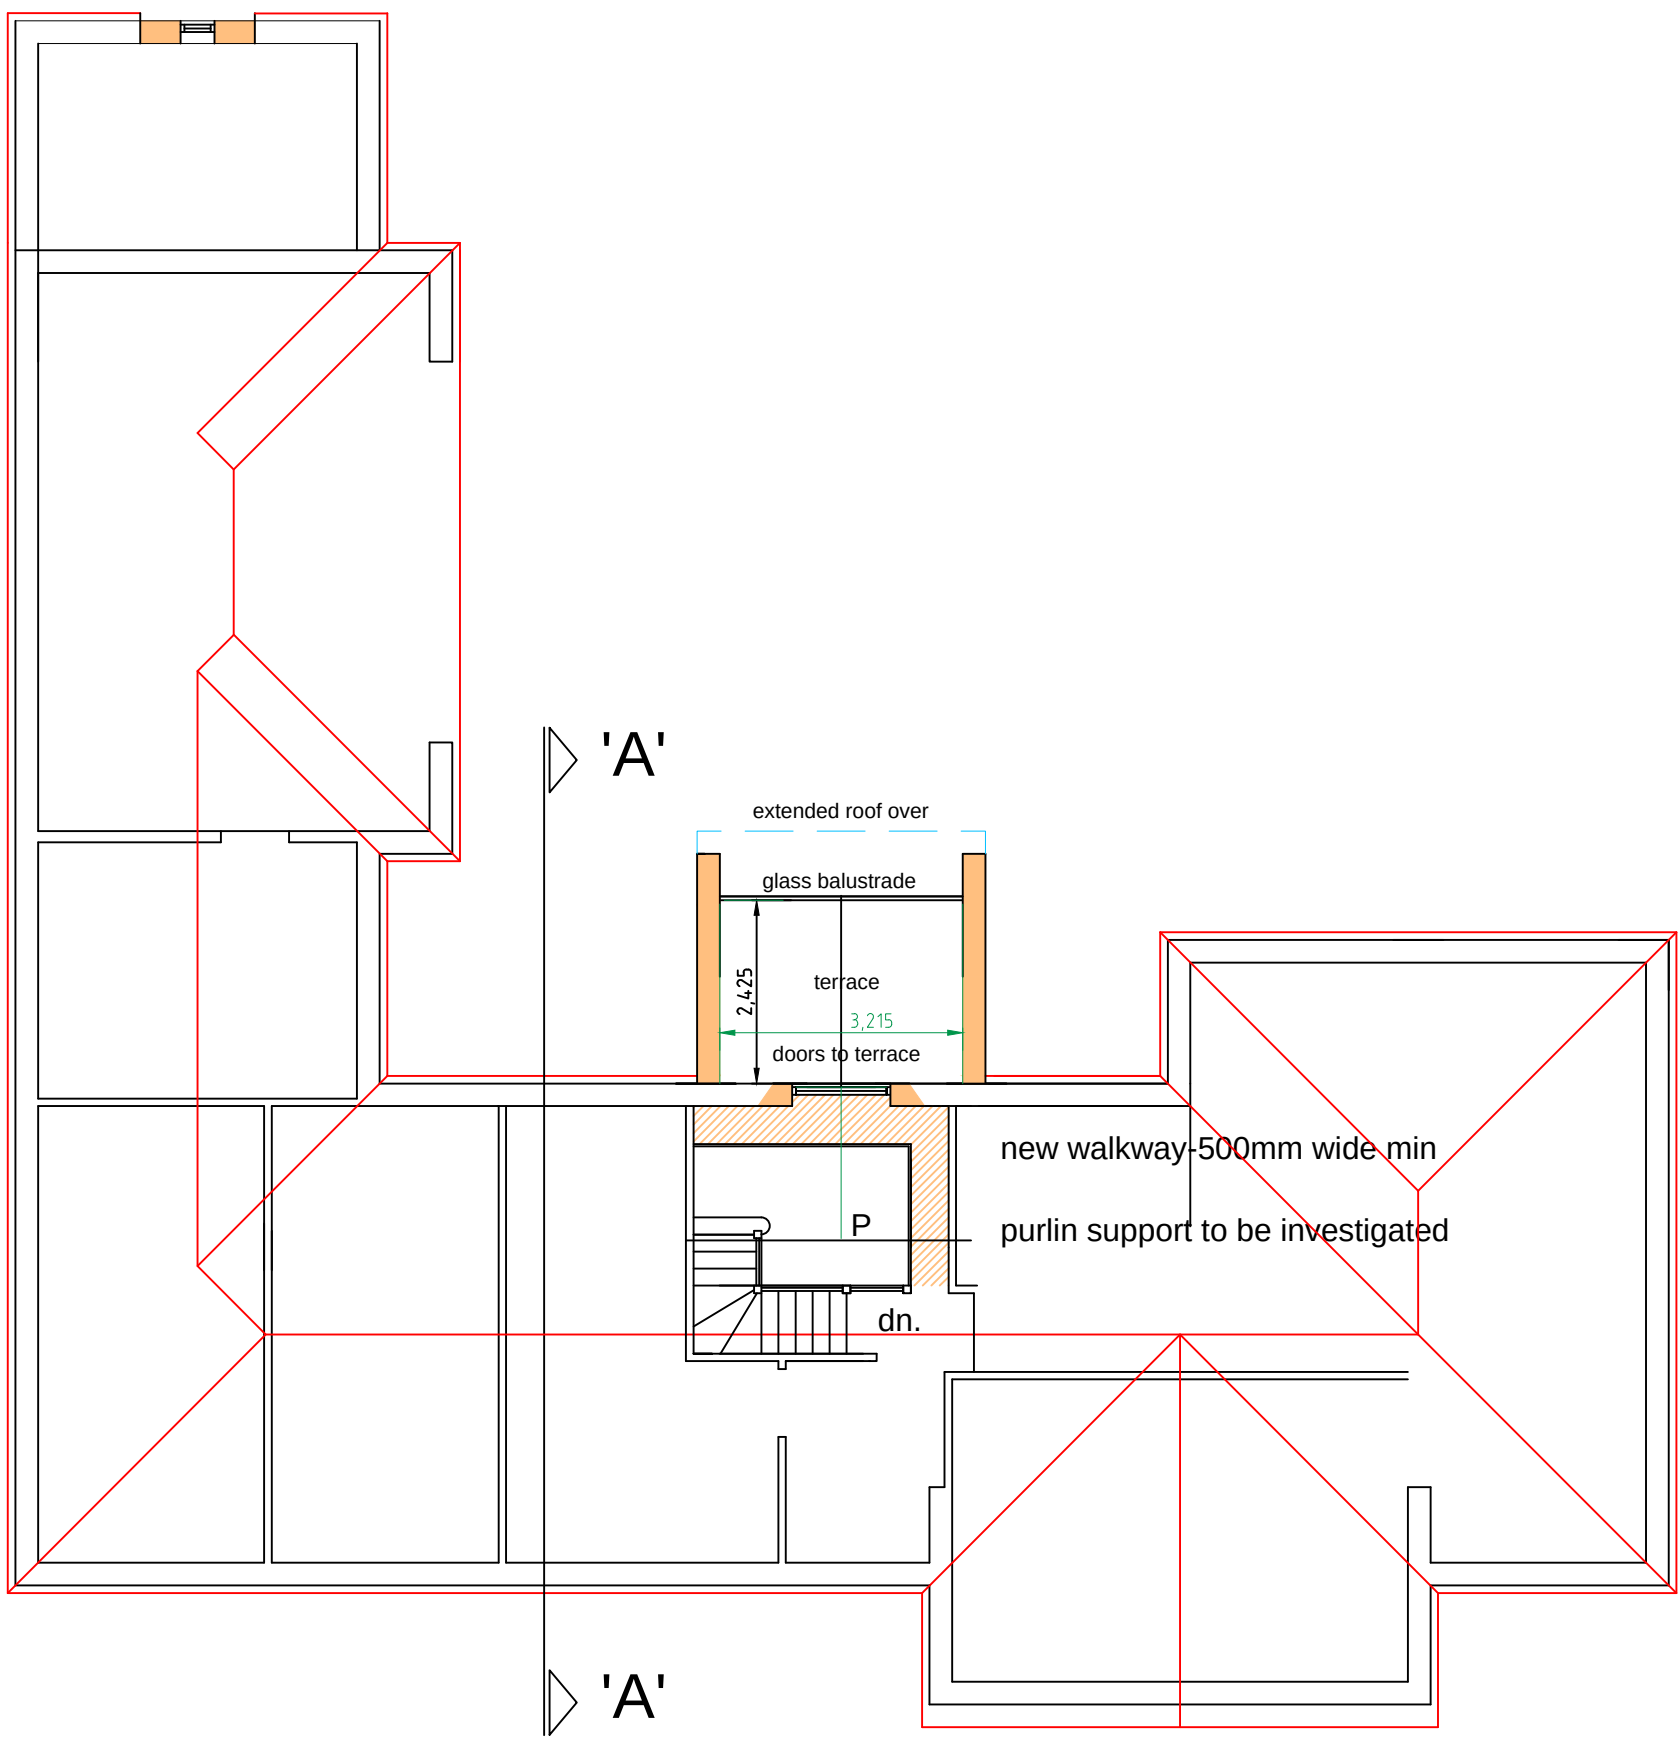
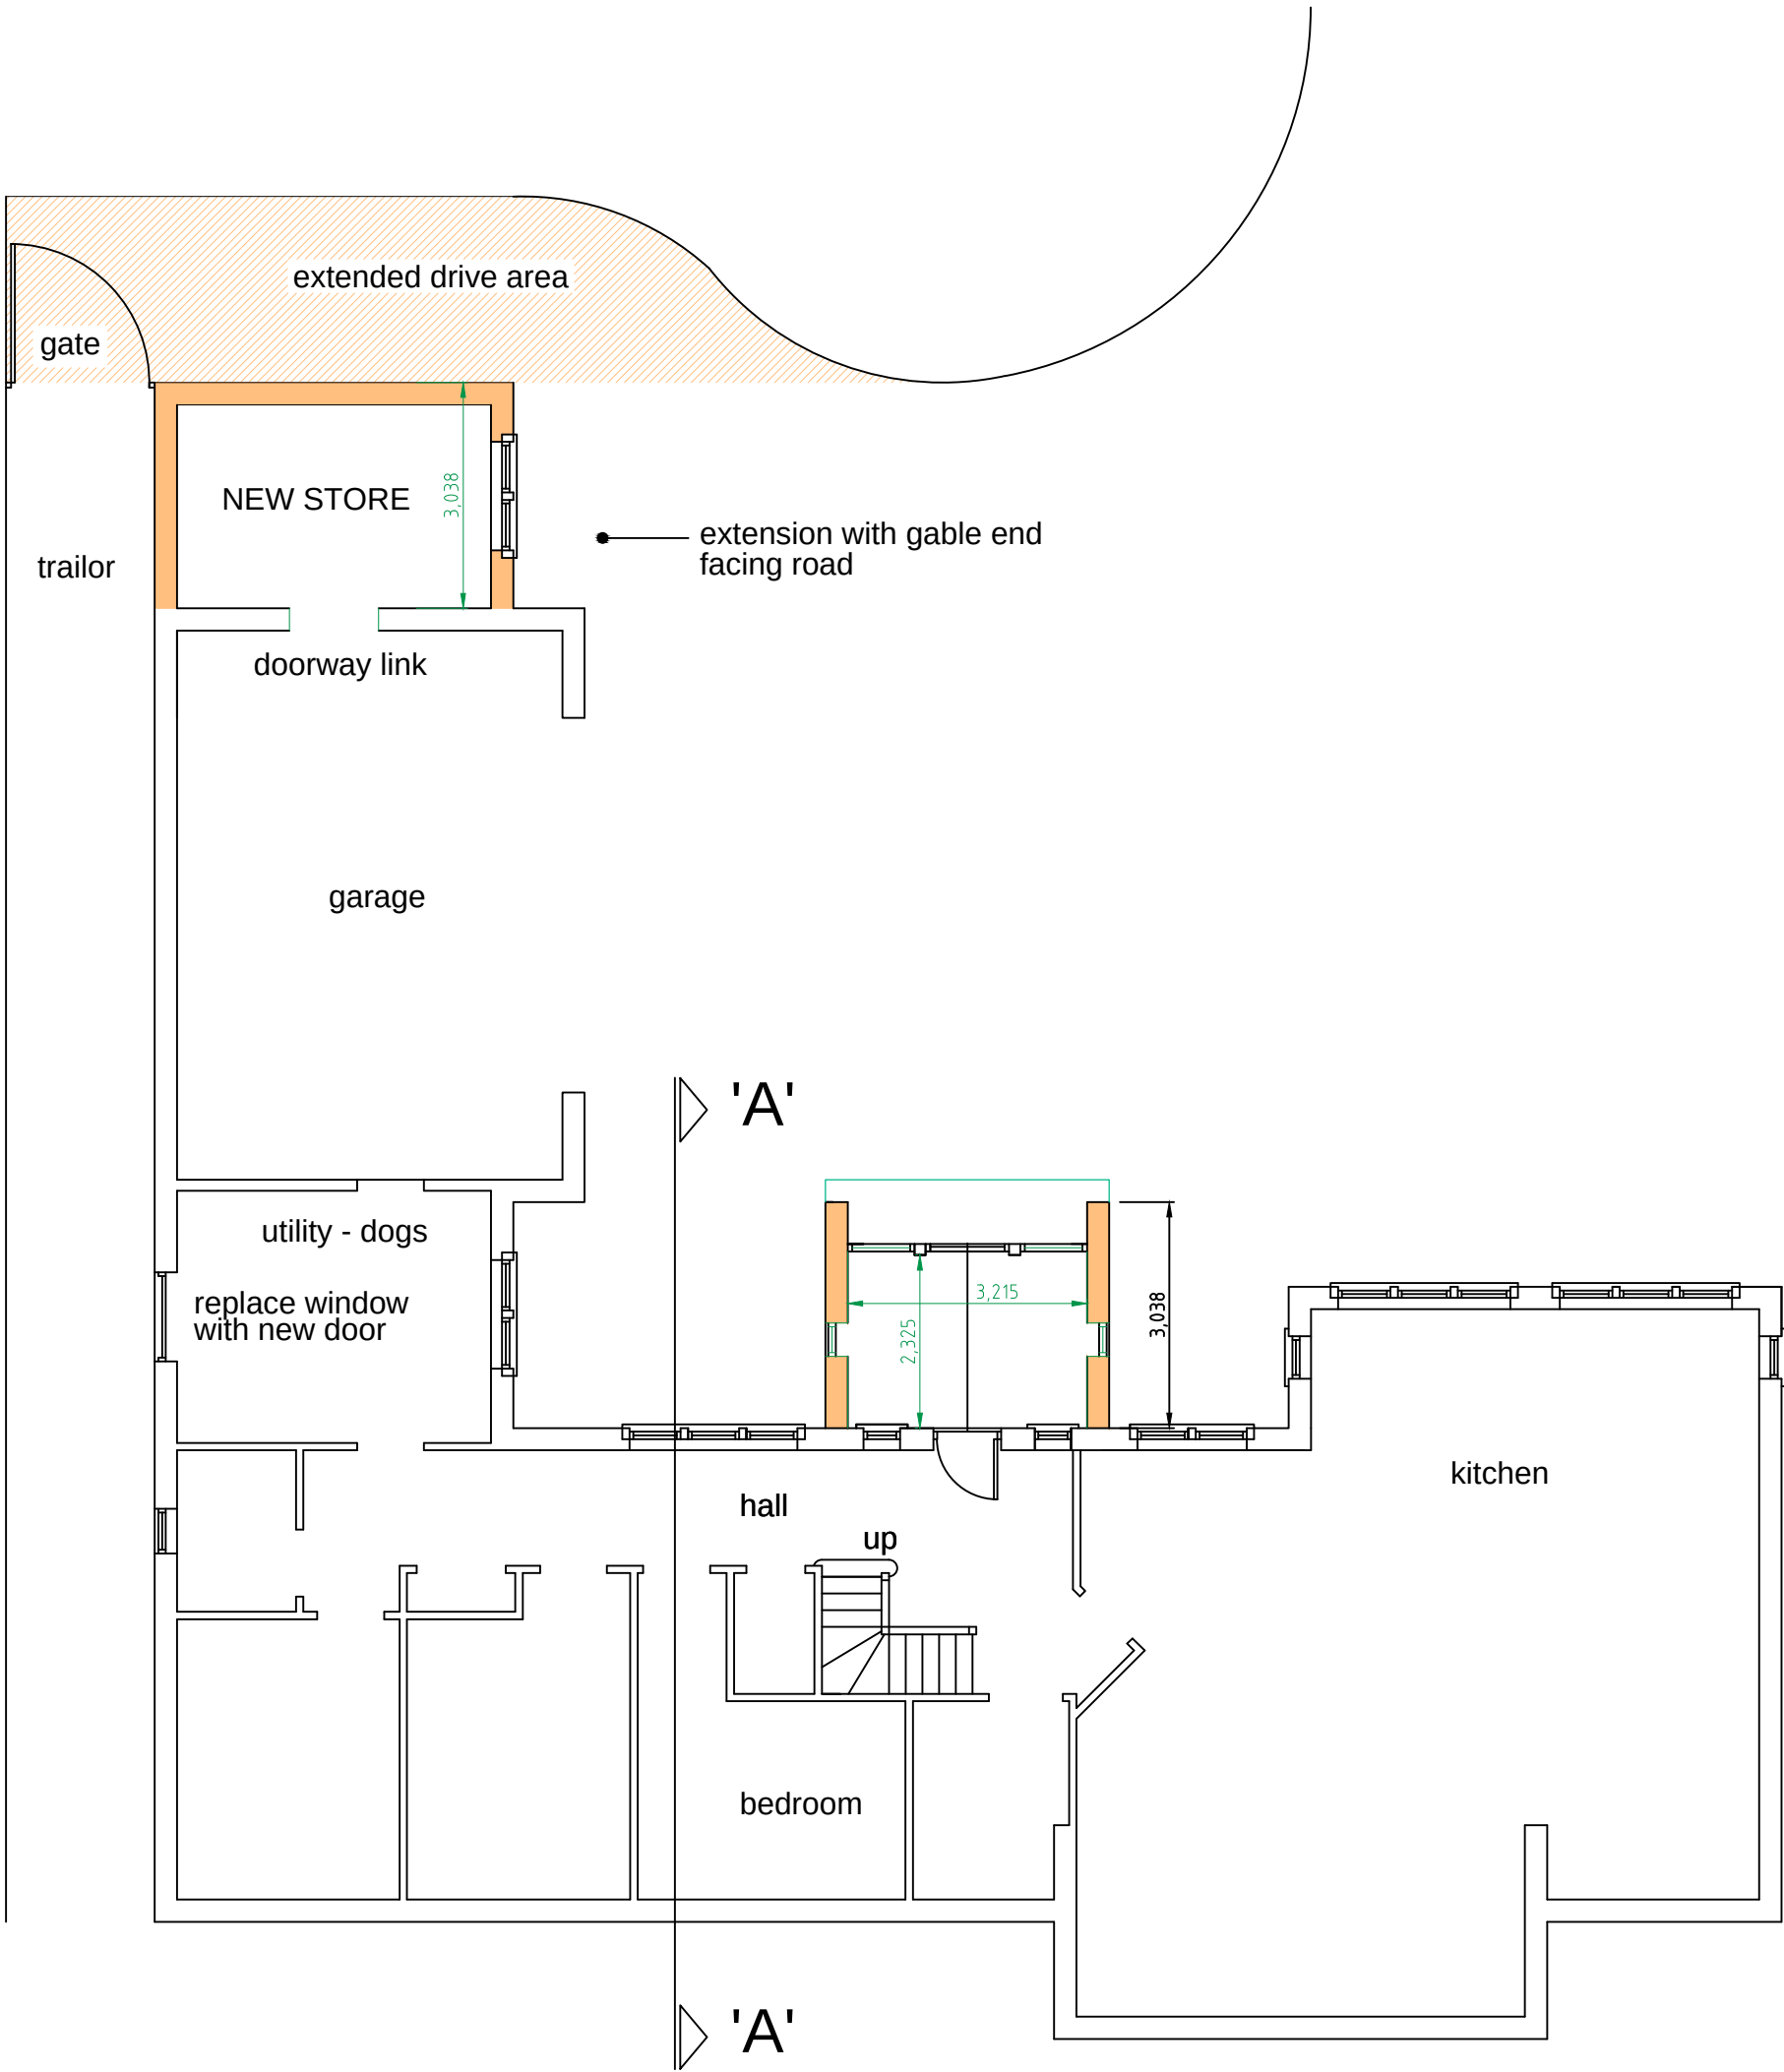
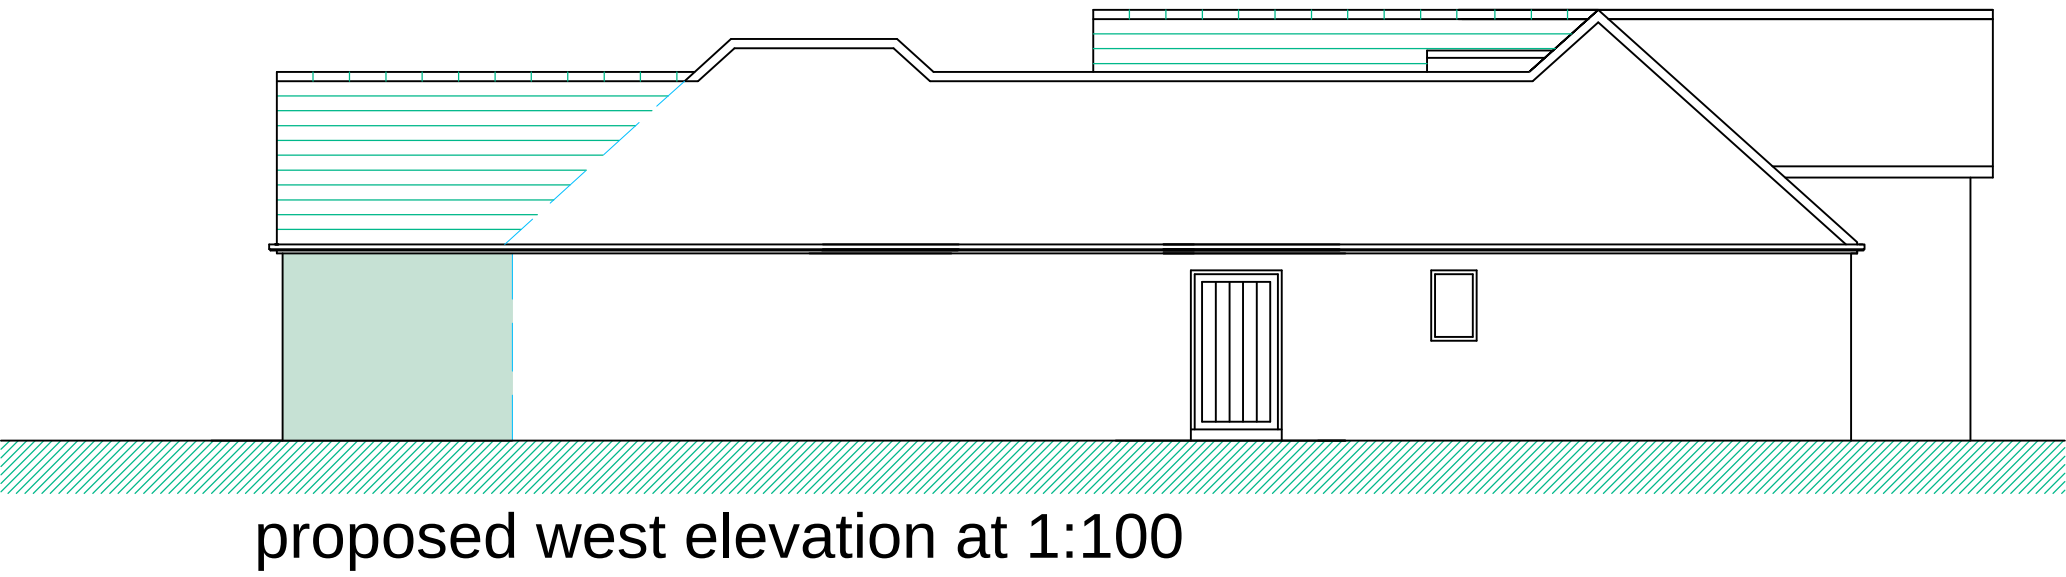


1) This drawing and the design and details depicted thereon are the copyright of Peter Dimberline Chartered Architect.
2) All dimensions on this drawing are to be checked by the Contractor and any discrepancies are to be reported to the Architect.
3) Do not scale critical dimensions off this drawing.
4) Contractor to ensure that all Health & Safety requirements (CDM Regulations) in relation to this project will be complied with.

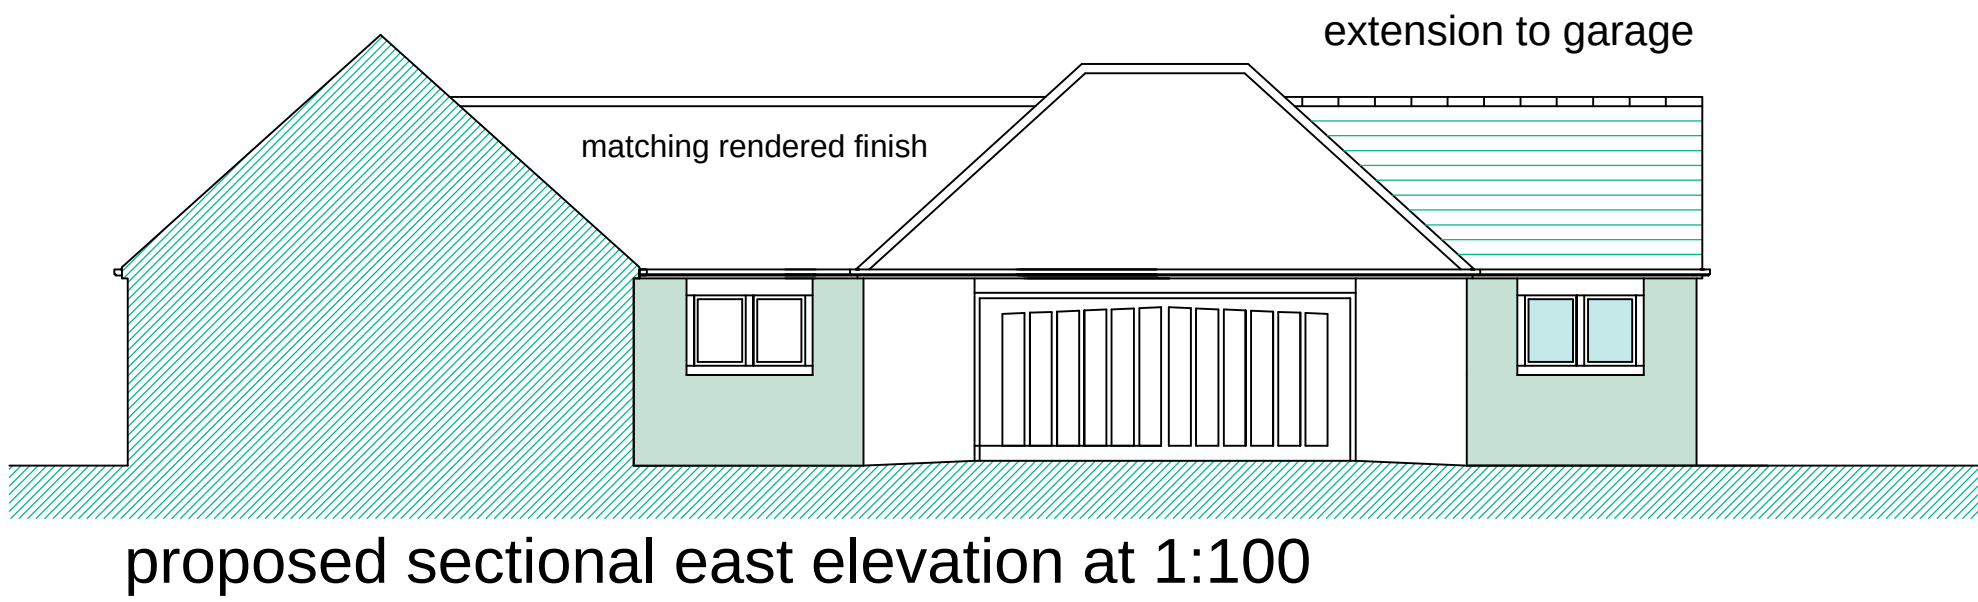

new entrance at 1:50

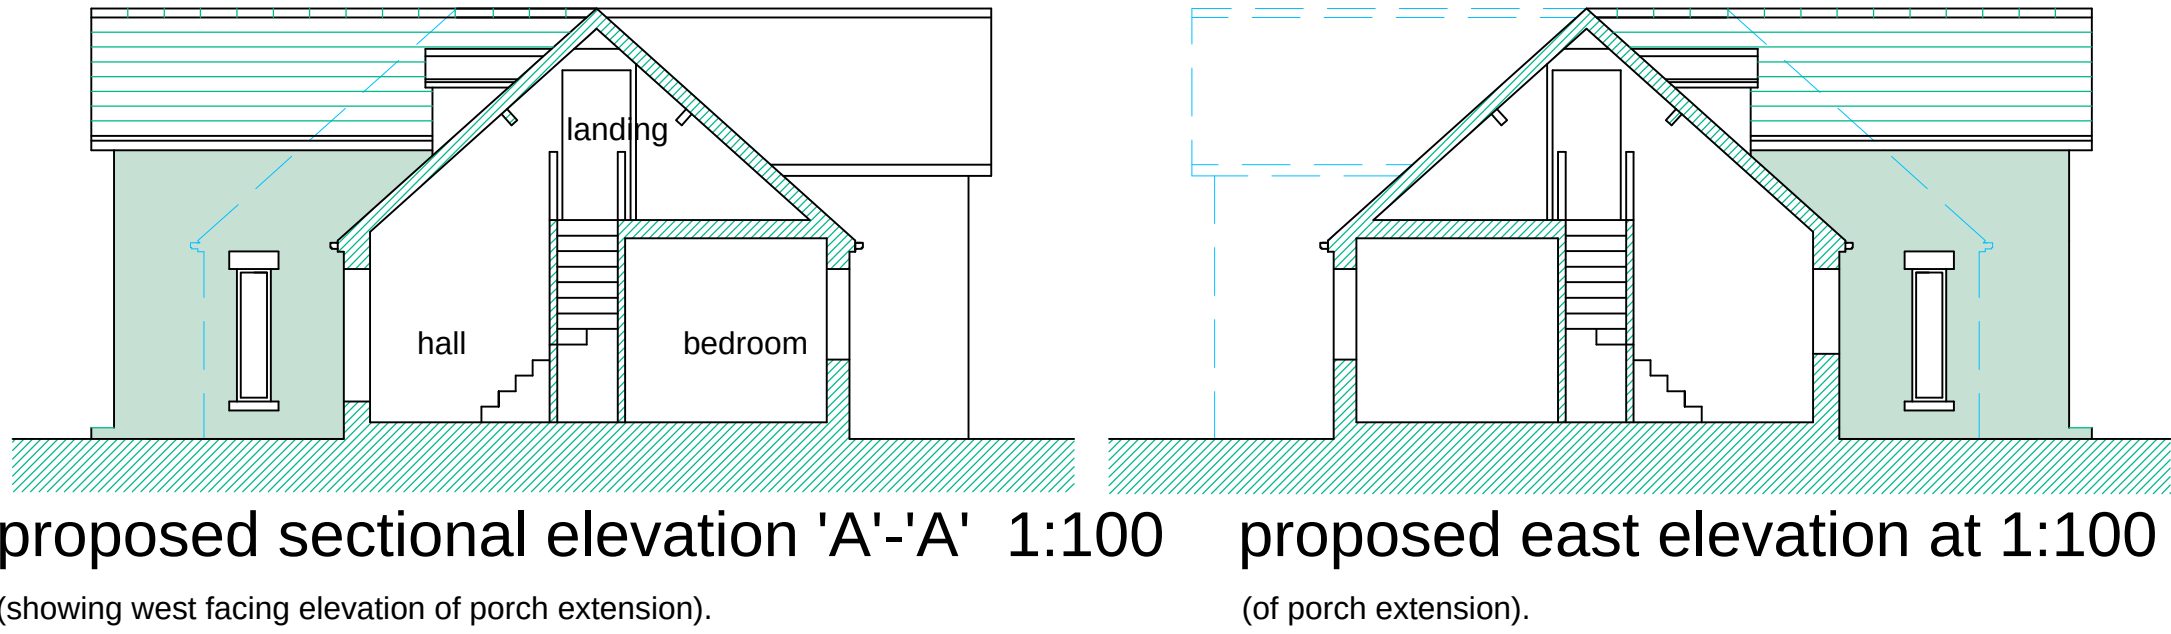

REVISIONS

PETER DIMBERLINE Dip Arch, RIBA CHARTERED ARCHITECT	
2 TIPSEY COURT, STAINCROSS BARNSELEY, S75 6FZ	
tel/fax (01226) 390947 email: pdimberline@tiscali.co.uk	
CLIENT D Hobson and J Acklam	
PROJECT Proposed extension to existing dwelling to form new main entrance and extended garage	
LOCATION Hall Royd Lane, Silkstone Common, Barnsley	
DRAWING Proposed details	
SCALES 1:100 and 1:50	DATE Sep' 17
DRWG No. 2017/24/02	DRAWN BY PD
REV.	