


| REVISIONS |      |
|-----------|------|
| Code      | Date |

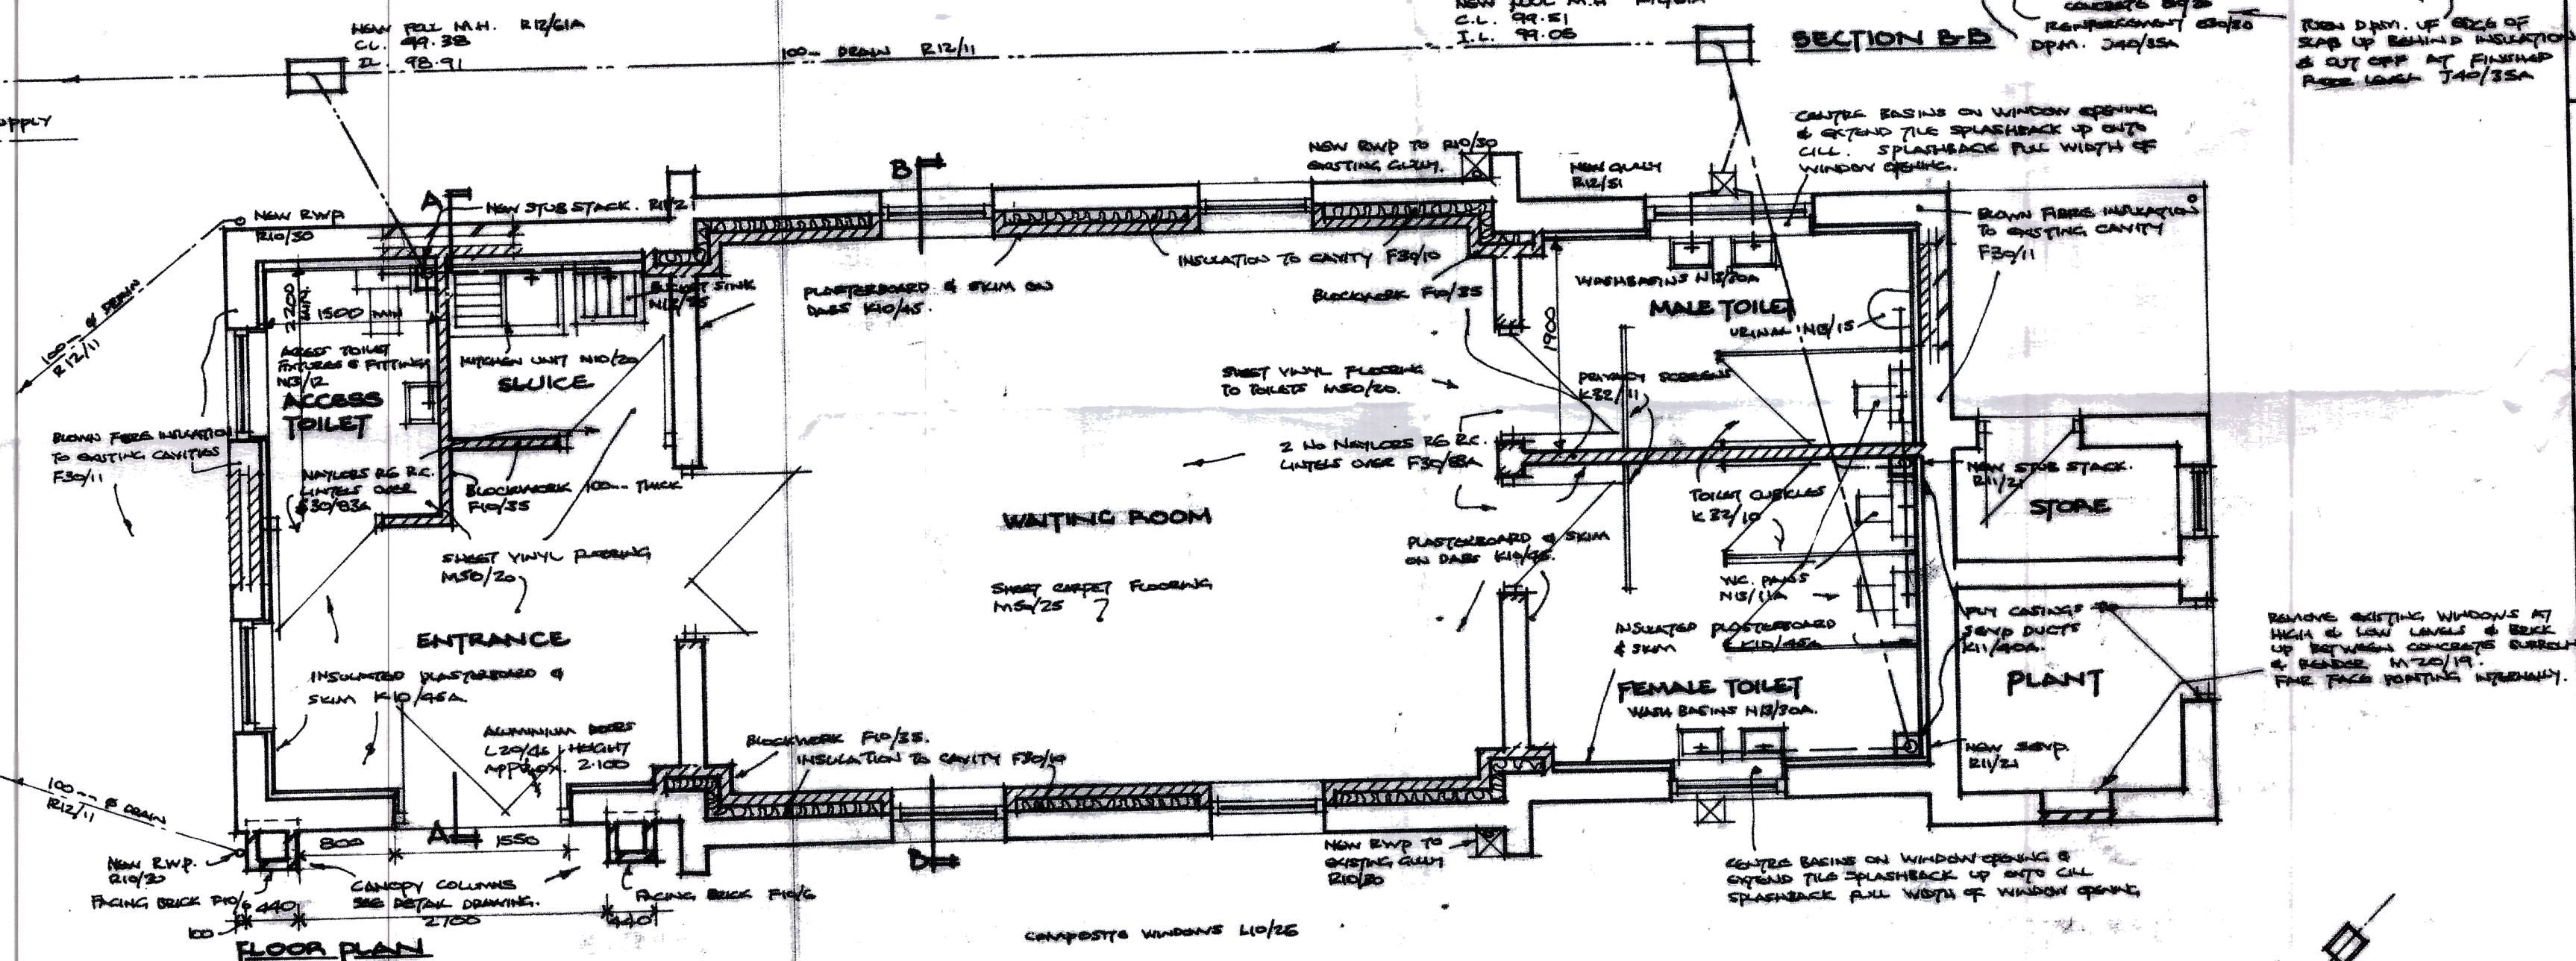

DRAWING  
PROPOSED PLANS & ELEVATIONS  
OF POTTING SHED

|                                    |                                    |
|------------------------------------|------------------------------------|
| Project<br>Code<br><b>END 22BA</b> | Drawing<br>No.<br><b>AL (0) 02</b> |
|------------------------------------|------------------------------------|