


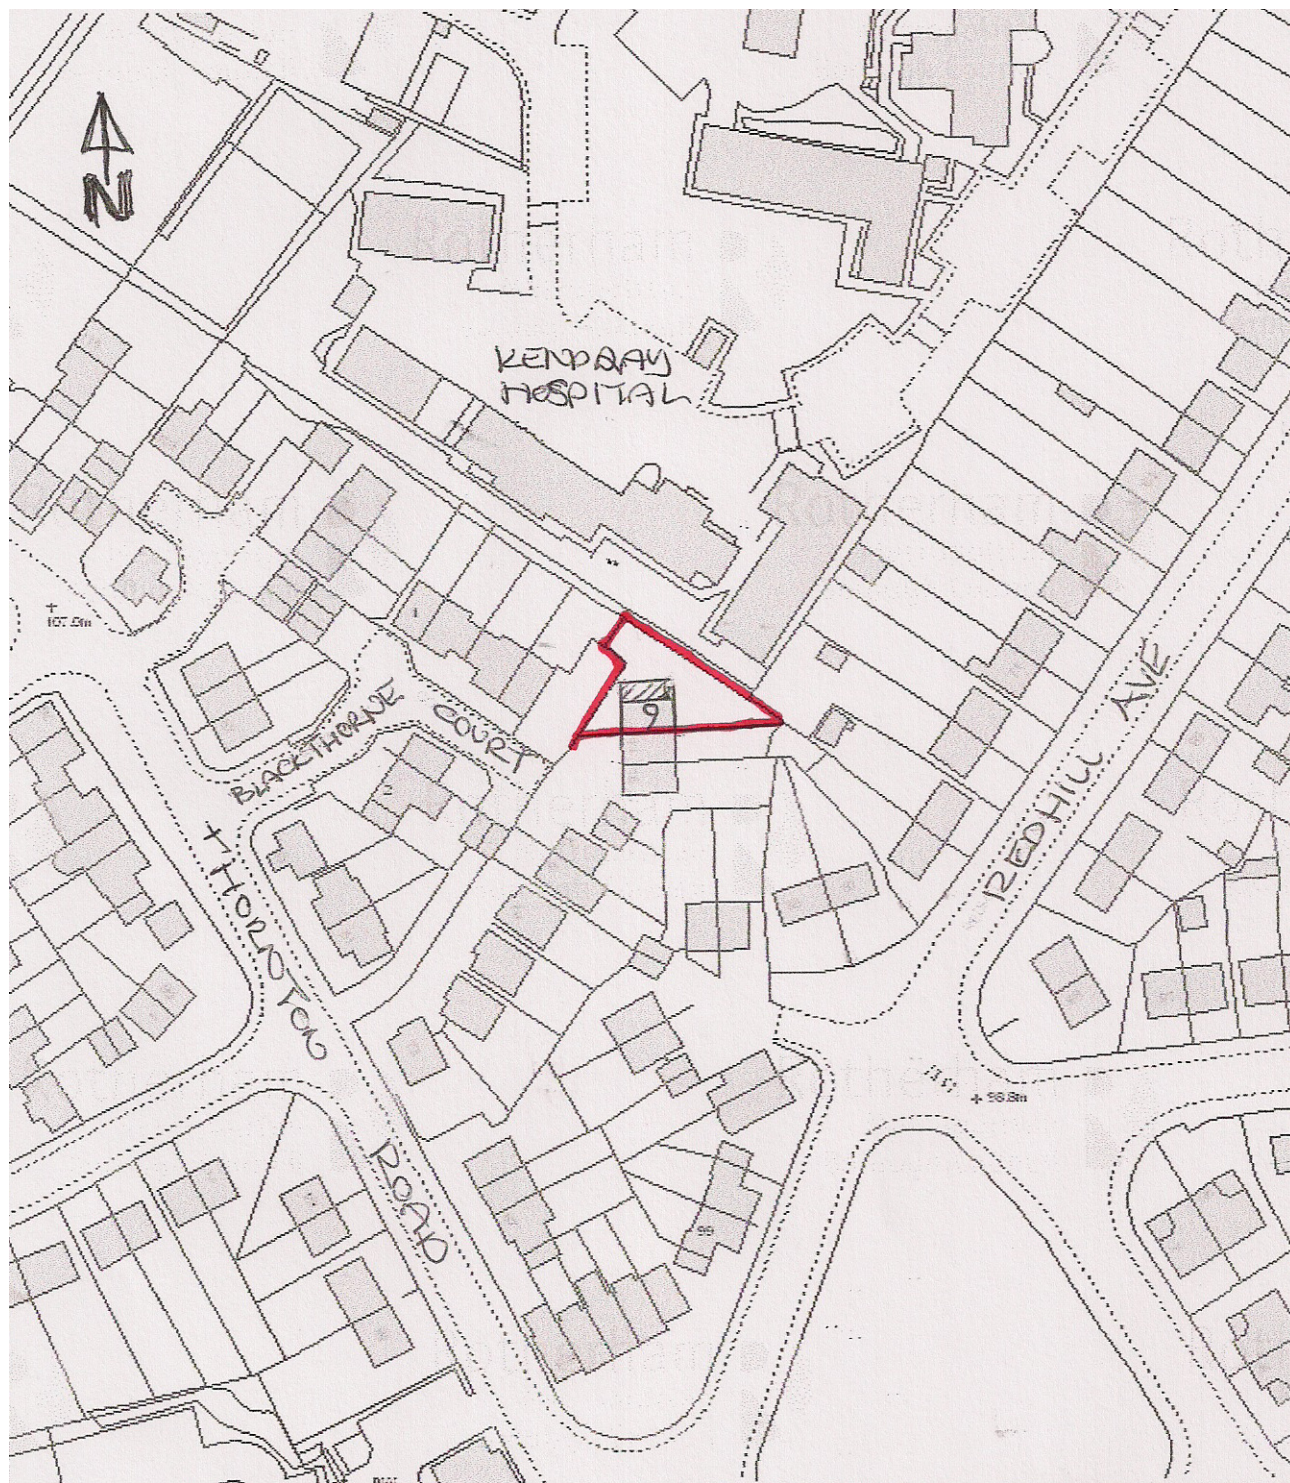

LOCATION PLAN 1:1250
9 BLACKTHORNE COURT
KENDRAY