


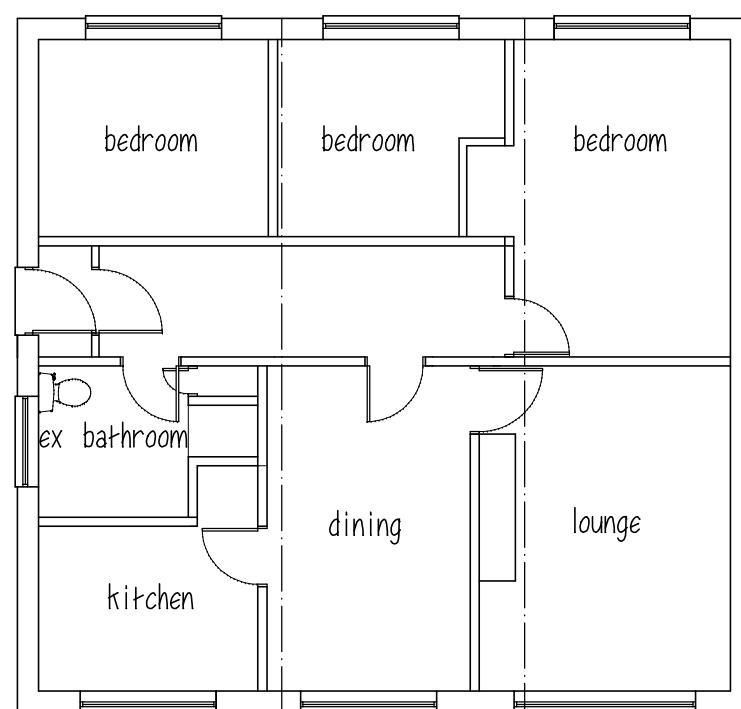


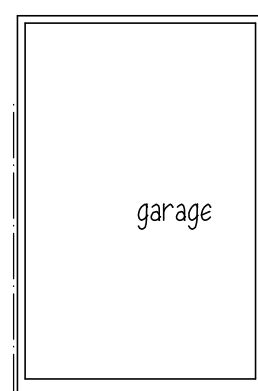


GROUND FLOOR

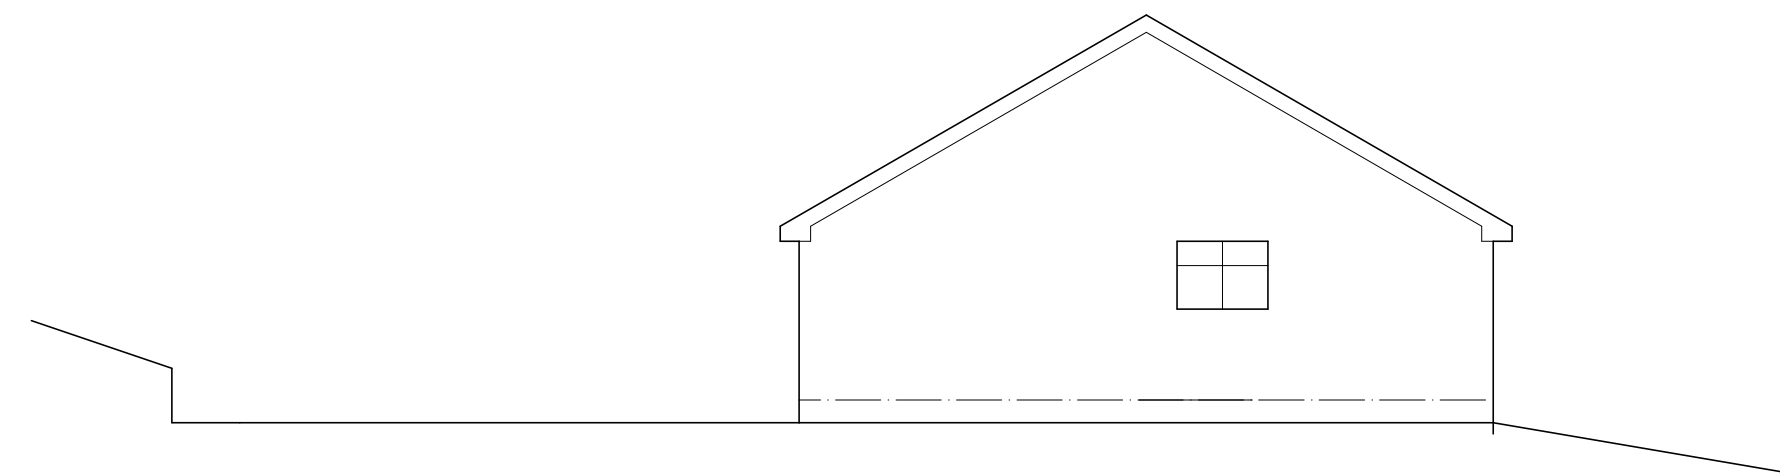


SIDE ELEVATION

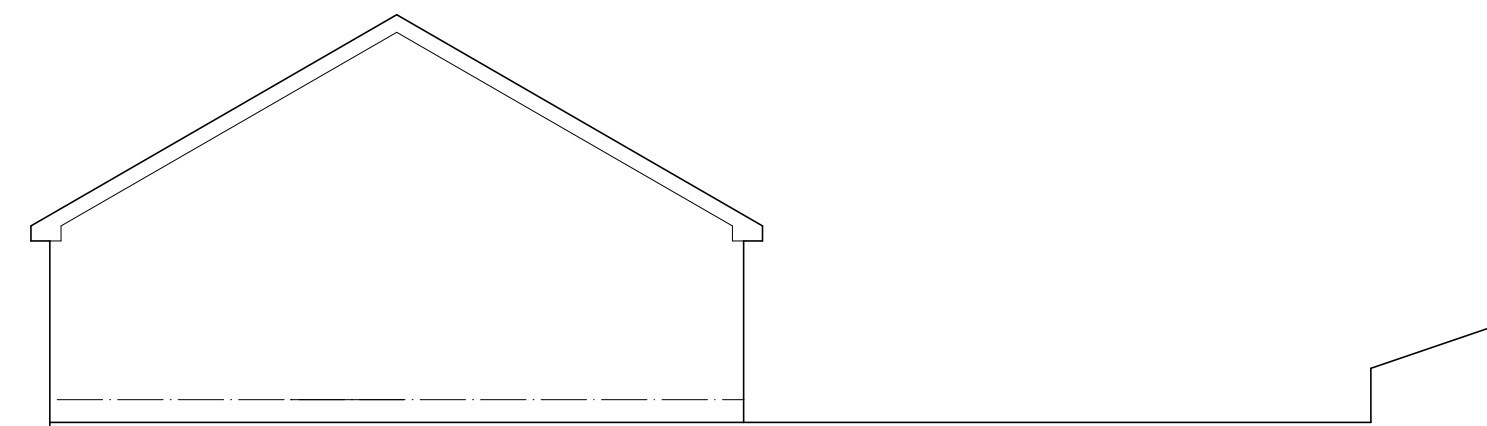

SIDE ELEVATION

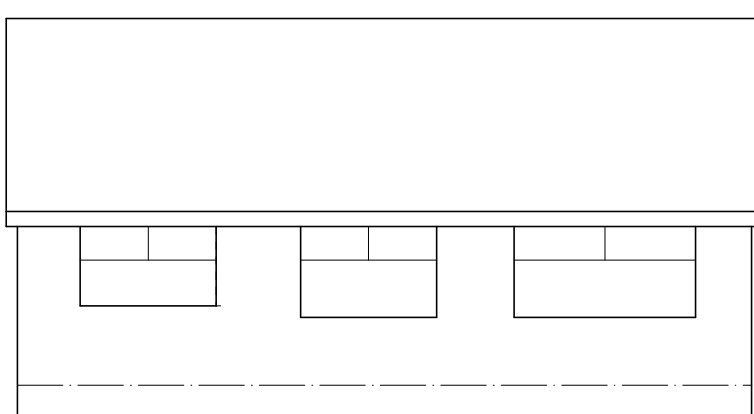

FRONT ELEVATION

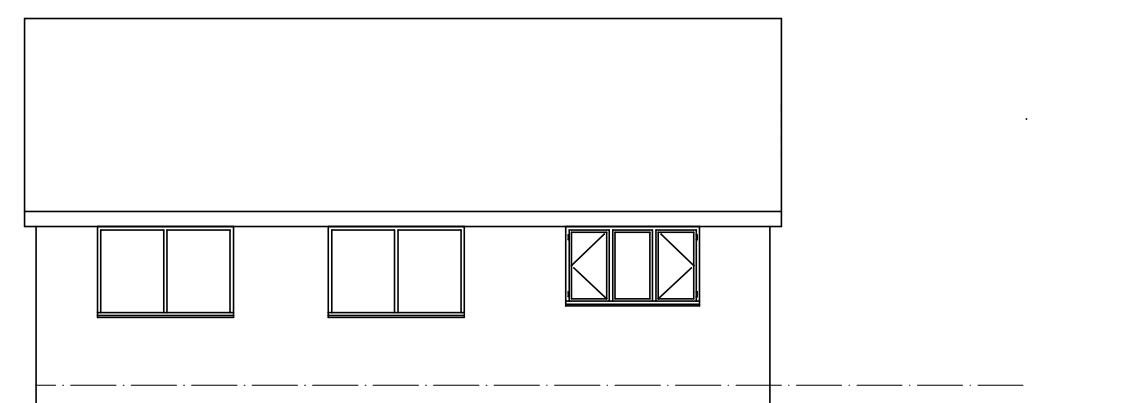

REAR ELEVATION

Mrs J FOX

PROPOSED EXTENSION
32 CHURCH STREET
ELSECAR
BARNLEY S74 8HZ

EXISTING PLAN & ELEVATION

1:100@A2 MAY 22

Peter Thompson


"Linwood"

Barnsley Road

Dodworth

Barnsley S75 3JR m. 07973251730

e-mail peter-thompson@hotmail.co.uk

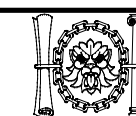

M.C.I.A.T.