


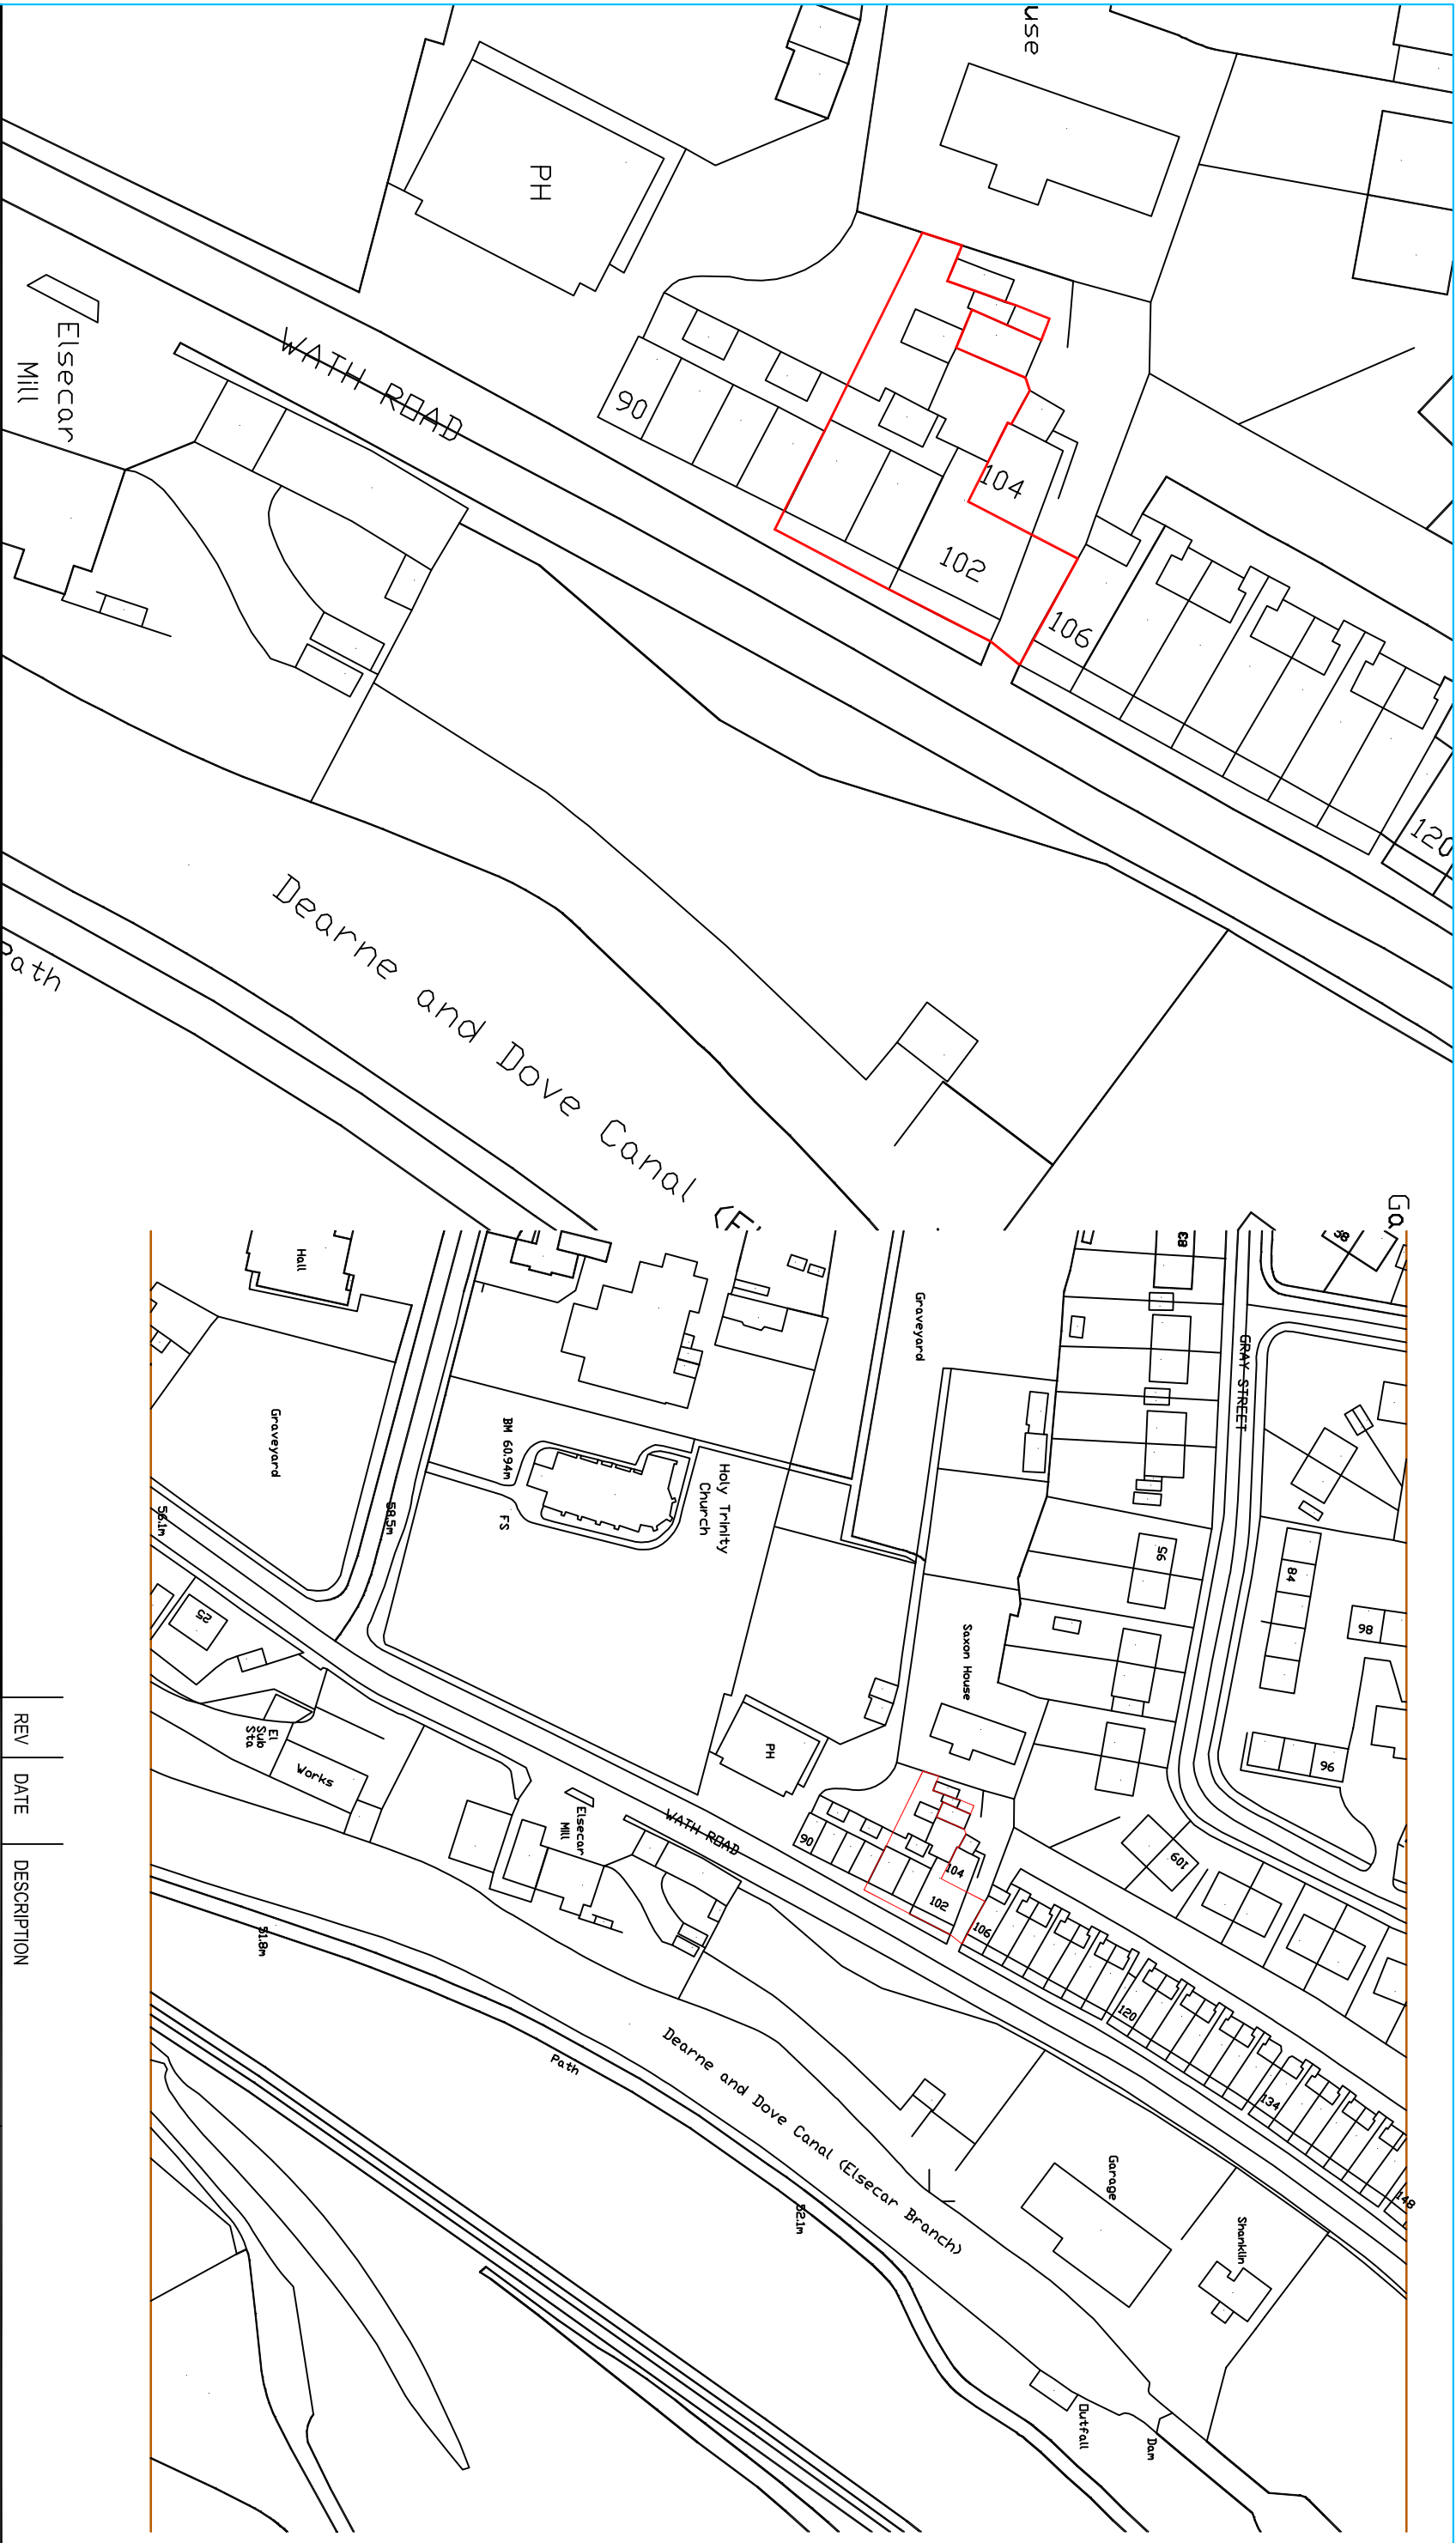

**NPS BARNSLEY LTD**

PO BOX 634  
BARNSELY  
SOUTH YORKSHIRE, S70 9GG  
TEL: 01226 774605 FAX: 01226 774399  
EMAIL: enquiries@nps.co.uk

Head Office:  
Lancaster House, 16 Central Avenue, St Andrews Business Park,  
Norden, NE7 0HR Tel: 01603 706000 Fax: 01603 706001  
Other Office locations can be found on website : www.nps.co.uk

| REV                   | DATE       | DESCRIPTION |
|-----------------------|------------|-------------|
| PROJECT               | DATE       | DESCRIPTION |
| ELSECAR COTTAGES      |            |             |
| REFURBISHMENT AND     |            |             |
| REPAIR WORKS          |            |             |
| SUBJECT               | REV        | DATE        |
| LOCATION / BLOCK PLAN | DRAWN      | SCALE       |
|                       | PHEPP      |             |
|                       | CHECKED    |             |
| PROJECT NR            | DRAWING NR |             |
| HSG 4258A 105         |            |             |