
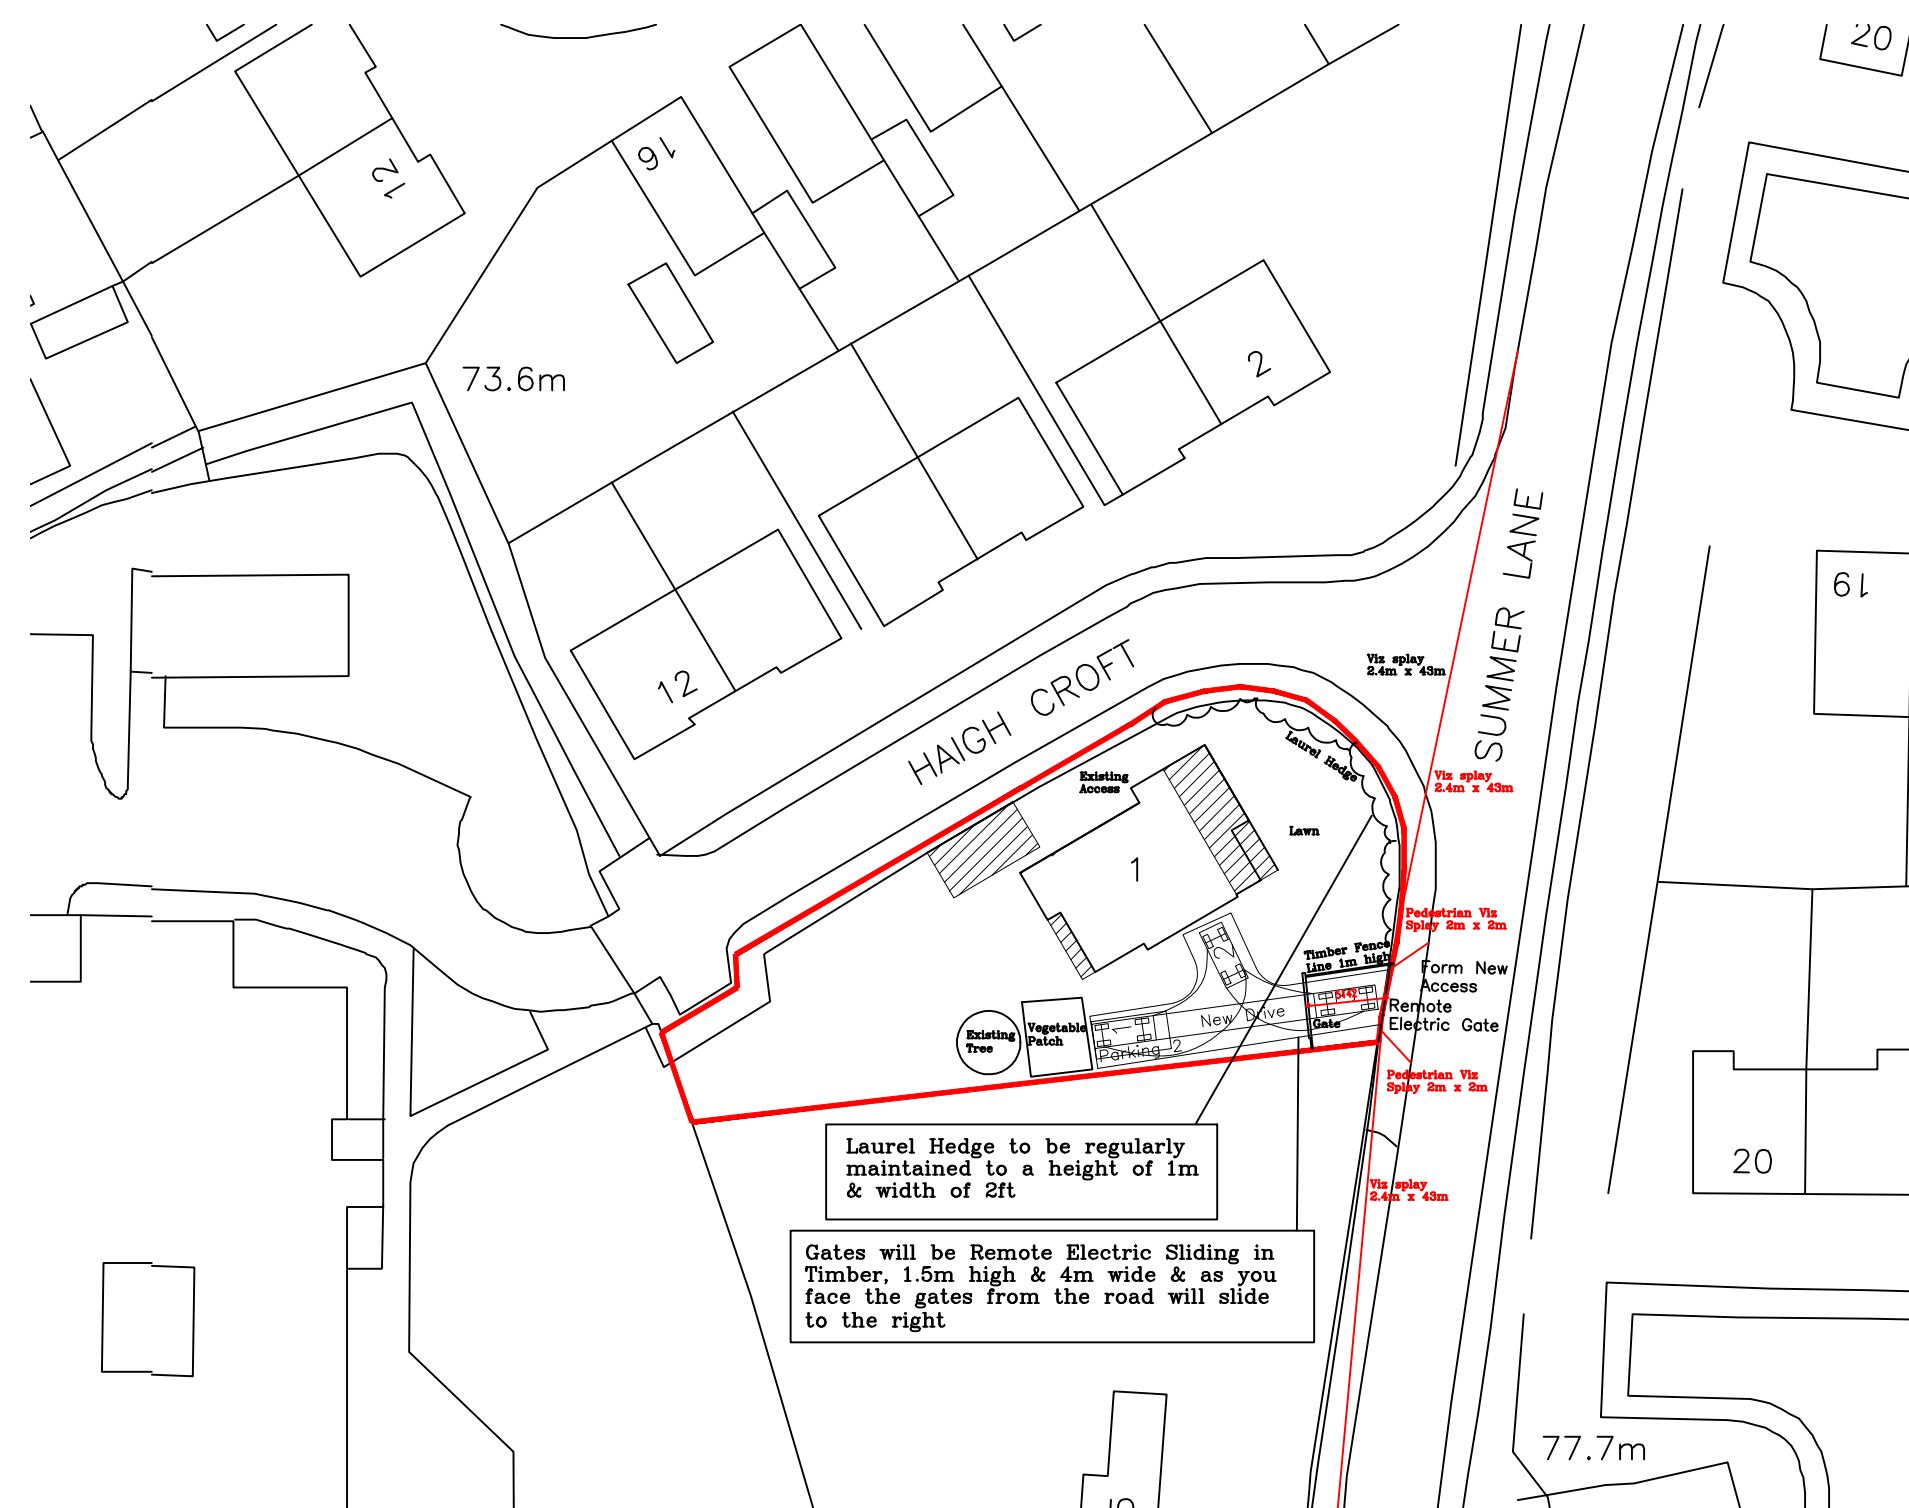
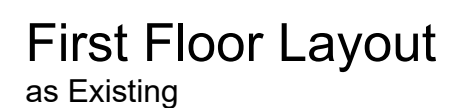


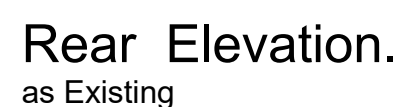


Block Plan

FOR PLANNING PURPOSES ONLY

NOT TO BE USED FOR CONSTRUCTION

REVISION	DATE	DESCRIPTION
A	25/10/2022	Side Extension & Existing Access amended at Planners request
B	31/01/2023	New Proposed access & Viz Splay added at Planners request
C	03/03/2023	Landscaping added at Planners request & Games Room enlarged at Clients request
D	20/03/2023	Landscaping & Electric Gates clarified & Games Room reverted back to original size at Planners request
E	20/03/2023	Gates & Viz Splays clarified at Planners & Highways request
F	20/03/2023	Block Plan amended at Planners request

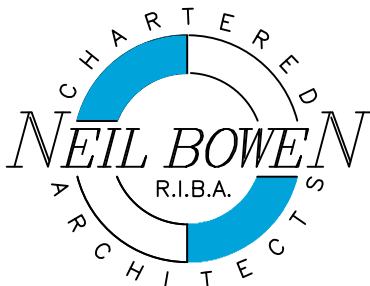

NEIL BOWEN
ARCHITECTS
R.I.B.A.

Unit 2, The Office Campus,
Paragon business Park
Red Hall Court
Wakefield WF1 2UY
Email: neil@neilbowenarchitects.co.uk
Phone: 01924 380873

Project

Proposed Single Storey Extension & 2 Storey Extension to Sides at 1 Haigh Croft, Royston S71 4SF for Mr & Mrs D Rhodes

Drawing

Existing Plans, Elevations & Block Plan

Date 25/08/2022

A2

2408	Scale
R F	1:100 1:500

Drg No 1