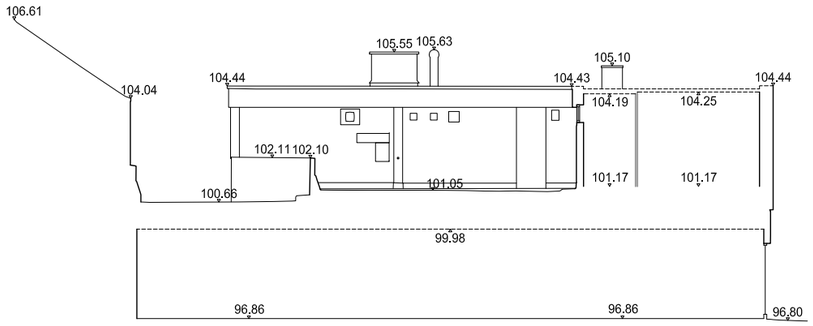

Section 1

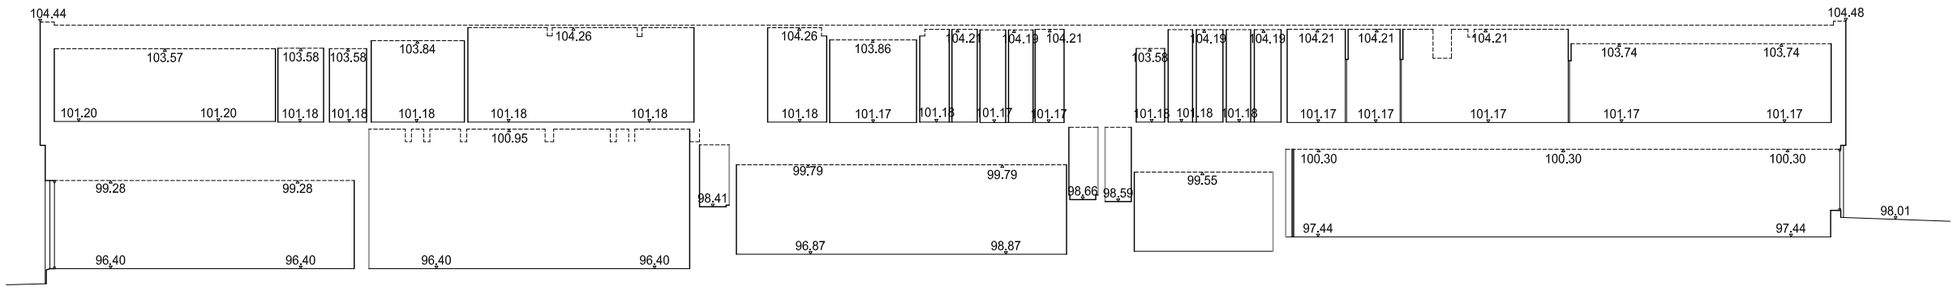

Section 2

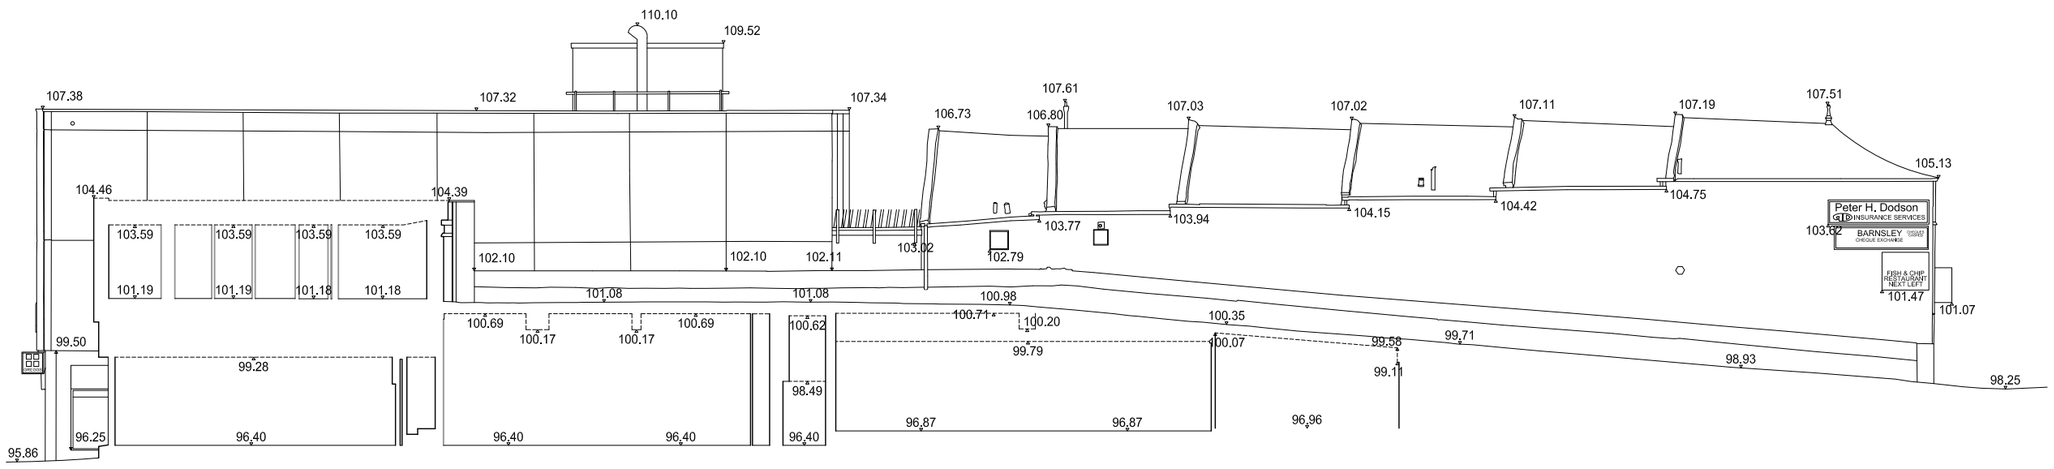

Section 3

Notes:
- This drawing is copyright.
- Do not scale dimensions from this drawing.
- This drawing is to be read in conjunction with all other relevant drawings.
- All discrepancies on this drawing are to be reported to the architect.
- Do not modify any element of this drawing.
- Use drawing only for purpose(s) issued.

North Sign / Key Plan

0 2 4 6 8 10m

1:200 Scale

The following external model files are included within this drawing:

0mm 60mm

Rev	Date	Revision Notes	Dn	Rv
X	00/00/00		X	X

Client / Contractor

IBI Intelligence Buildings Infrastructure www.ibigroup.com

Project
BETTER BARNSLEY TOWN CENTRE
NEW PUBLIC LIBRARY

Drawing Title
Existing Sections

Job Number	Drawing Originated Date	PAS 1192 Status Code
00000	09/03/16	-
Scale@A3	Purpose	
1:200 @ A3	PLANNING	

Drawing Number	Revision
BBTC_IBI_LR_A_F100_EX_SE_00	P1