



A1
1
2
3
4
5
6
7
8
9
10
11


A B C D E F G H I J K L M N

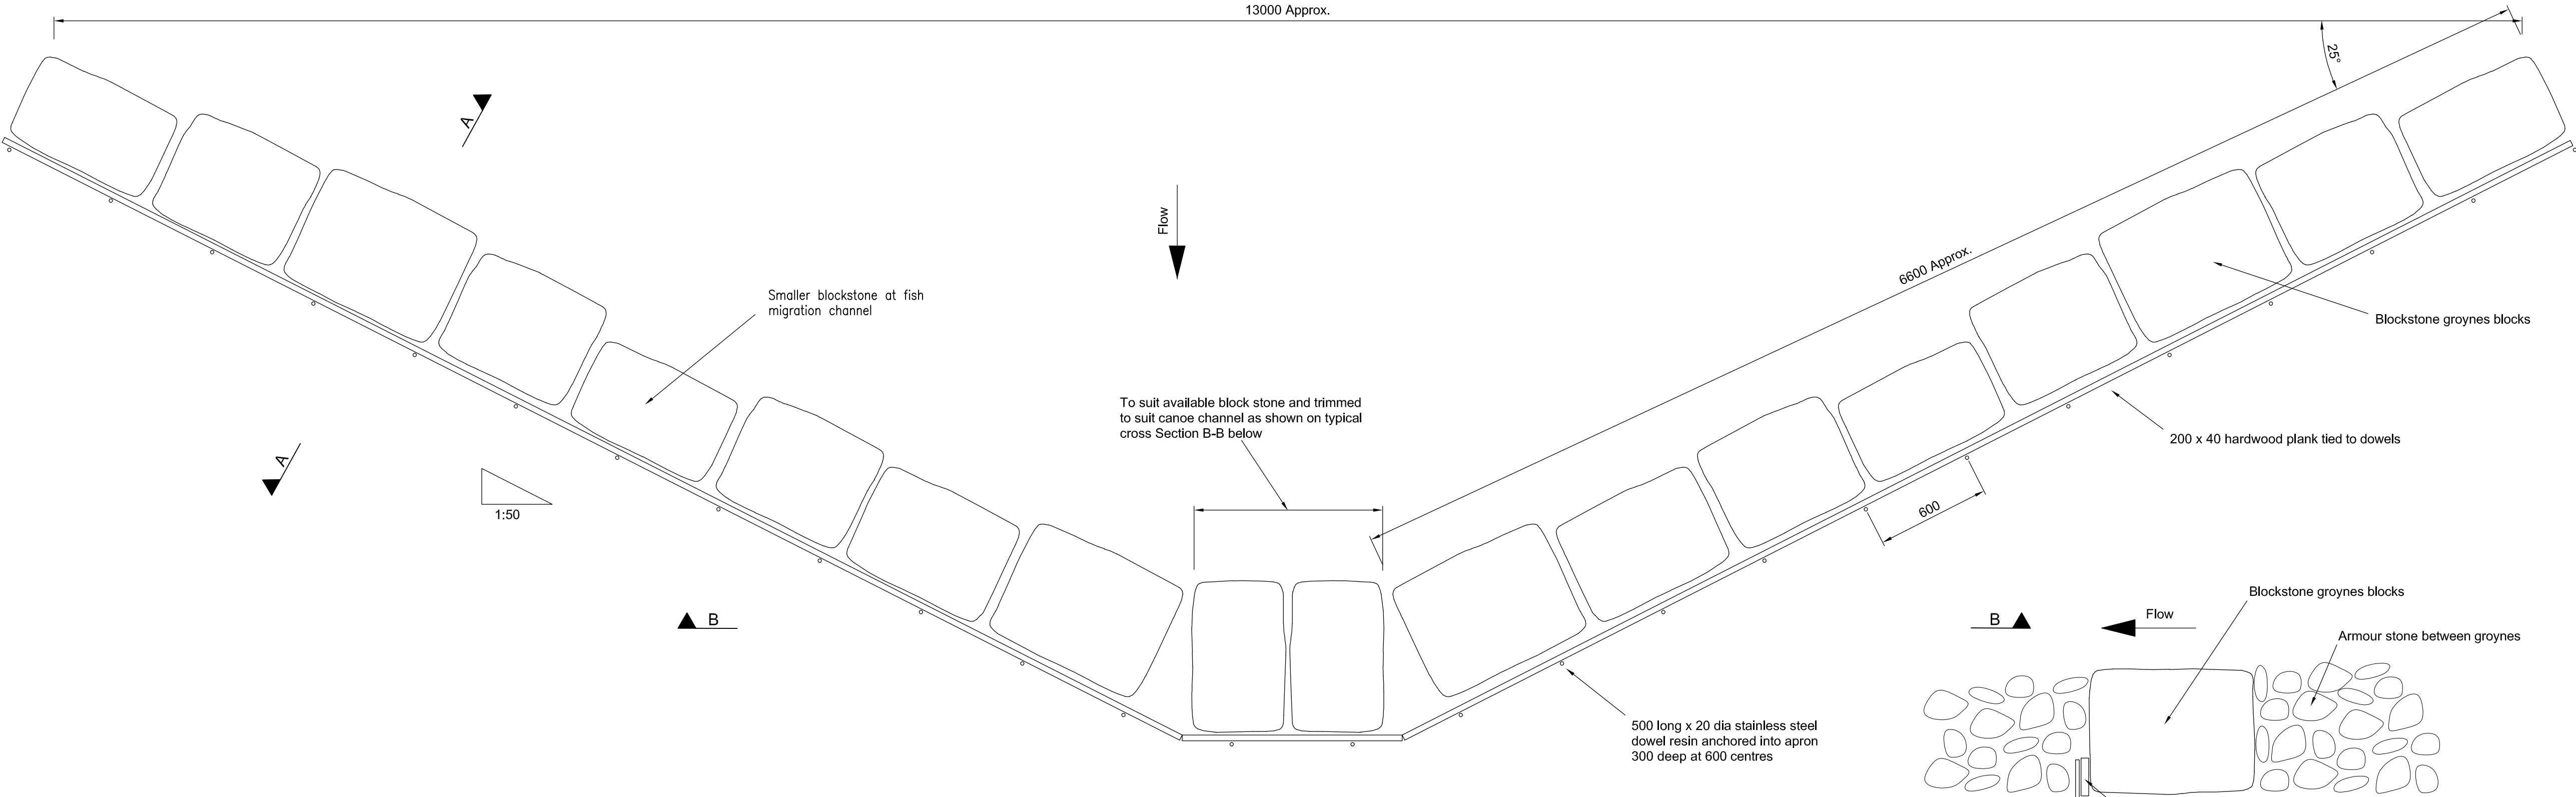


Plan on Groyne
Scale 1:20

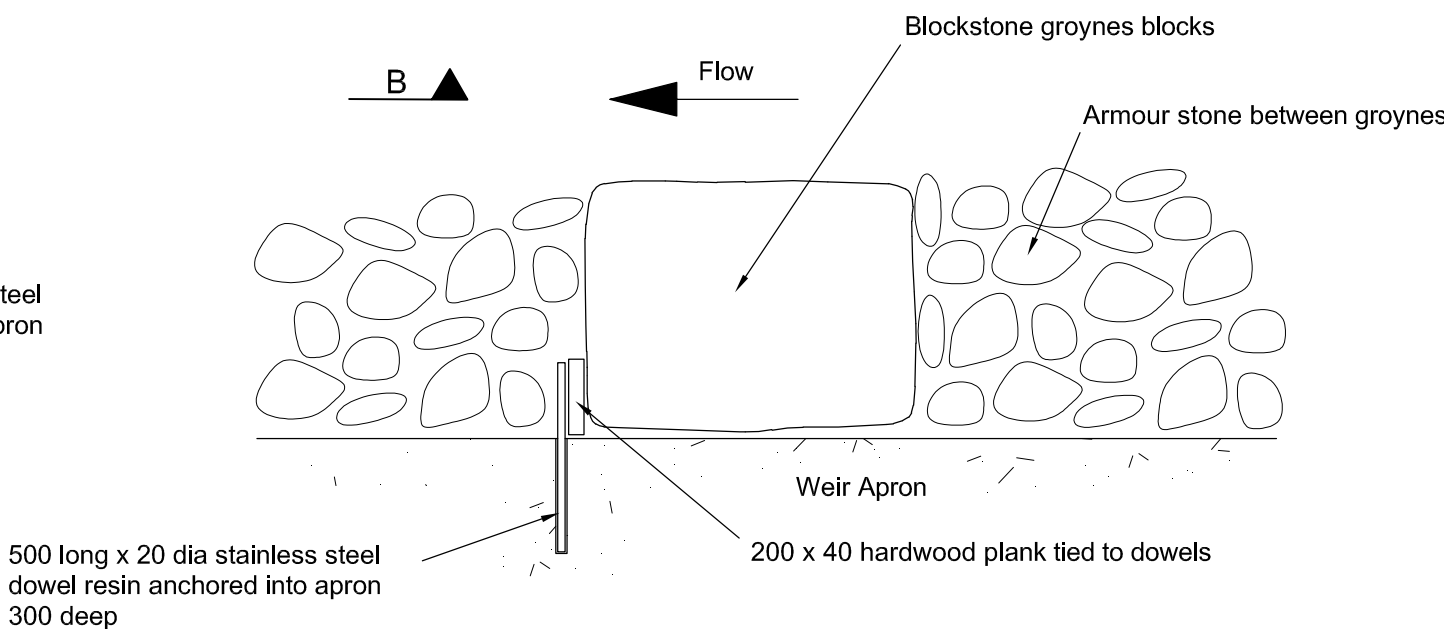


SECTION A-A
Scale 1:20

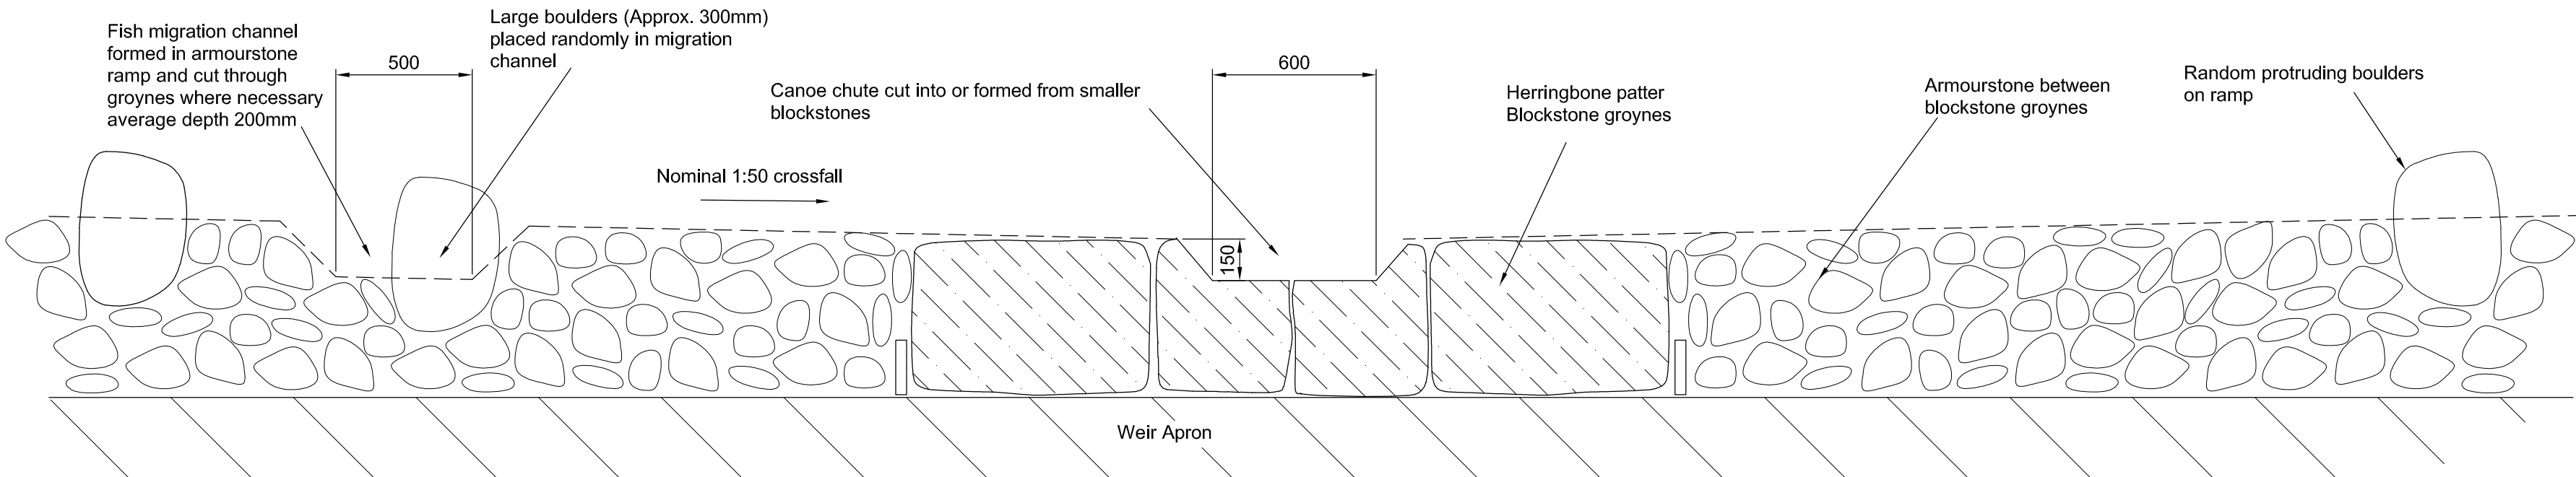


Section B-B
Scale 1:20

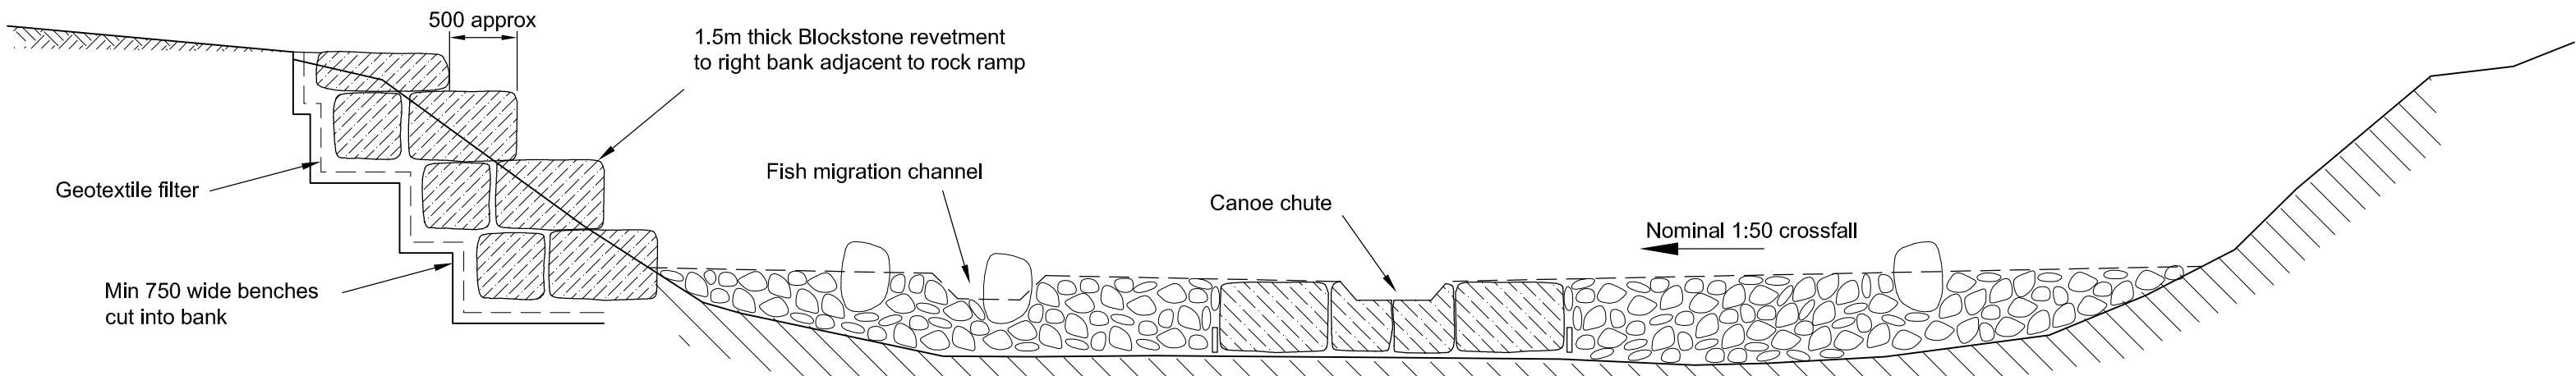

Typical Cross Section (Looking upstream)
Scale 1:50

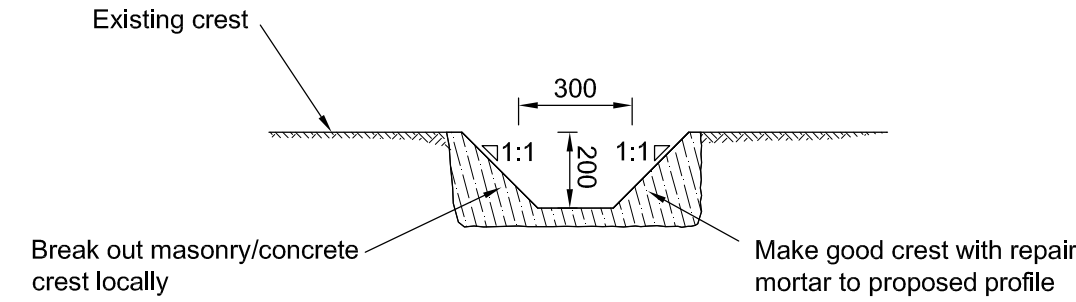

Fish Migration Channel
Scale 1:20

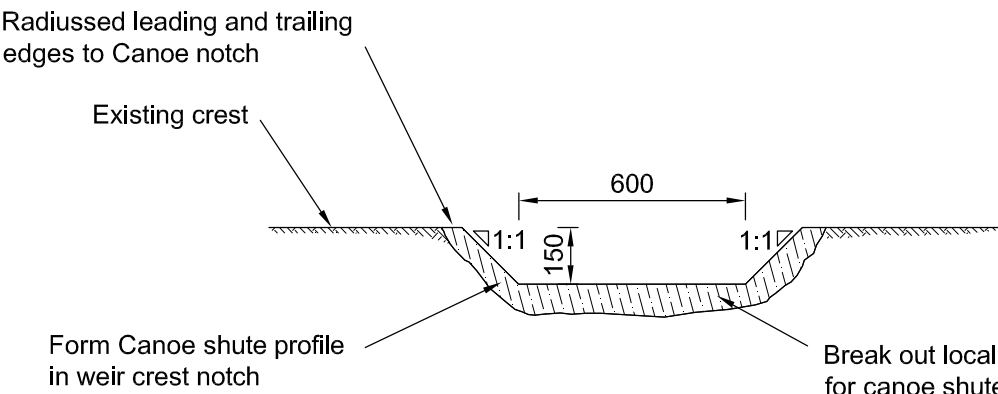


Canoe Shute
Scale 1:20

T1	02/09/08	JAH	JP	GGF
Issued for Tender				
Issue	Date	By	Chkd	Appd

ARUP

Admiral House, Rose Wharf,
78 East Street, Leeds, LS9 8EE
Tel +44(0) 113 242 8498 Fax +44(0)113 242 8573
www.arup.com

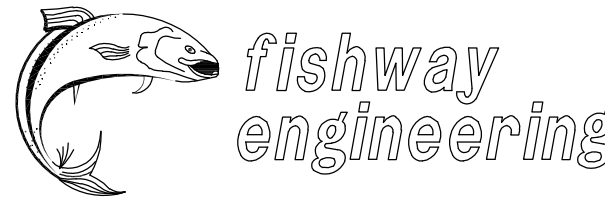

Client	
Job Title	Darfield House 36A Snape Hill Road Darfield, Barnsley South Yorkshire S73 9JU

River Dearne, Darfield
Rock Ramp

Drawing Title
General Details

Scale at A1
see drawing

Drawing Status		
Issued for Tender		
Job No	Drawing No	Issue
125949	002	T1