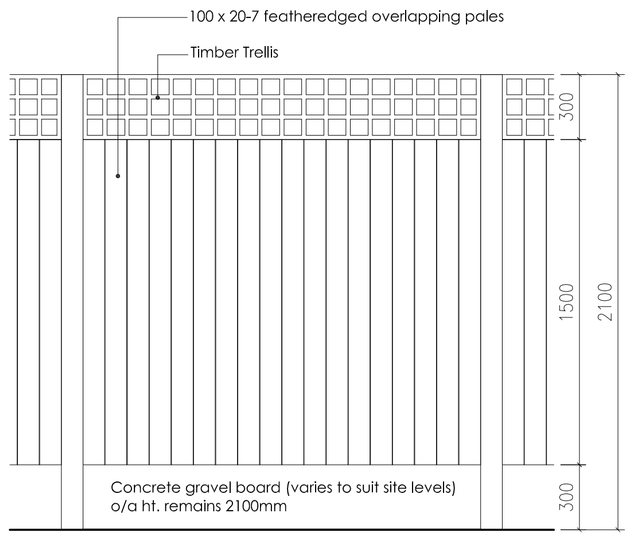
© BOWKER SADLER PARTNERSHIP
THIS DRAWING IS THE SUBJECT OF COPYRIGHT WHICH VESTS IN BOWKER SADLER PARTNERSHIP LIMITED. IT IS AN INFRINGEMENT OF COPYRIGHT TO REPRODUCE THIS DRAWING, BY WHATEVER MEANS, INCLUDING ELECTRONIC, WITHOUT THE EXPRESS WRITTEN CONSENT OF BOWKER SADLER PARTNERSHIP LIMITED WHICH RESERVES ALL ITS RIGHTS


BOWKER SADLER PARTNERSHIP LIMITED ASSERTS ITS RIGHTS TO BE IDENTIFIED AS THE AUTHOR OF THIS DESIGN

- DRAWING NOT TO BE SCALED.
- REPORT ERRORS & OMISSIONS TO ARCHITECT.
- CHECK ALL DIMENSIONS ON SITE
- DRAWING TO BE READ IN CONJUNCTION WITH THE HEALTH AND SAFETY PLAN AND ALL RELEVANT RISK ASSESSMENTS





1800MM HIGH ROBUST CLOSE BOARDED TIMBER FENCE & TRELLIS TO LPS1175 SECURITY RATING

## 2.1m high timber fence and trellis - (Rear and Street Fronting Boundary)

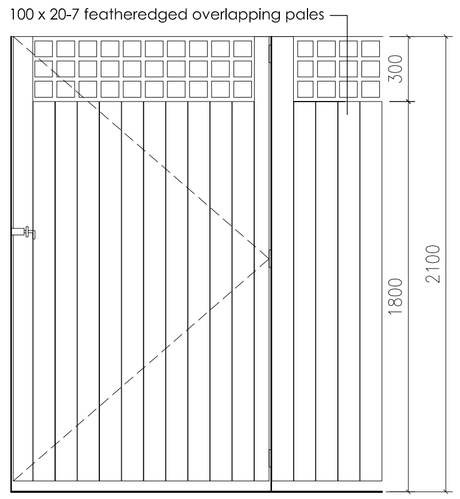


2100MM HIGH ROBUST CLOSE VERTICAL BOARDED TIMBER GATE / FENCE INC. 300MM TRELLIS


## 2.1m timber secure side gate

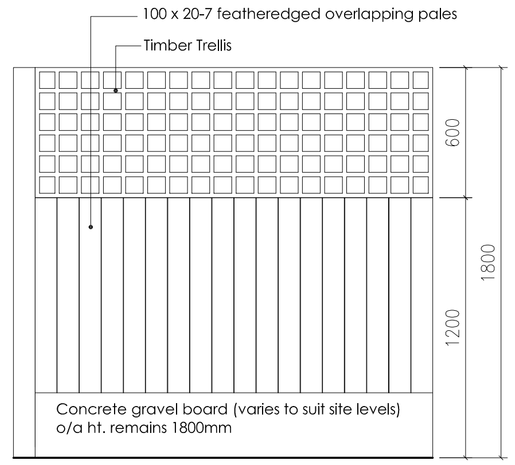



1800MM HIGH ROBUST CLOSE BOARDED TIMBER FENCE & TRELLIS

## 1.8m high timber fence and trellis - (Plot division)

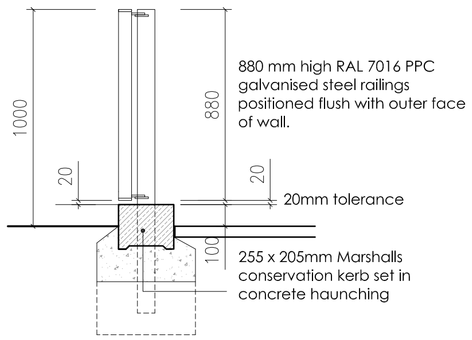
## TO ALL REAR & SIDE BOUNDARIES AS REQUIRED





## Section through 1.0m high wall- Conservation kerb

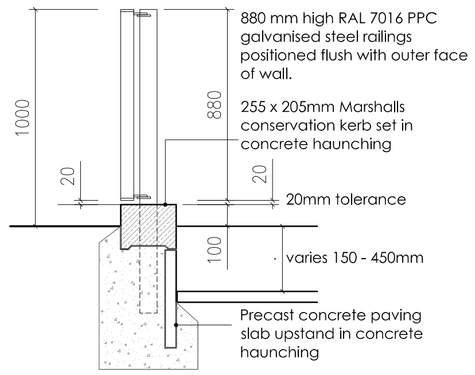


## Section through 1.0m high wall- Conservation kerb, change in level

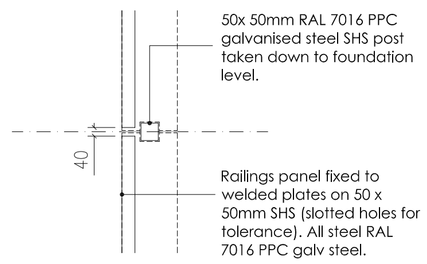



## Plan on post - Conservation kerb

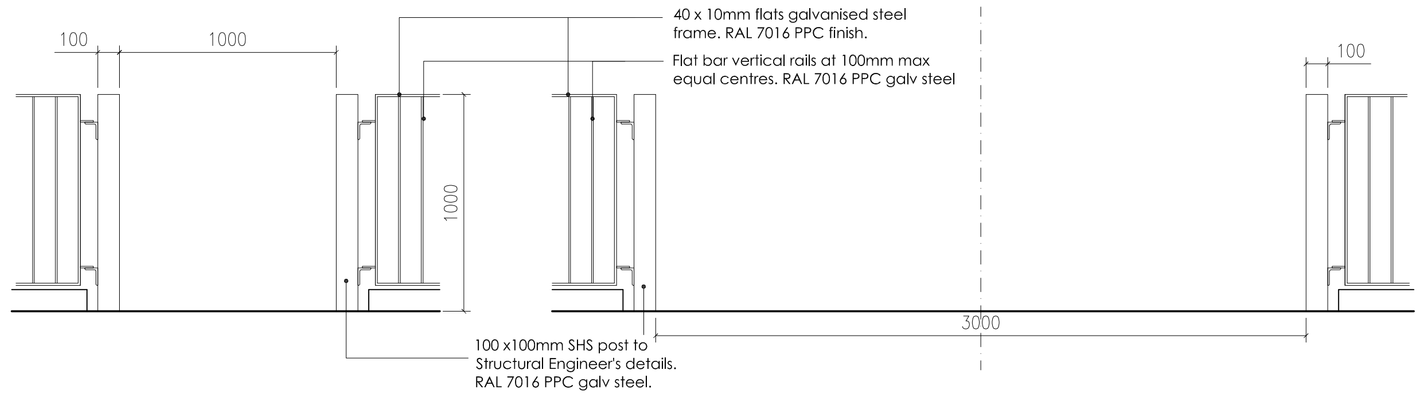



## 1.0m high Pedestrian access opening - (Front Boundary)

## 1.0m high Steel vehicle access gate - (Front Boundary)

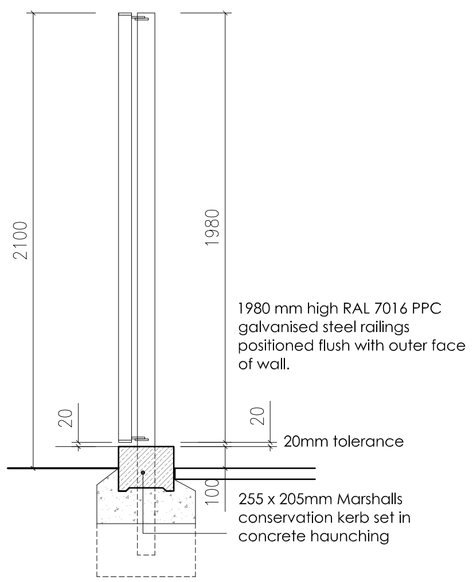
## TO ALL FRONT BOUNDARIES AS REQUIRED




## Section through 2.1m high wall- Conservation kerb

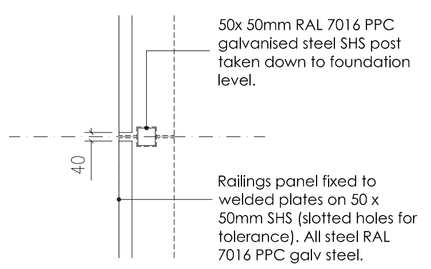


## Plan on post - Conservation kerb

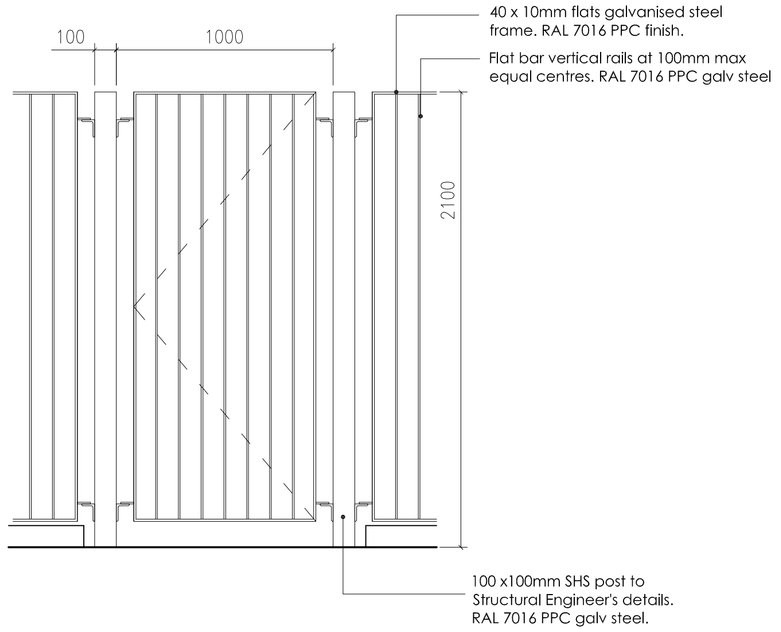


## 2.1m high Pedestrian access gate

## TO GLEBE COURT PEDESTRIAN LINK

| REV. | DATE | DRN. | CHKD |
|---|---|---|---|

PROJECT
Fenn Road
Tankersley, Barnsley

CLIENT
Equity Housing Group

DRAWING
Typical Boundary Treatment

| SCALE | SHEET SIZE | DRAWN | CHECKED | DATE |
|---|---|---|---|---|
| 1:20 | @A1 | CL | KLM | 23.1.12 |

Bowker Sadler
Hatherlow House, Hatherlow, Romiley, Stockport SK6 3DY
Telephone: 0161 406 7333 Facsimile: 0161 406 7444
Email: bsp@bowker-sadler.co.uk
Web: www.bowker-sadler.co.uk

| JOB No | DRAWING No | REVISION |
|---|---|---|
| 11-048 | 107 | |

STATUS
CONSTRUCTION

1:5
1:50
1m 2 3 4 5 6 7m

1:1
1:100
1m 2 3 4 5 6 7 8 9 10 11 12 13 14 15