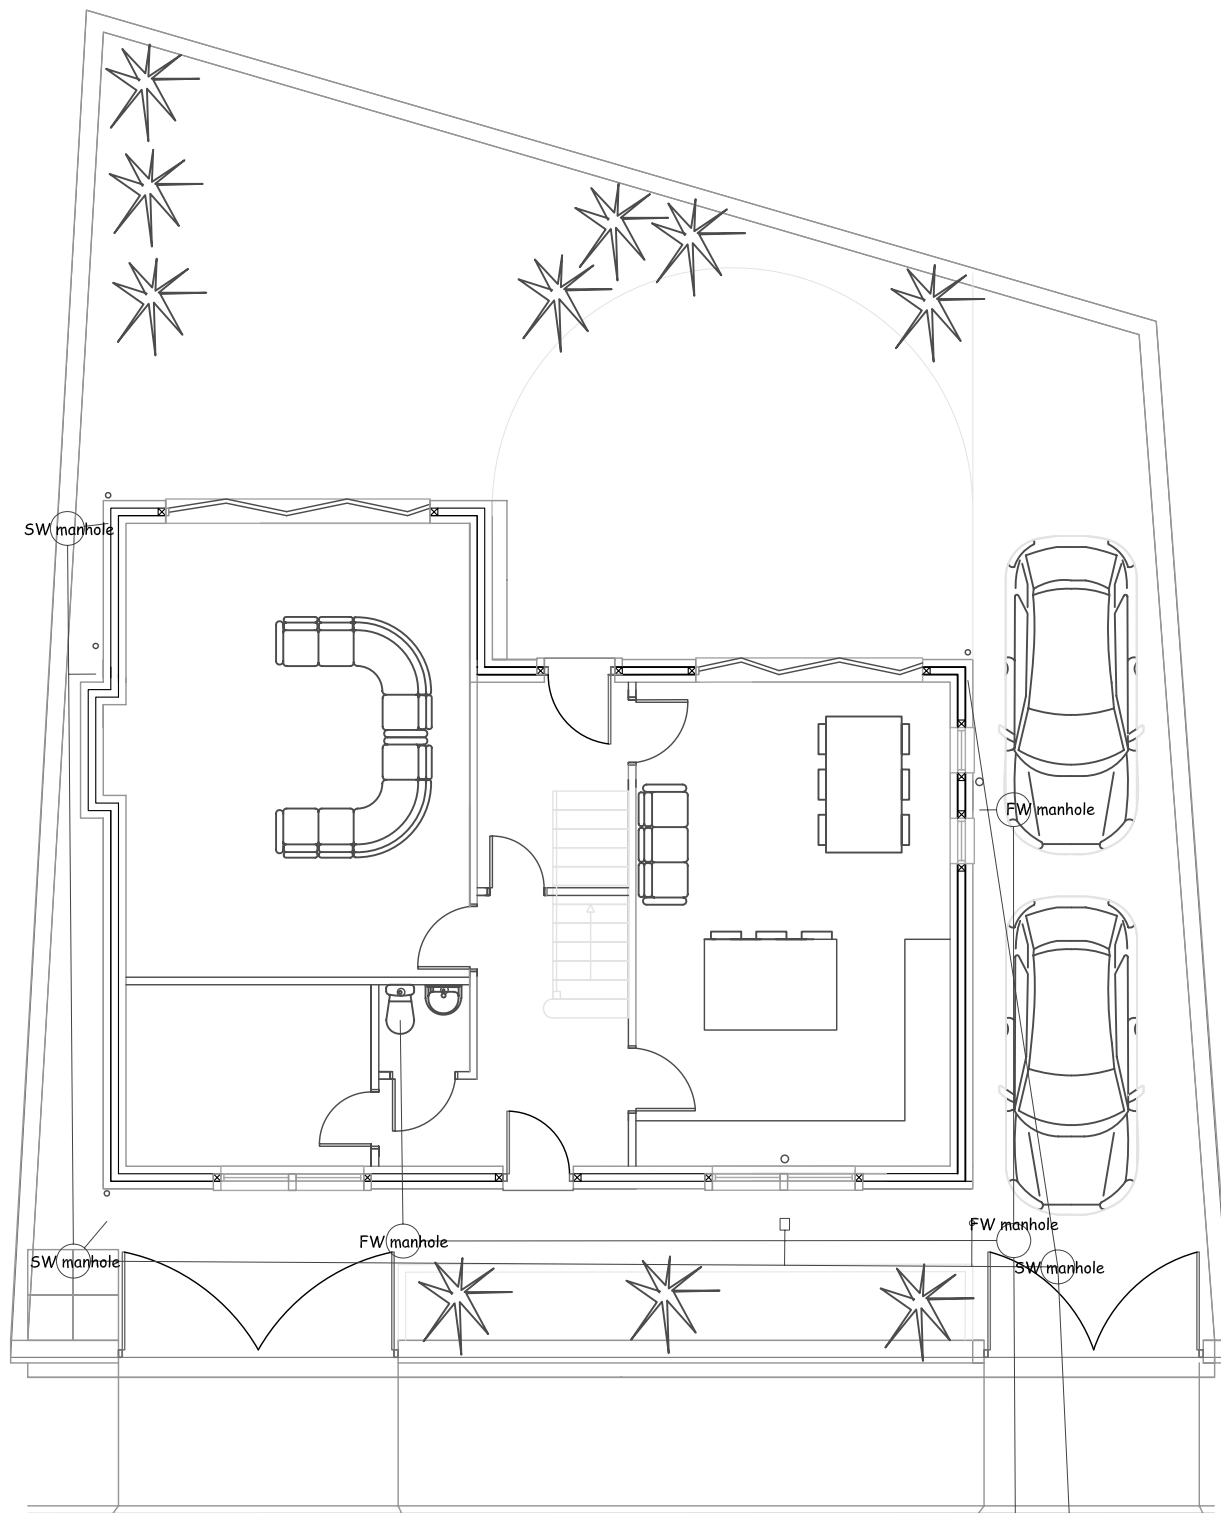


SITE
PROPOSED NEW DWELLING AT GRANVILLE STREET, BARNLEY

CLIENT
MR J. P. CHEETHAM & MISS J. EARNSHAW

DRAWING TITLE
PROPOSED SITE LAYOUTSHOWING DRAINAGE

DRAWING NO.
36.02

SCALE
1:100@A3

DATE
17.03.2020

REVISION
A

Rev A - House width reduced to accomdate parking and taper in titles 02.05.2020