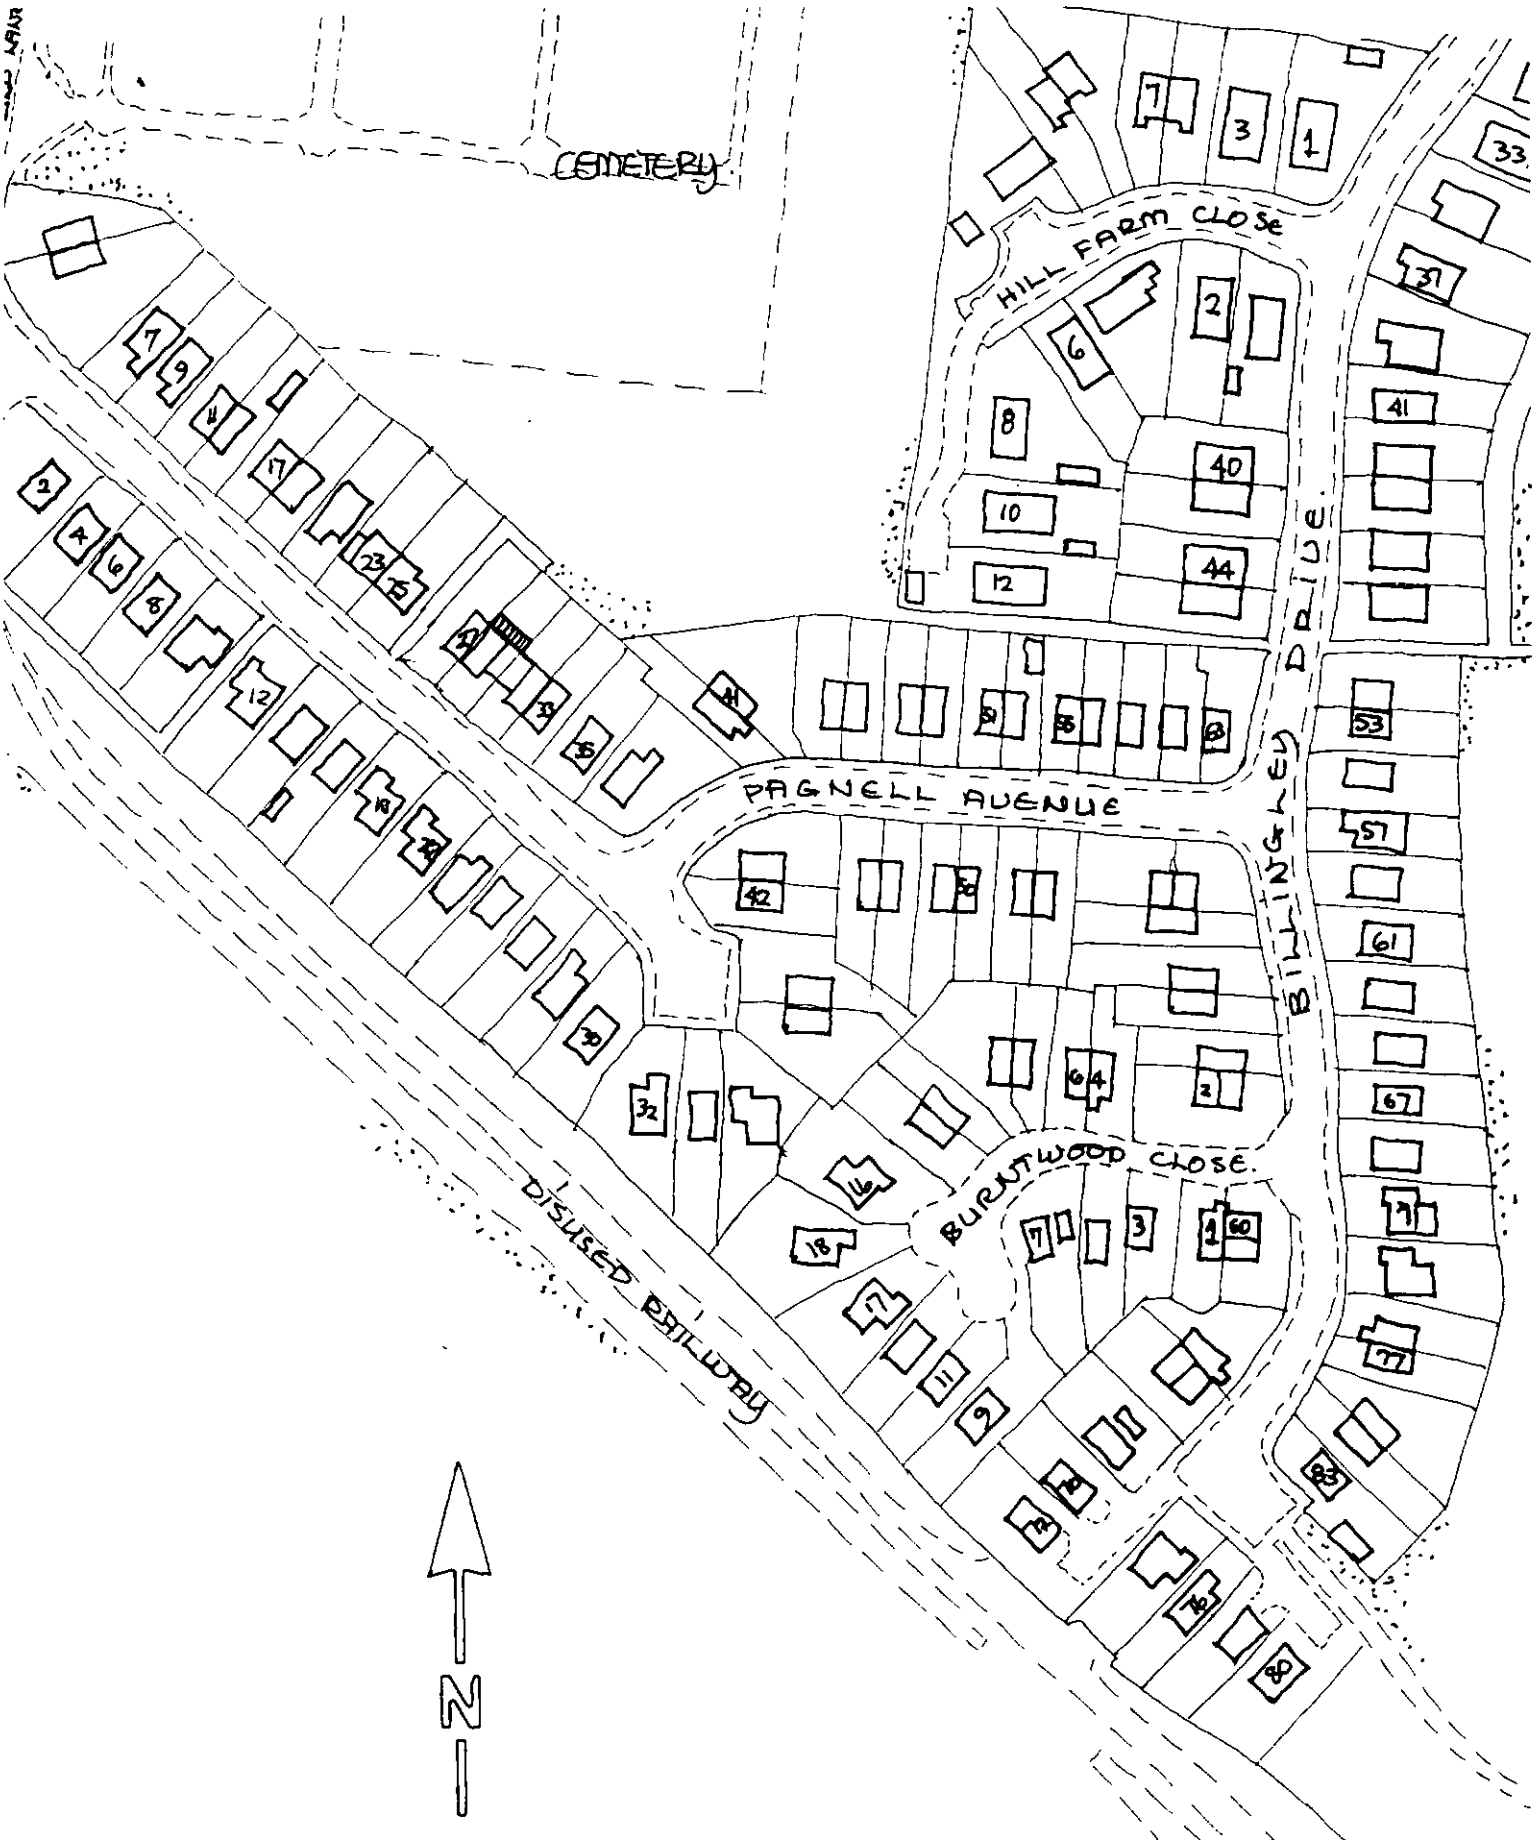


LOCATION PLAN. SCALE 1:1250 FT.