




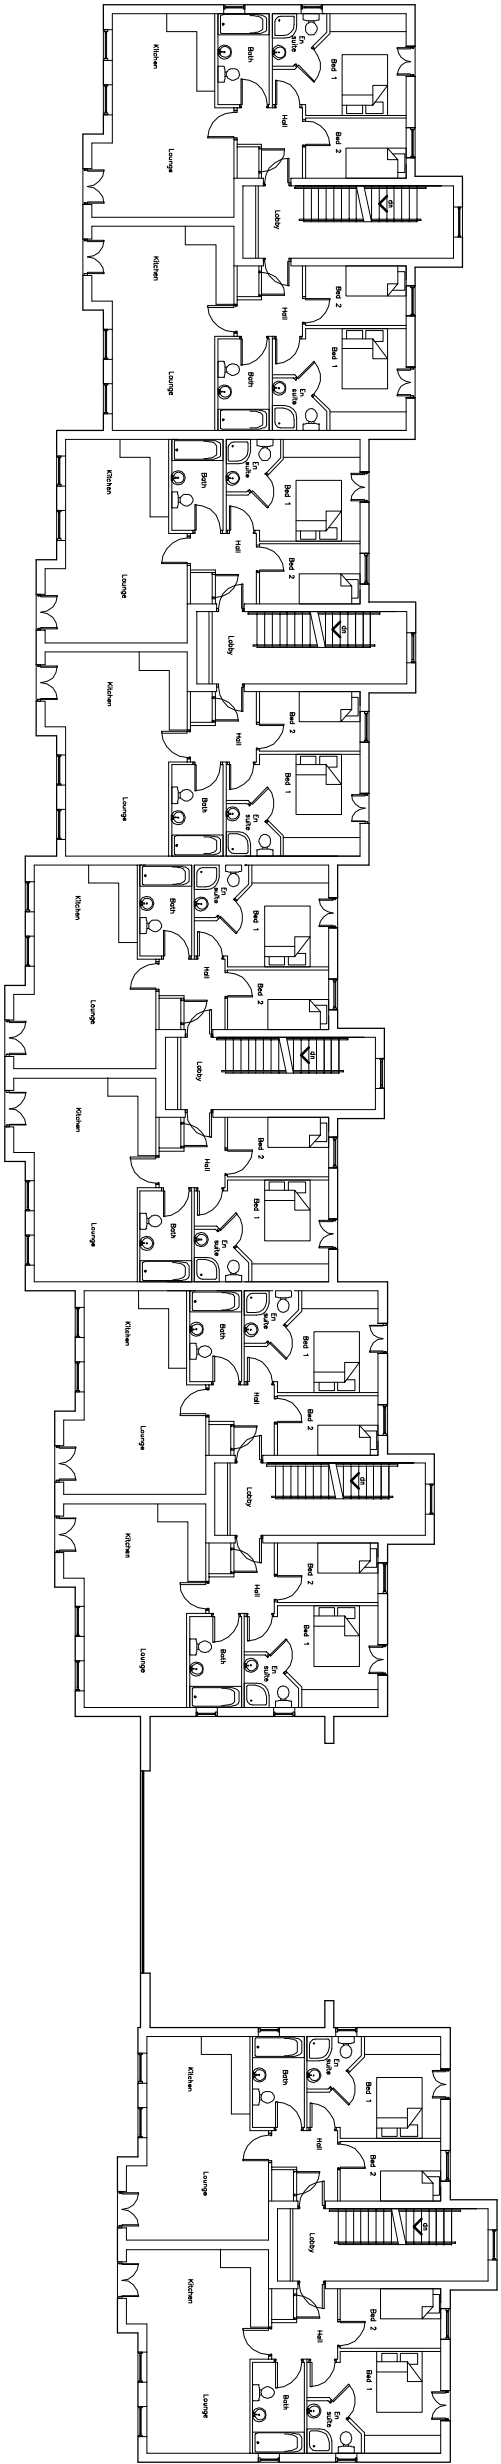

First Floor Layout

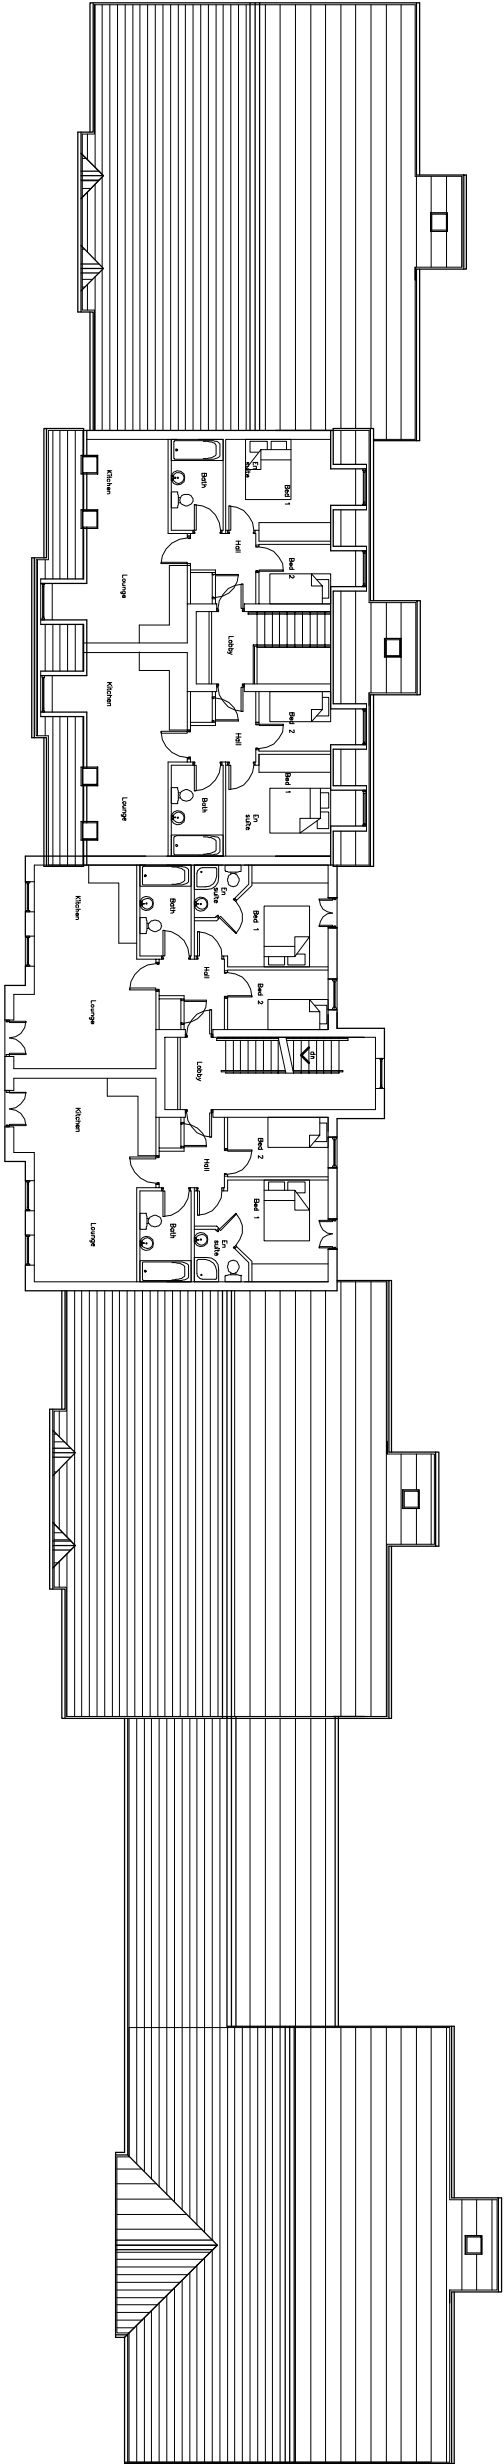

Second Floor Layout

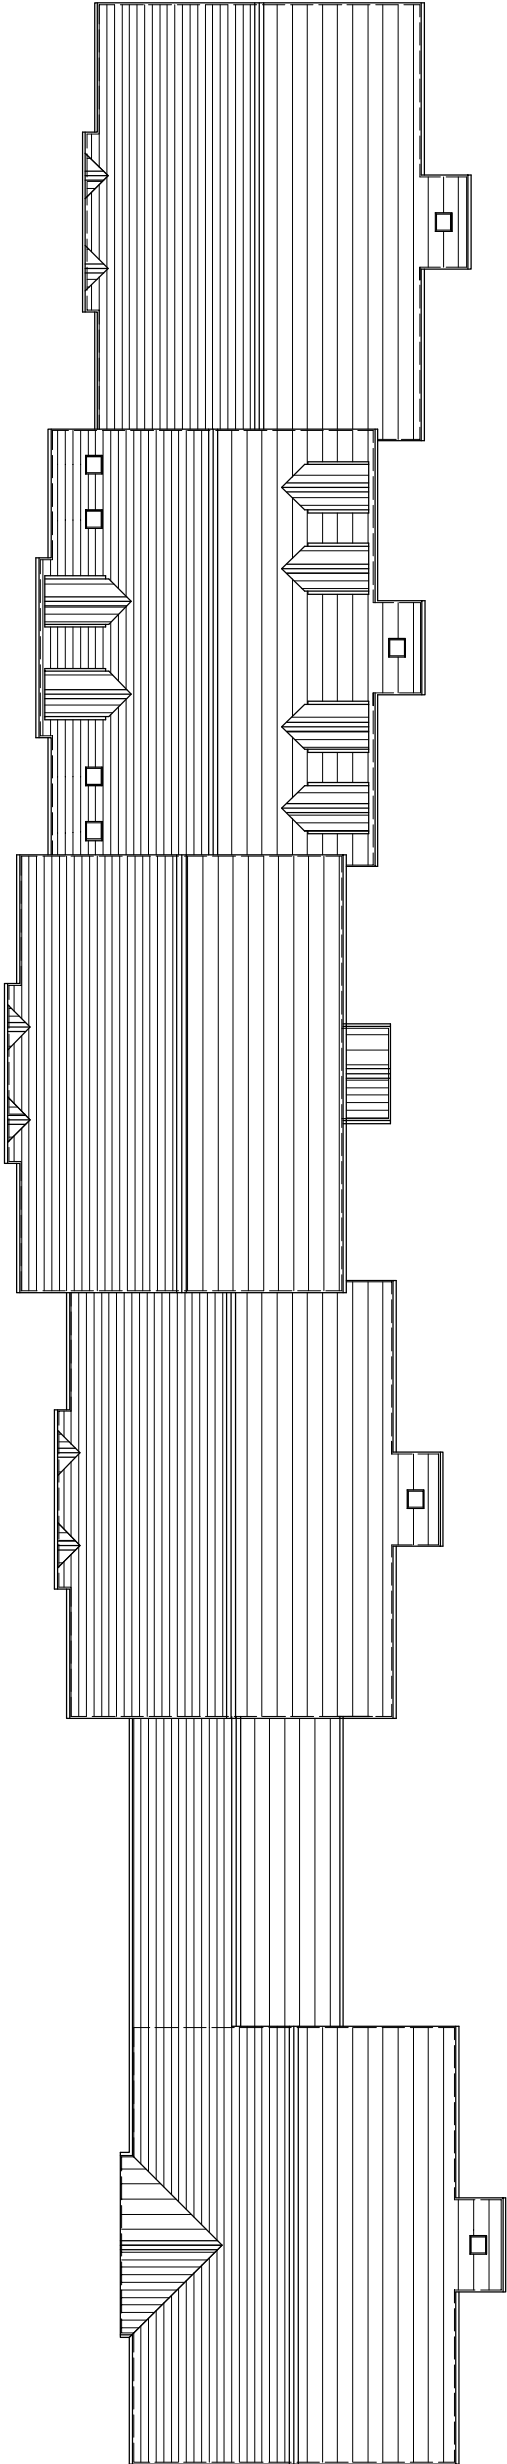

Roof Layout

Rev:	Date:	Notes:
Mark Brotherton Ltd		
Chartered Architect		
FOX COTTAGE-WHITELEY ROAD-WHITELEY		
W12 0LU		
TEL / FAX 01934 45921		
email:mba@unyaworld.co.uk		
Client:	Mr J Hutchins	
Project:	Hoyle Mill, Thurstone. Residential Development	
Drawing:	Upper Floor Layouts	
Date:	July 2005	Scale: 1:250
Drawing No:	133/0445/112	Rev: