



LOCATION PLAN SCALE 1:1250'

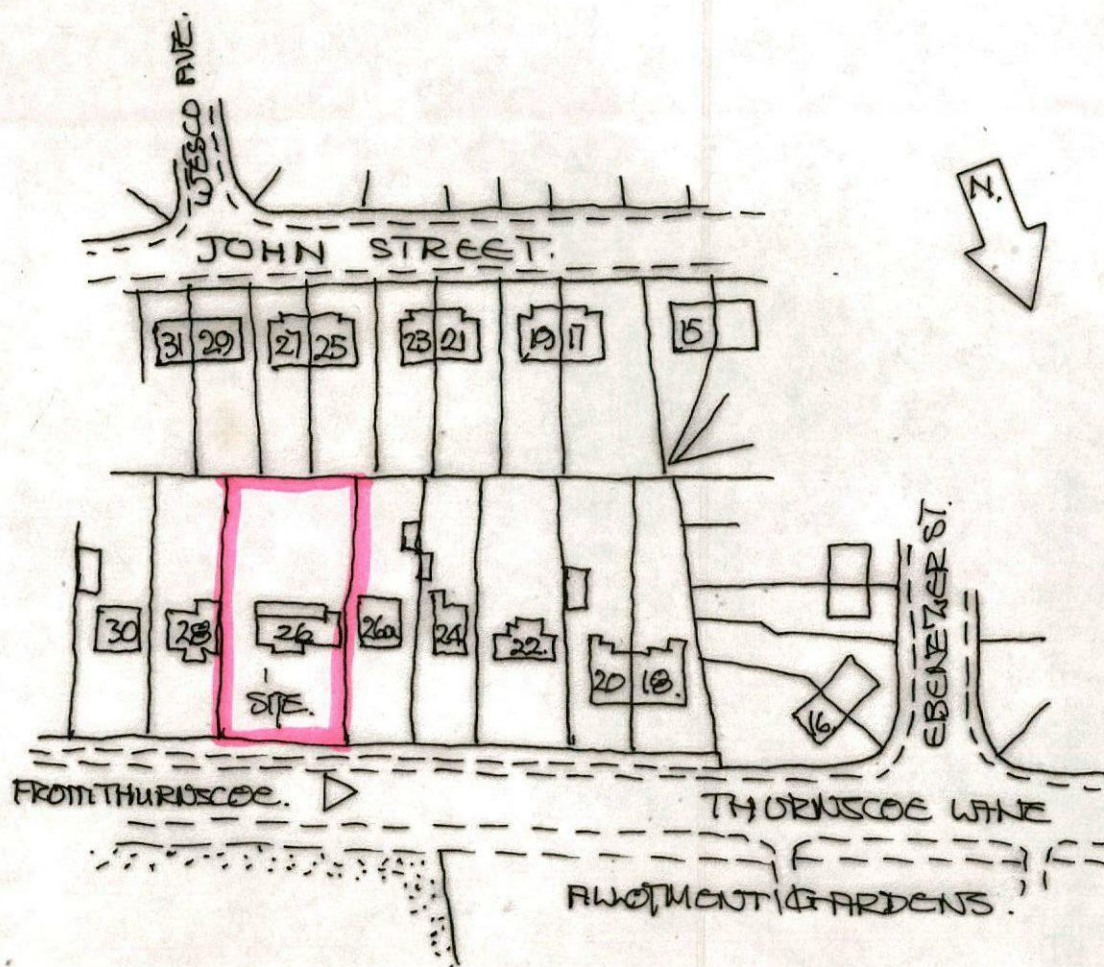

SITE PLAN @ 1:500M.

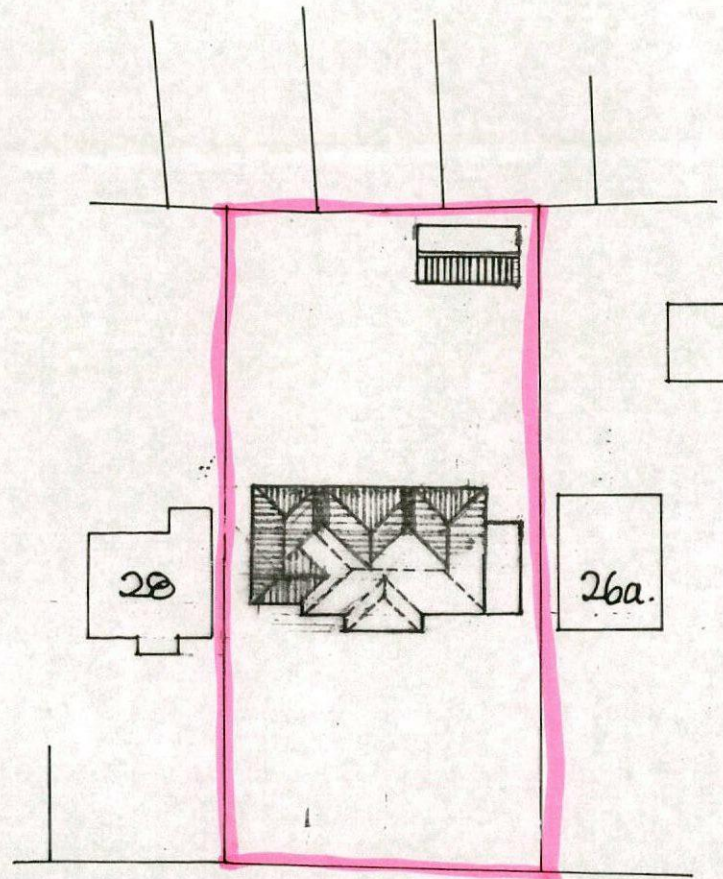


FROM THURNSCOE




THURNSCOE LAKE.

EXISTING GROUND FLOOR

SCALE: 1:100M.

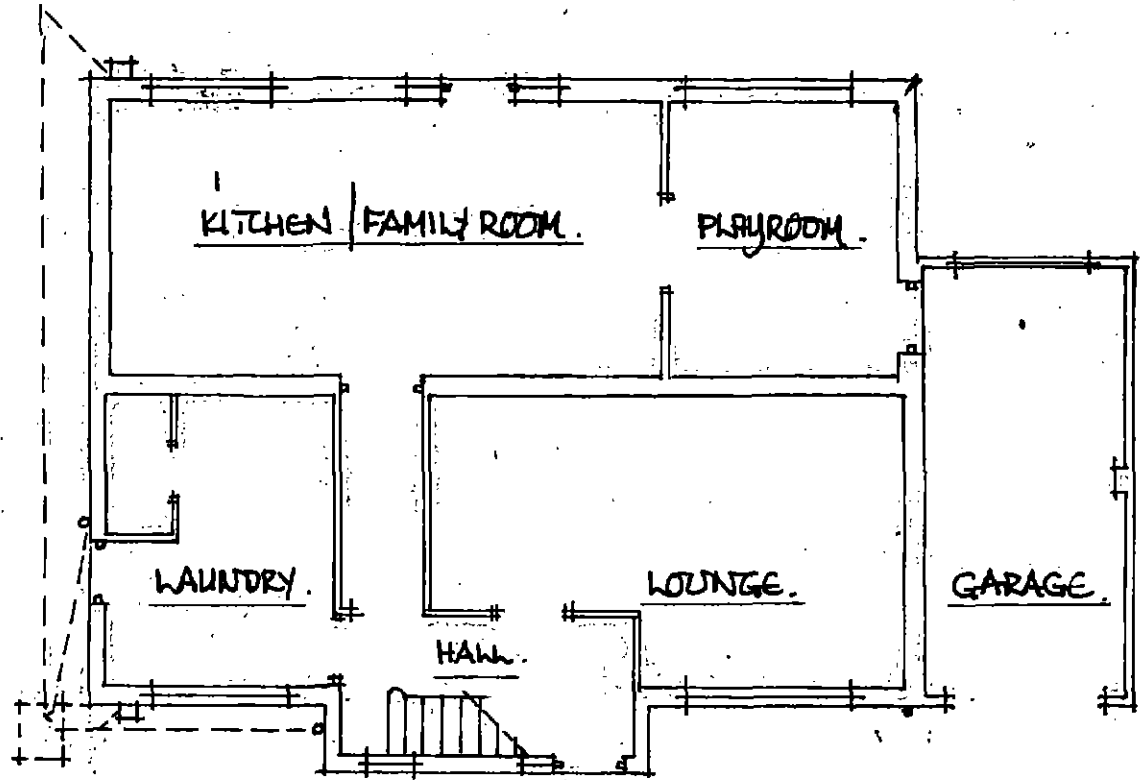


EXISTING FIRST FLOOR

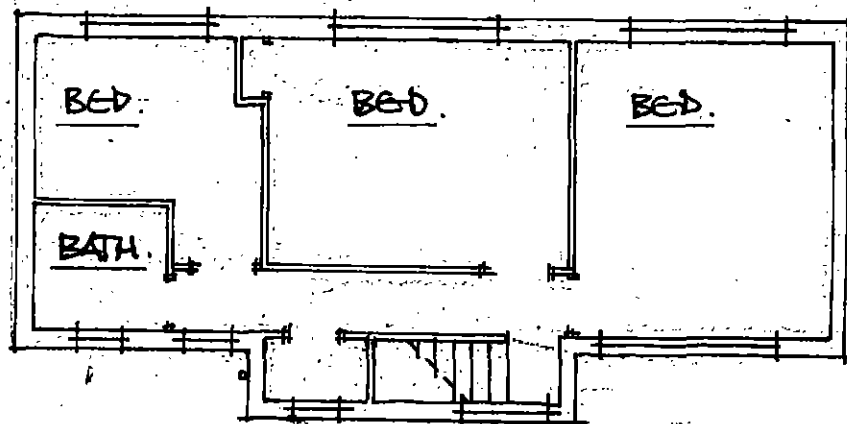

EXISTING REAR VIEW FROM GARDEN.


SCALE 1:100M.

EXISTING SIDE VIEW FROM NO 28.

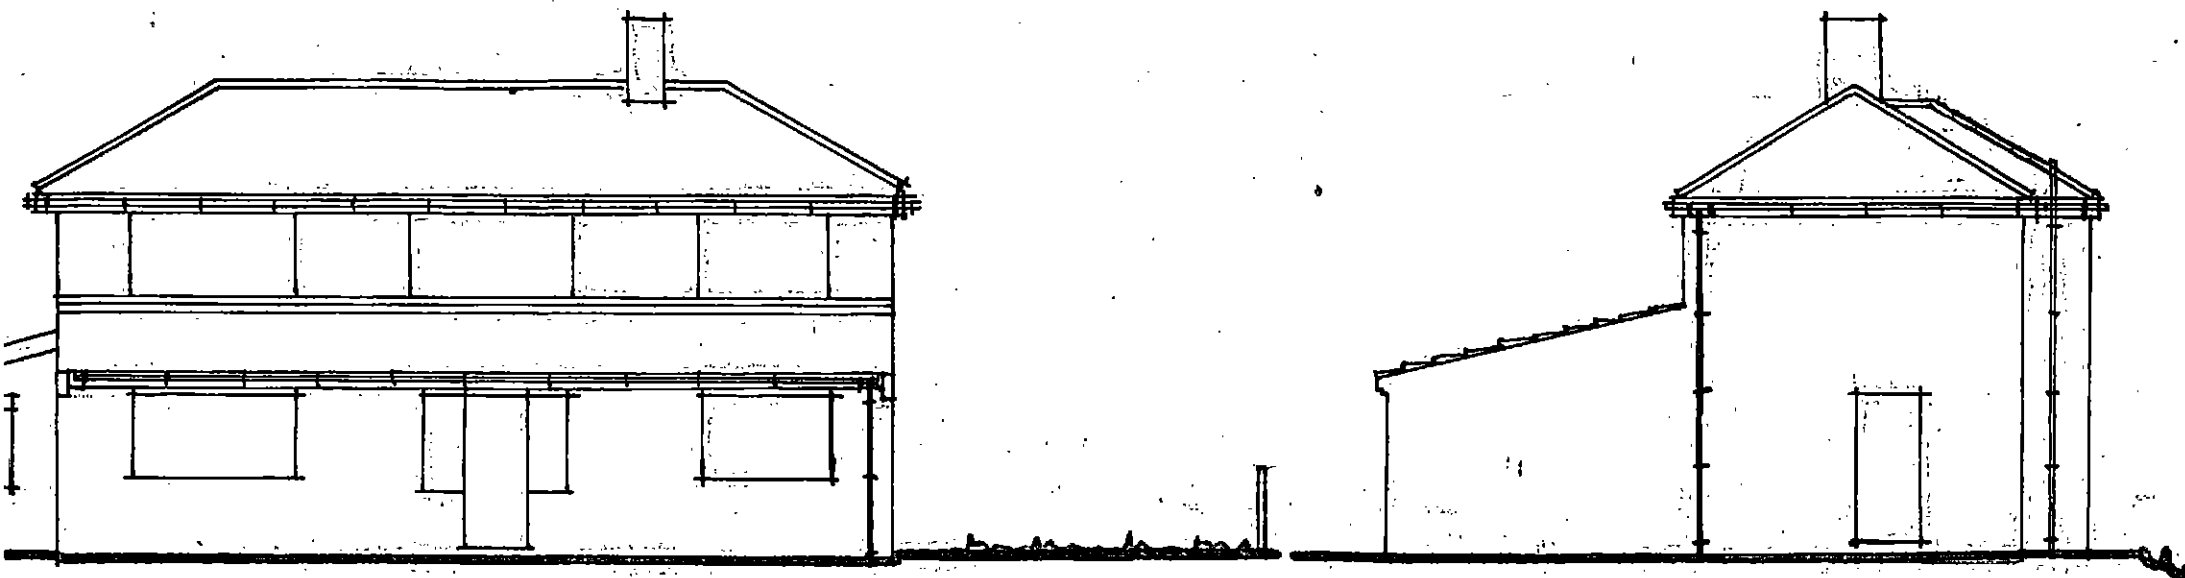


EXISTING FRONT VIEW

EX. SIDE VIEW FROM NO 24A.

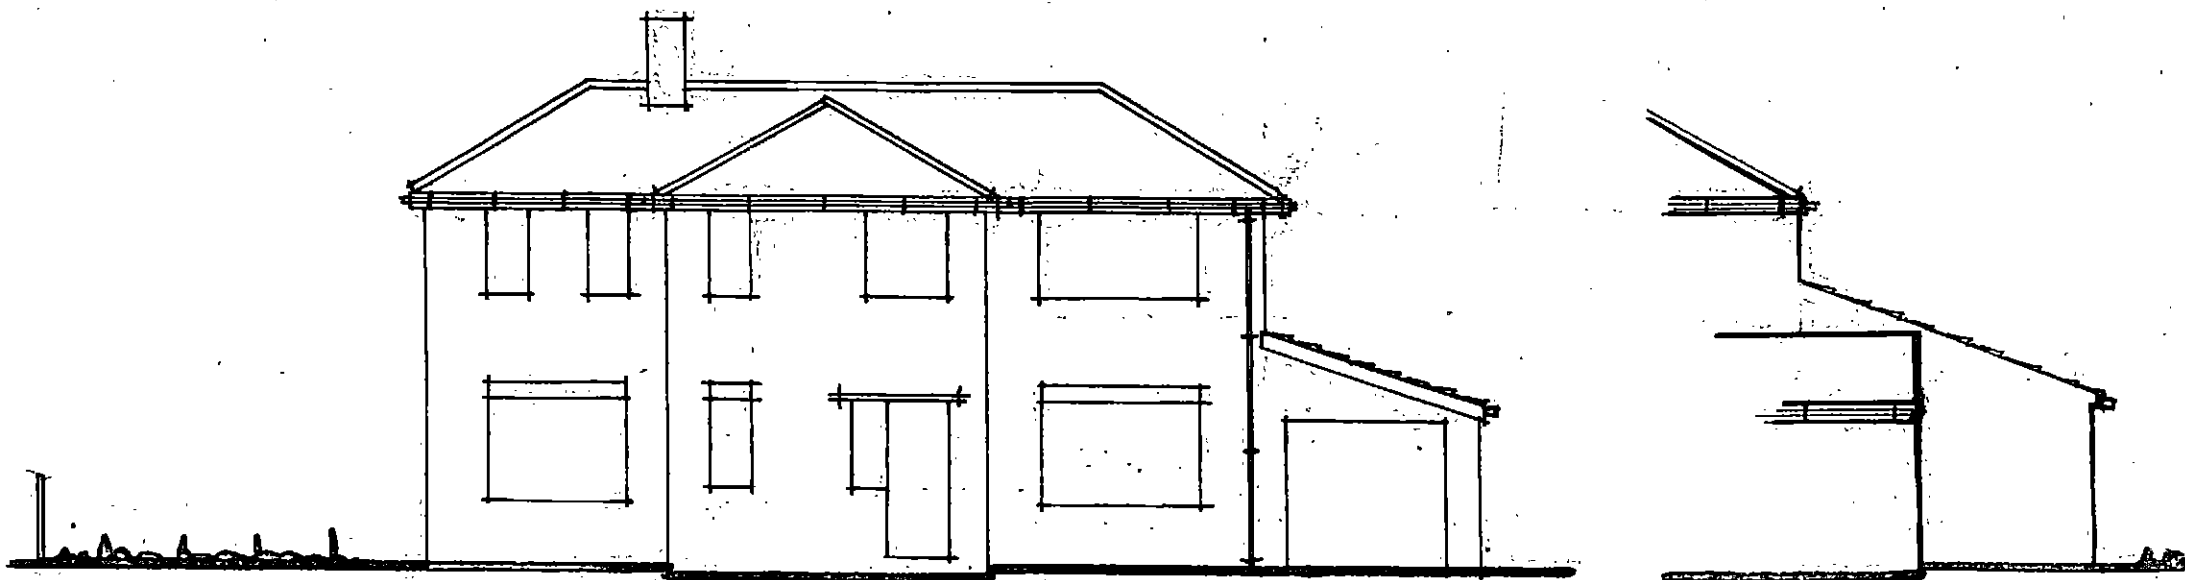


bi fold or french doors to clients choice.

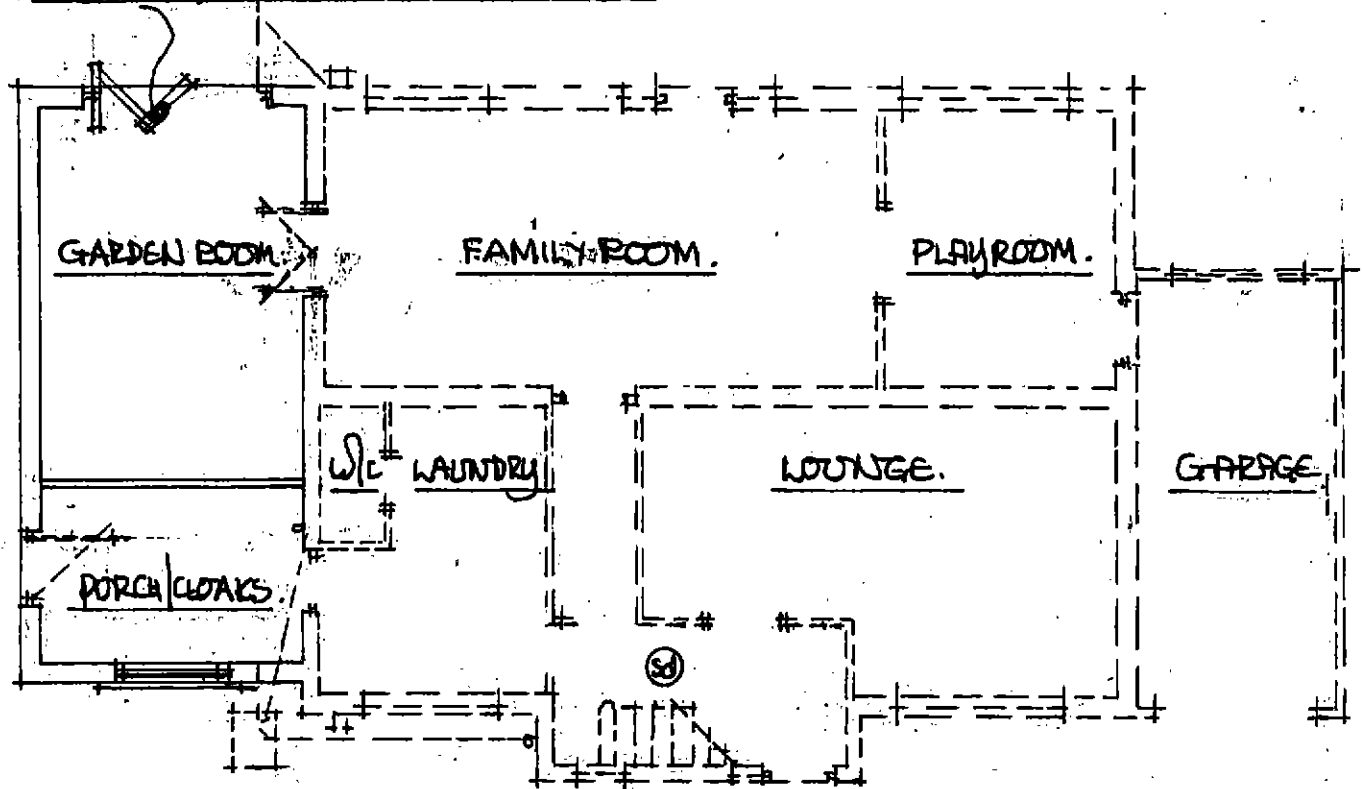

PROPOSED GROUND FLOOR PLAN.

SCALE 1:100M.

PROPOSED FIRST FLOOR PLAN.

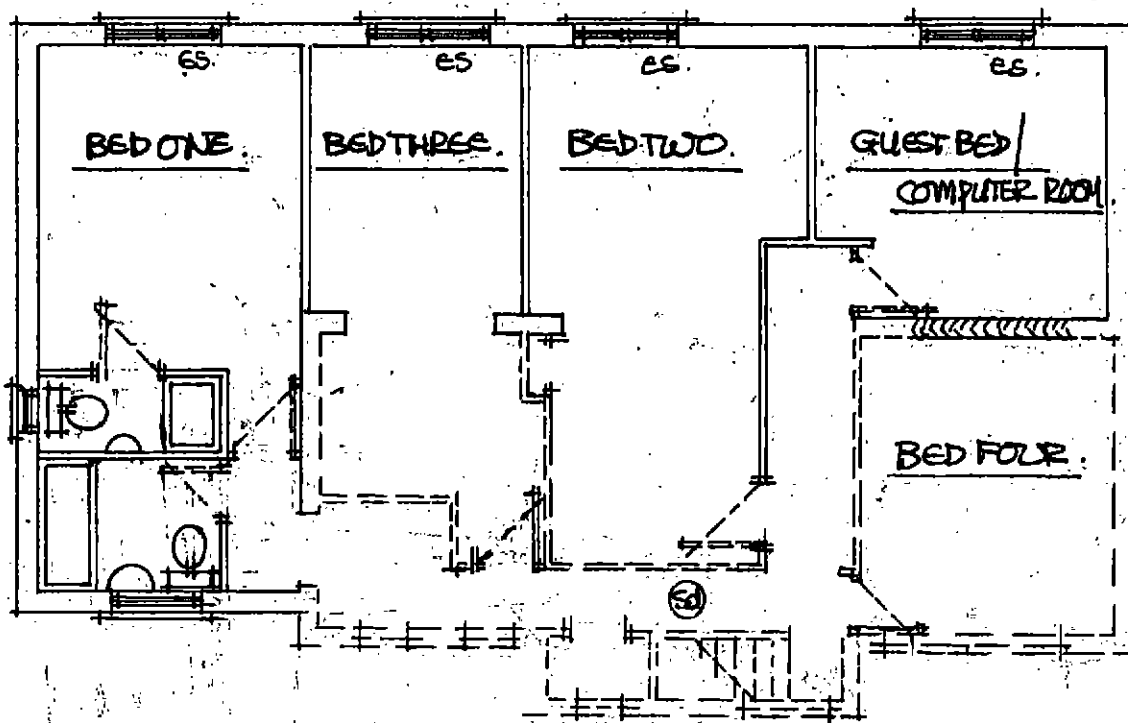



② shows ceiling mounted smoke detectors wired back to fuse bd + interlinked with battery back up - fixed 300mm from light fittings + wall junctions.

es. shows fire safety escape sash min 750h x 450w to open thro 90° - bottom of sash between 800/1100 above floor level.

PROPOSED REAR VIEW FROM GARDEN.



SCALE 1:100 M.

PROP. SIDE VIEW FROM NO 28.

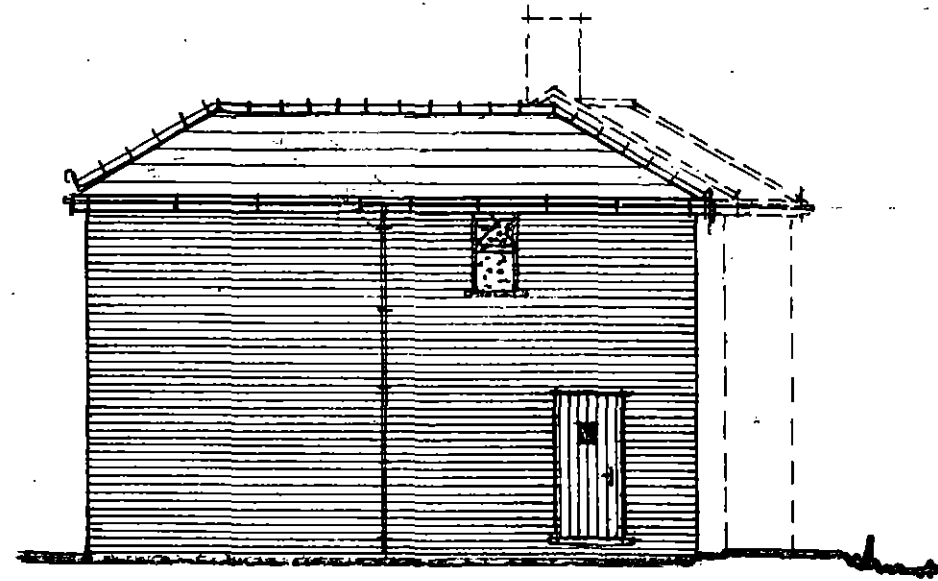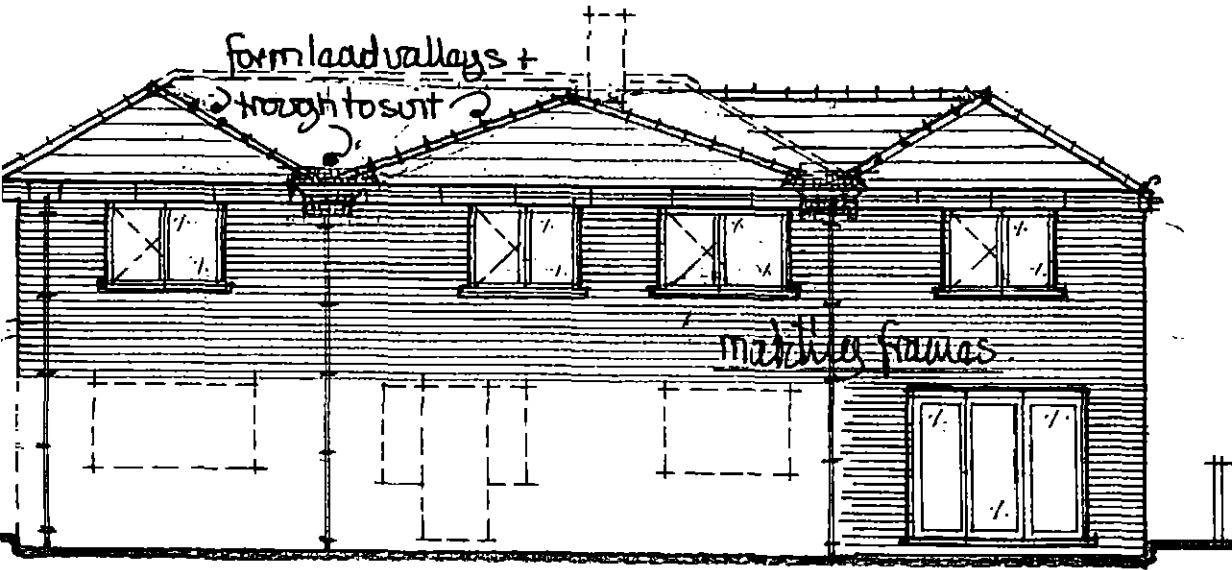


PROPOSED FRONT VIEW.

PROP. SIDE VIEW FROM NO 24a.

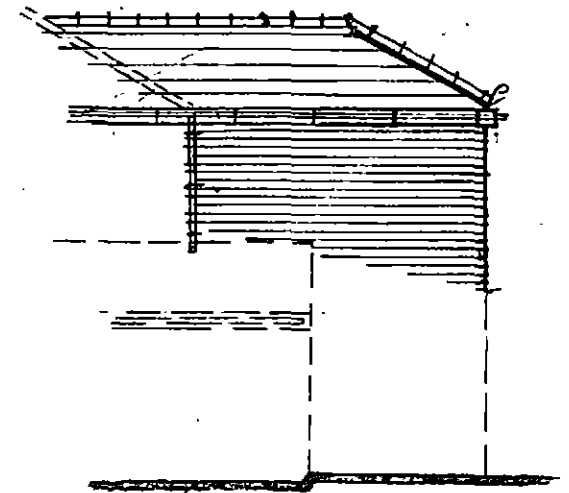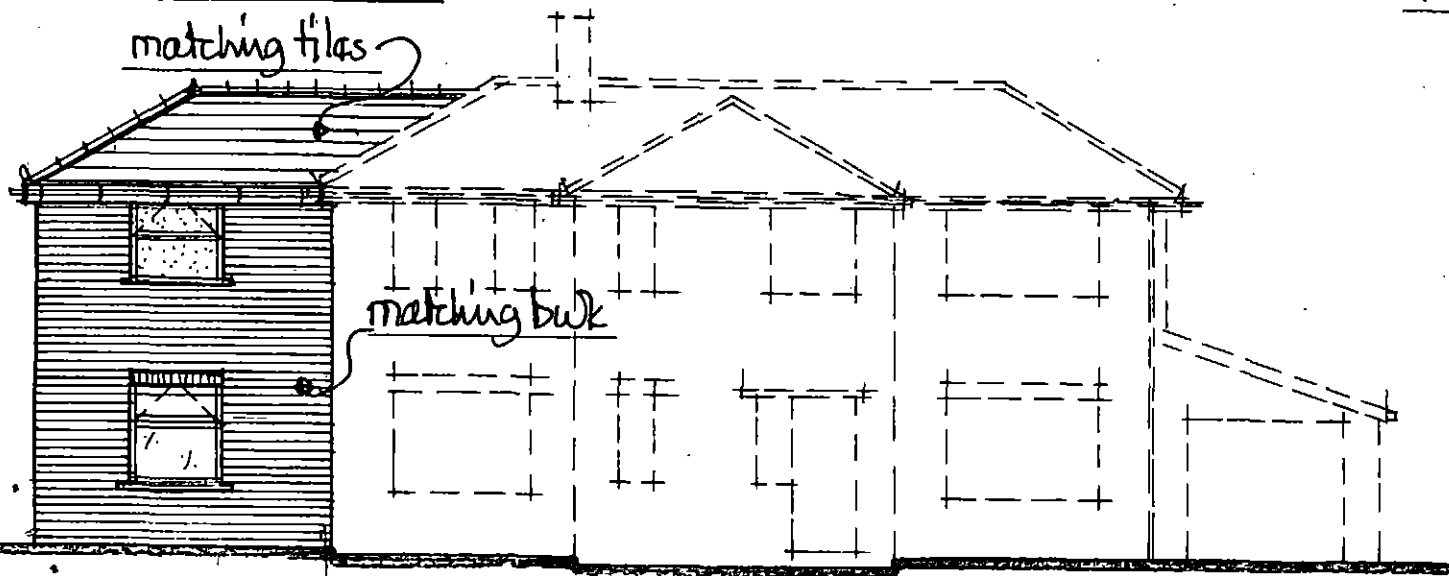

plan view.

rear of no 26 Thurnscoe Lane Gt Houghton S72-0DY.

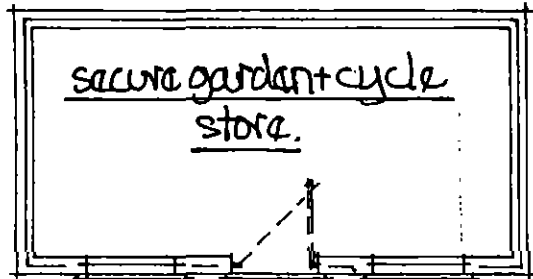

door width to
allow barrow
access.

UPVC frames.

matching tiles

fair faced concrete blockwork

view from no 28.

view from house.

view from no 26a.

view from rear boundary.

scale 1:100m