
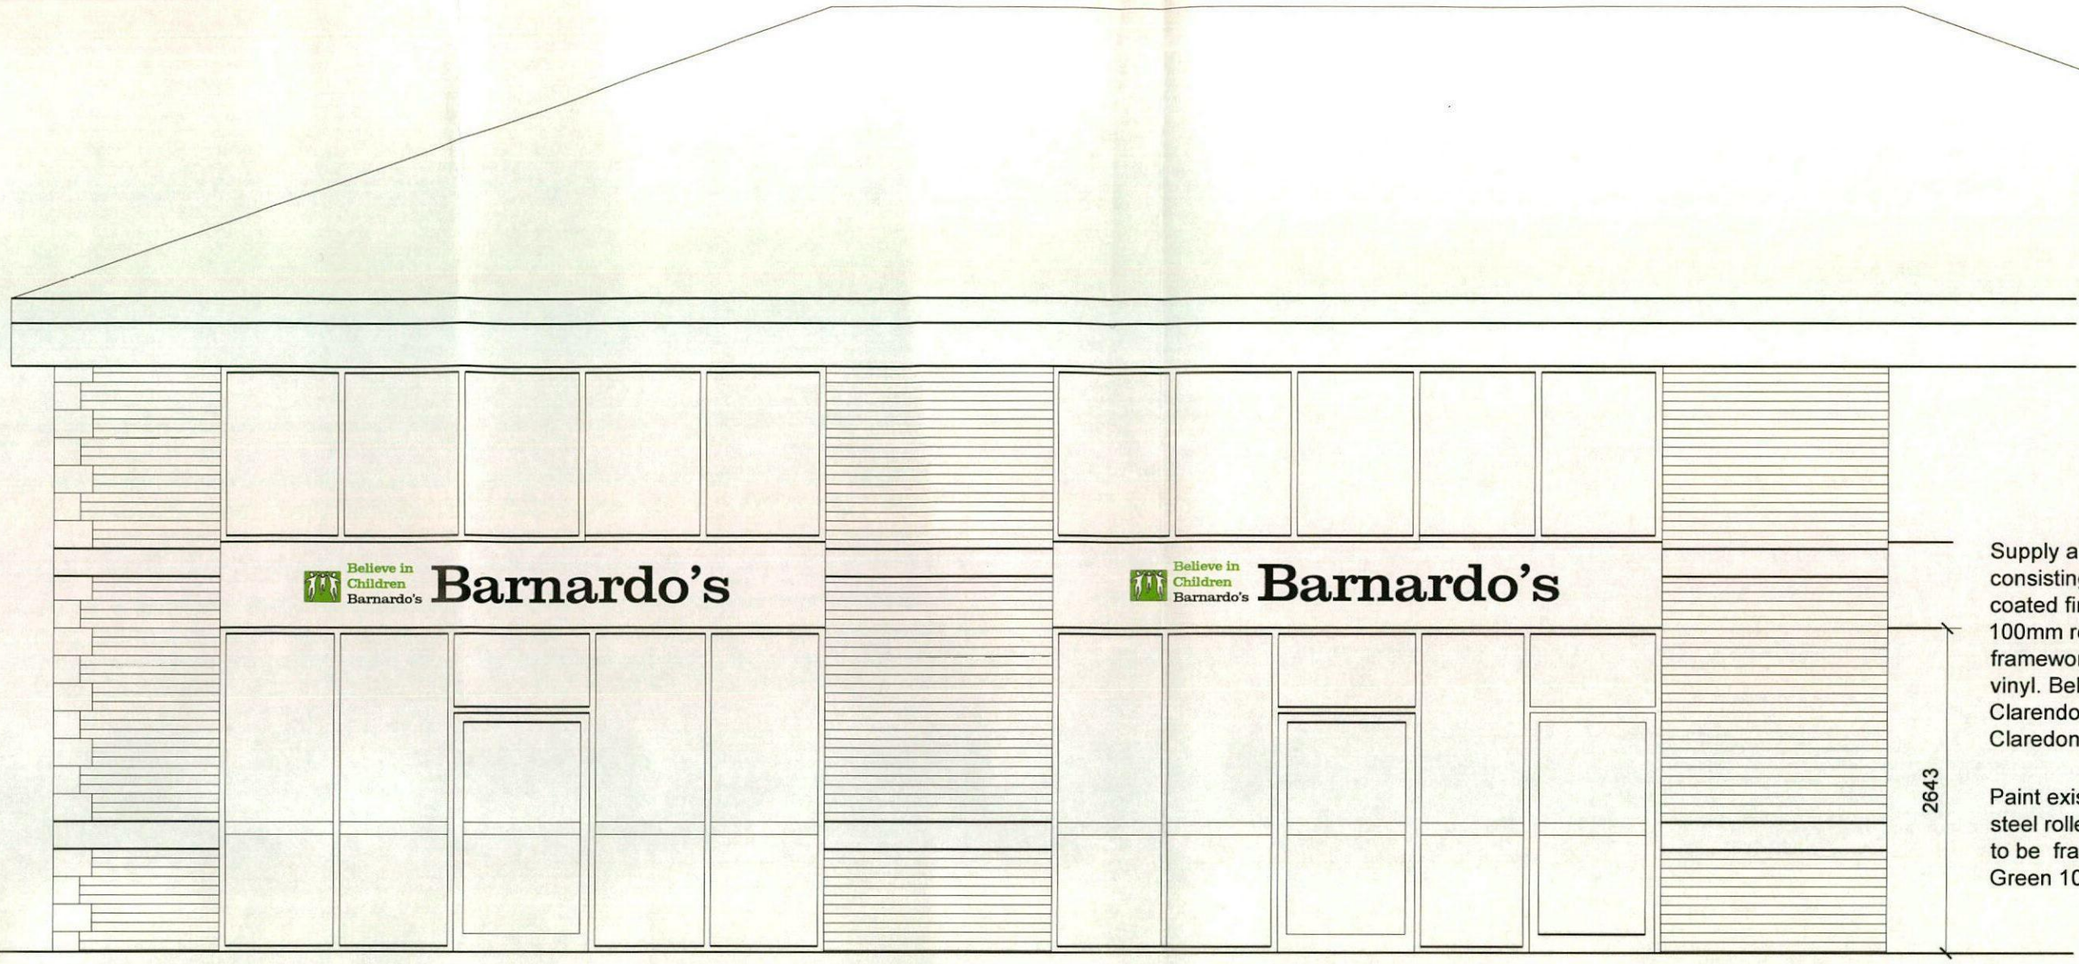


Supply and fix non illuminated sign consisting of 3mm thick white powder coated finished aluminium tray with 100mm return hung on aluminium framework. Text to be 8-10 year cast vinyl. Believe in children text to be URW Clarendon Regular and remainder Claredon Medium.

Paint existing aluminium shopfront and steel roller shutter as per spec. Colours to be frame and doors to be Lime Green 1080 G40Y (Pantone 376)

Proposed Elevation

Scale 1:20

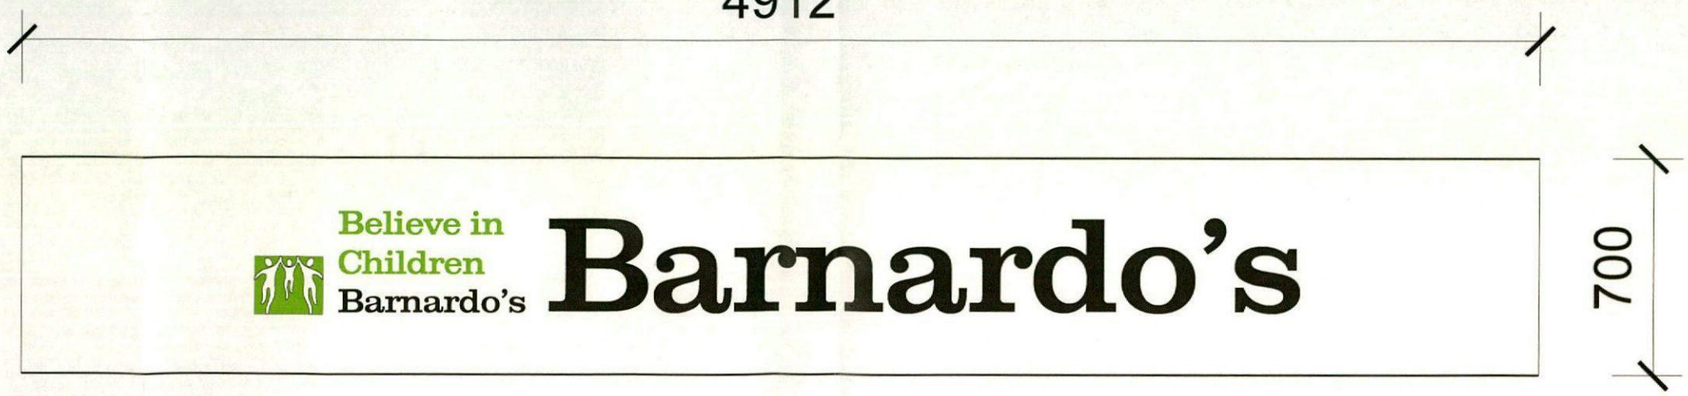

Barnardo's Believe in children	PROJECT: Unit 5and 6 The Laithes Shopping Centre. Laithes Lane, Athersley. Barnsley S71 3AD	TITLE: Proposed Elevations	DATE: Oct 13 SCALE: A3 = 1::50 JOB NO. DRG. NO. 05 REVISION	NOTES 1. DO NOT SCALE 2. All dimensions are to be checked and discrepencies reported before construction 3. To be read in conjunction with all relevant Architect's and Consultant's drawings