


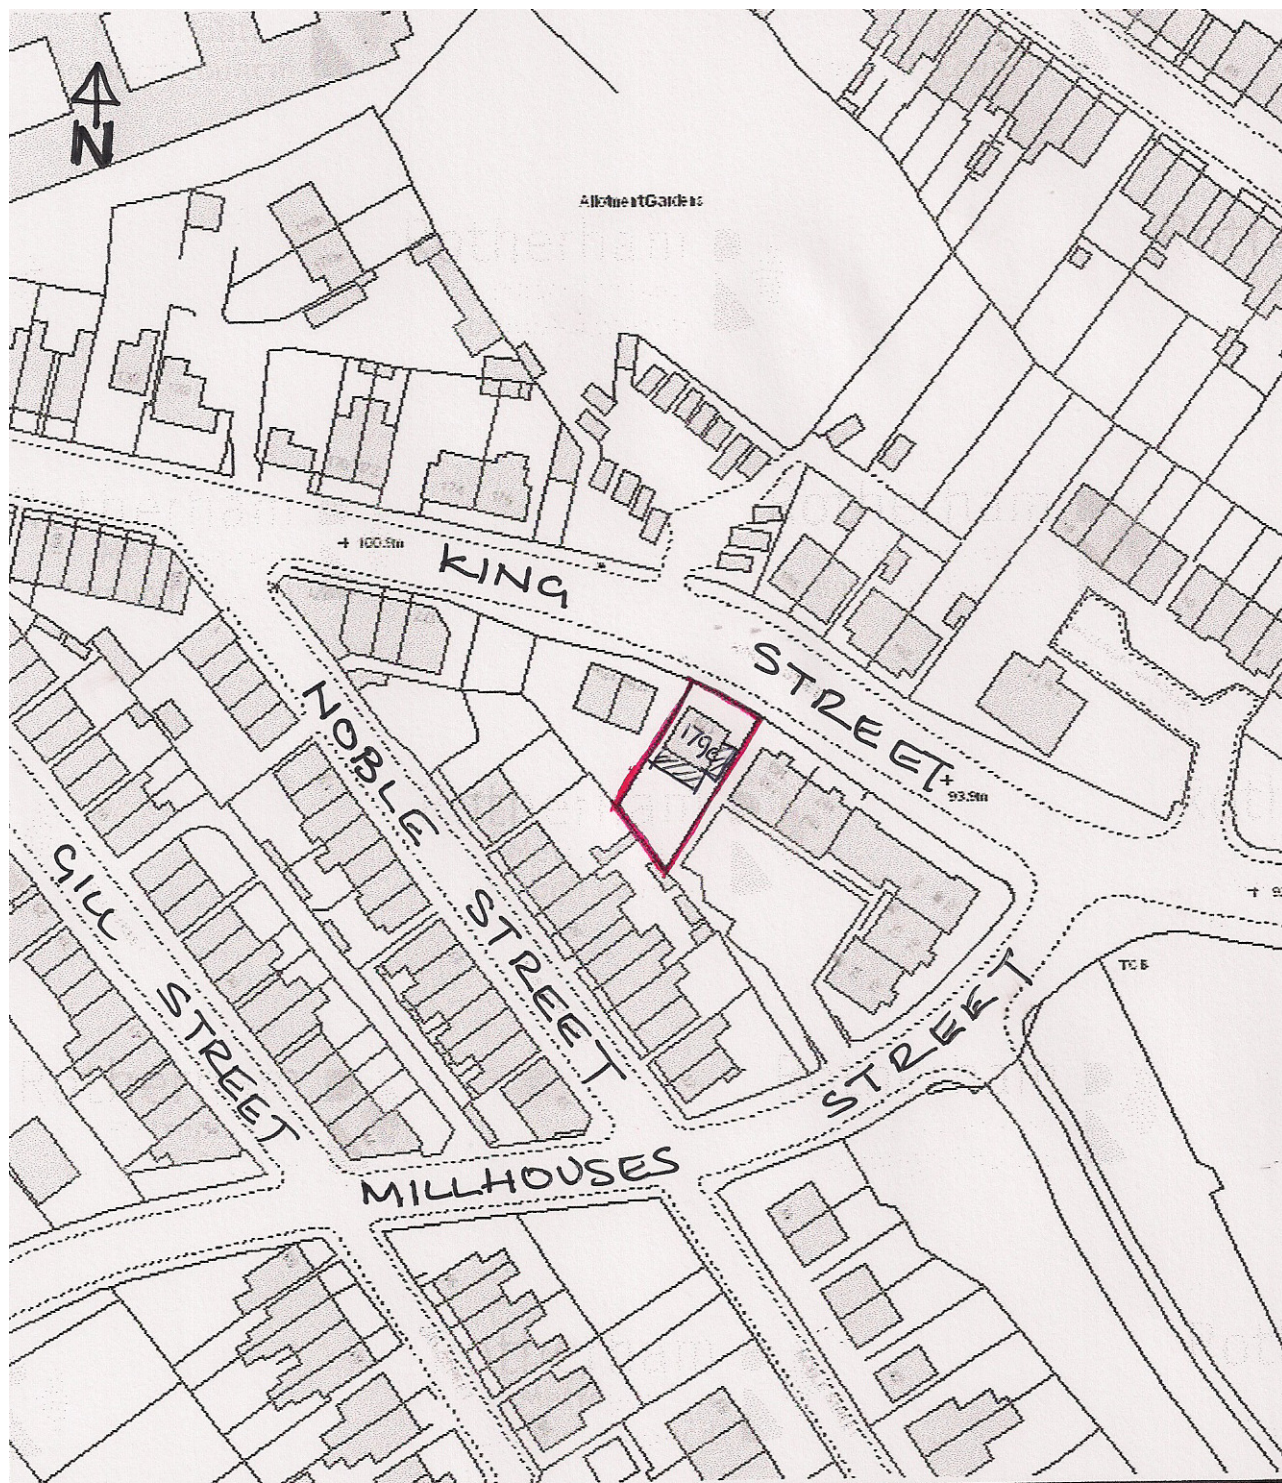

LOCATION PLAN 1:1250
179C KING ST
HOYLAND