Notes:

PLANNING DRAWINGS, NOT TO BE USED FOR BUILDING REGULATIONS OR CONSTRUCTION PURPOSES

Revision: --

Revision List:

0 5m


Project Name: 14 Hall Farm Grove, Hoylandswaine

Drawing Title: Plans & Elevations - Existing


Drawing Number: 1059/TP/002

Scale: 1:100@A3

Date: Sept 12

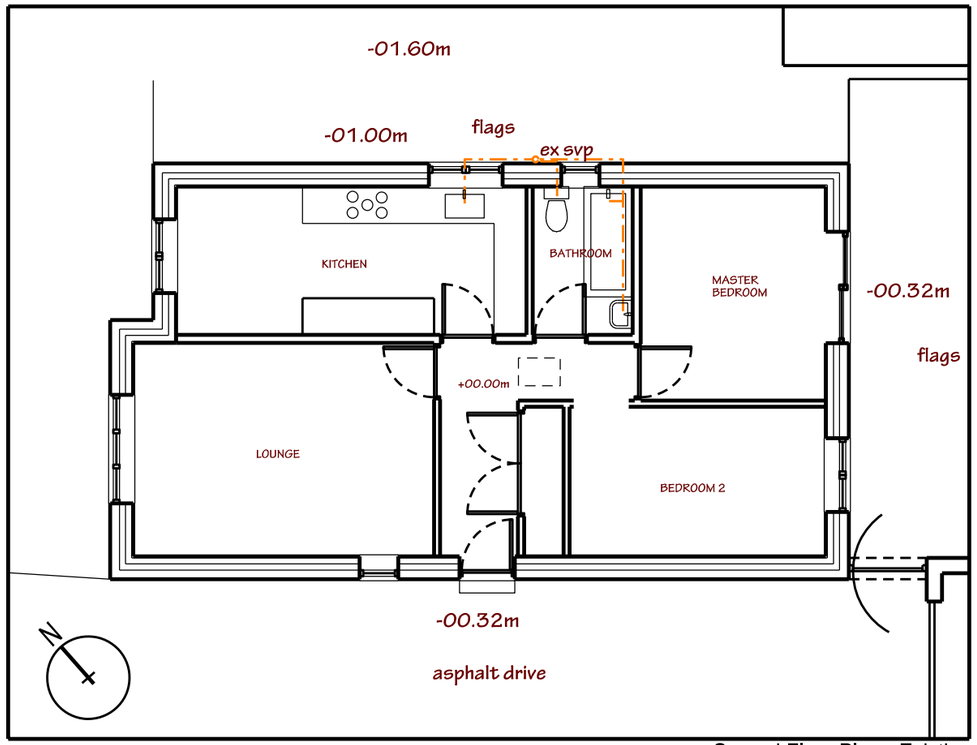


Ground Floor Plan - Existing

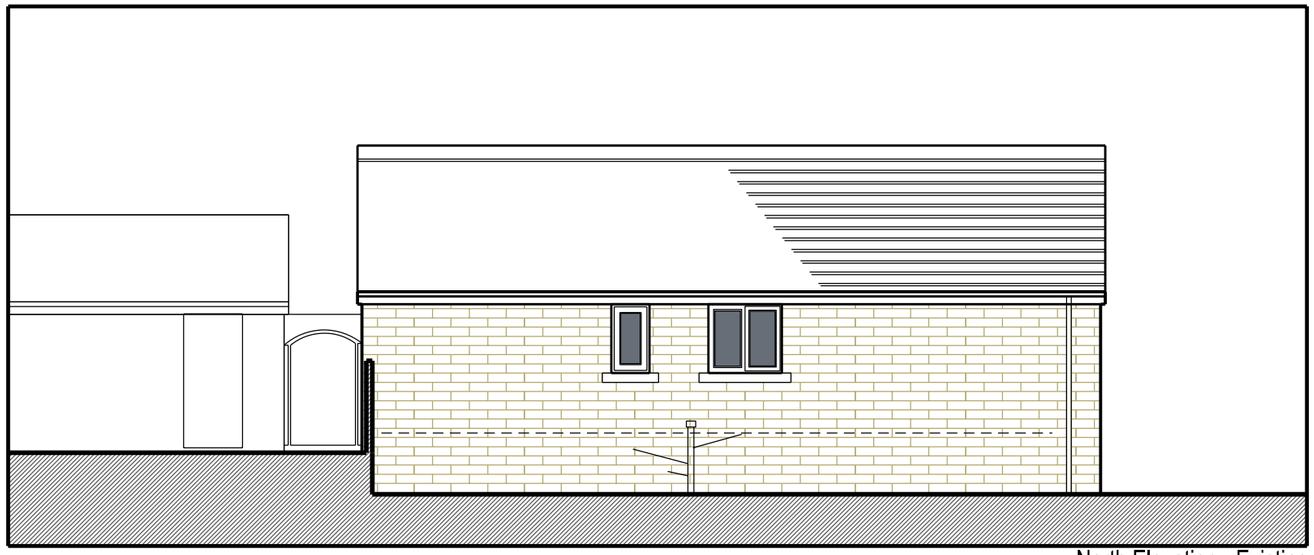

North Elevation - Existing

EXISTING MATERIALS
WALLS - reclaimed random course sandstone
ROOF - concrete tiles
WINDOWS - stained timber
GUTTERS & PIPES - brown PVC
FASCIAS - stained timber

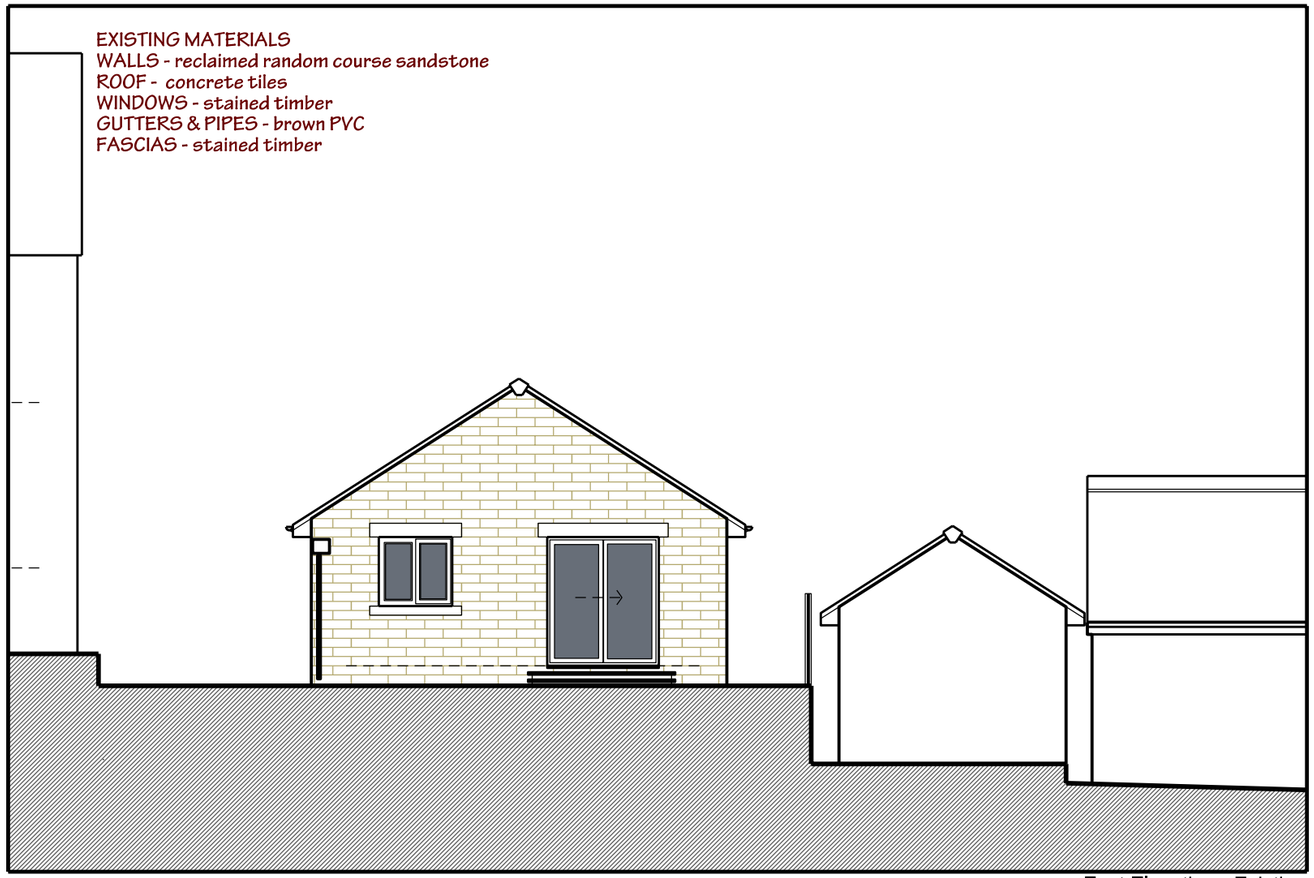

East Elevation - Existing

DSA design space architecture
t: +44 (0)1226 762697 e:info@designspacearchitects.co.uk www.designspacearchitects.co.uk