




ELEVATION A

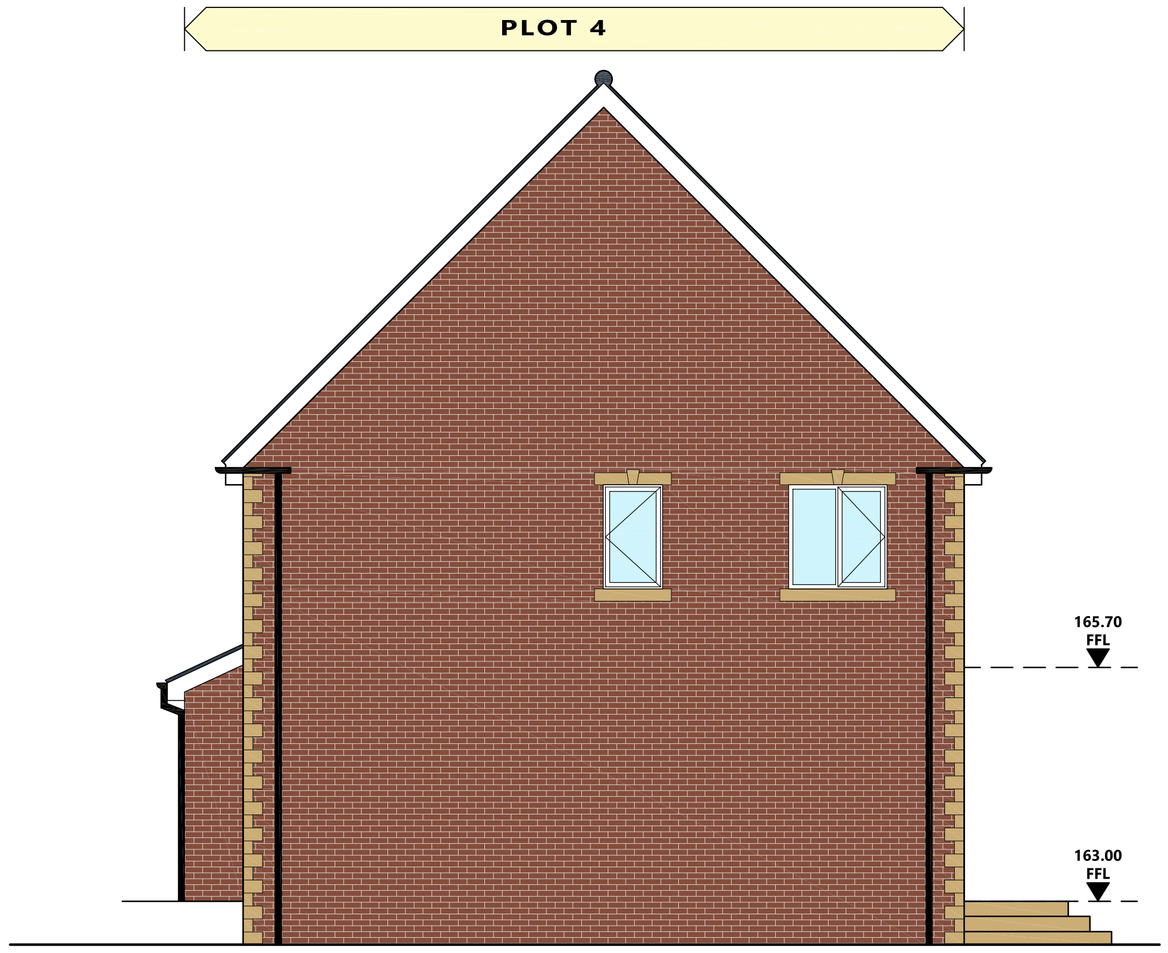

ELEVATION B

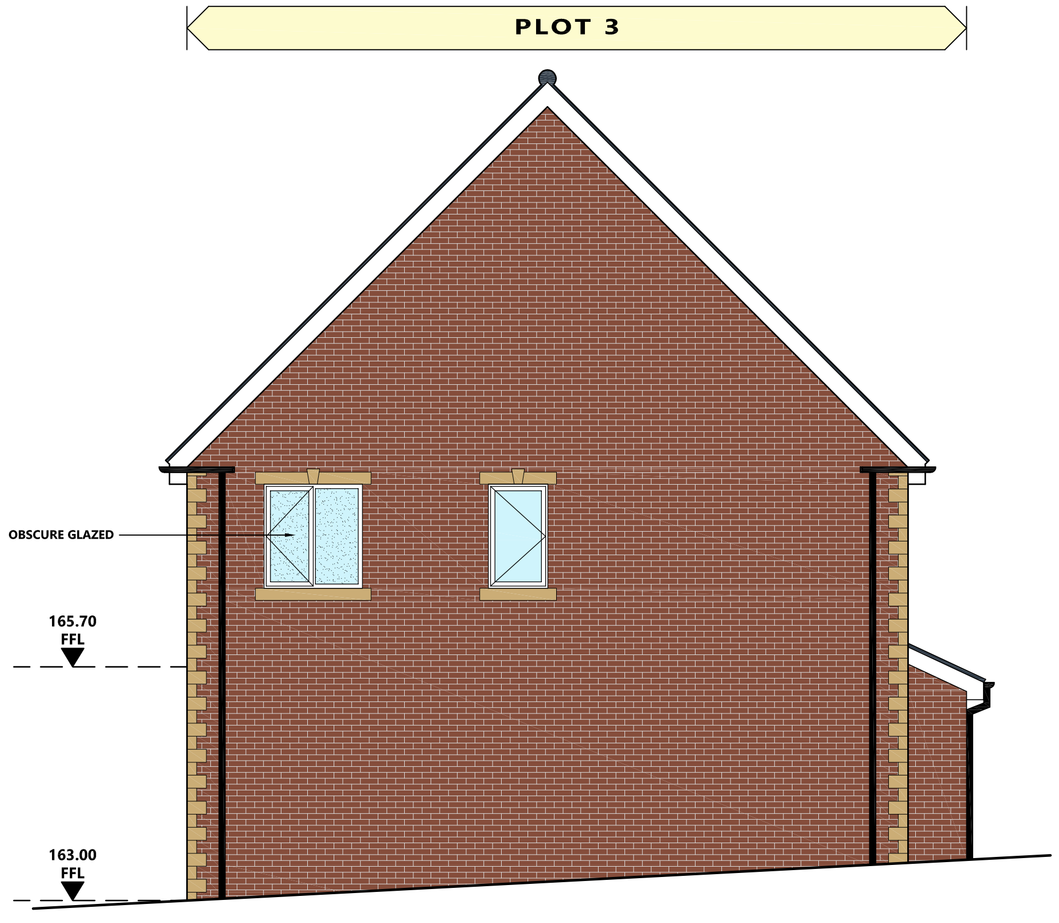

ELEVATION C

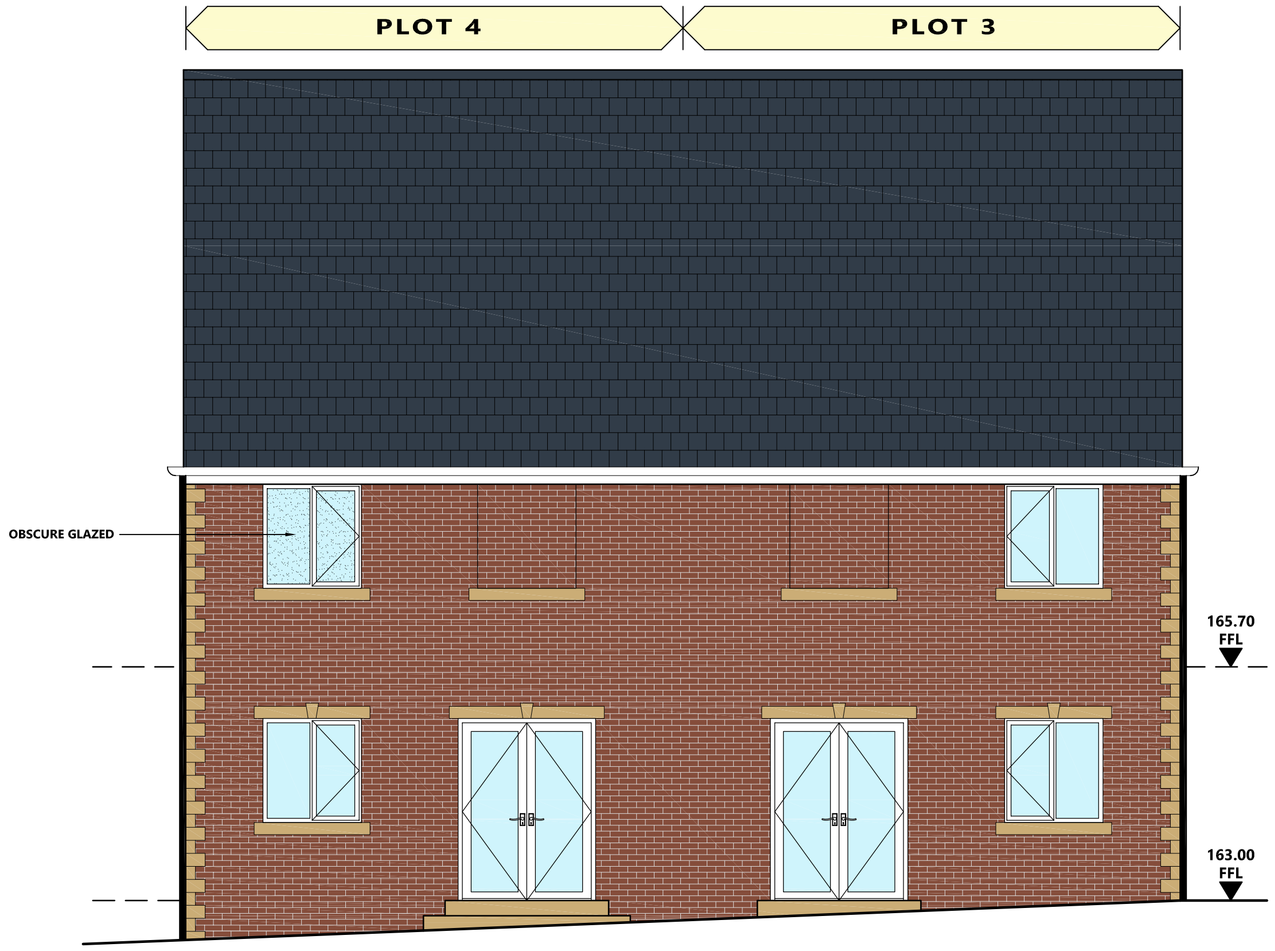

ELEVATION D

Notes:

Ref	Date	Revision	Initial
D	14/07/16	Roof pitch increased.	DJT
C	27/04/16	Stonework changed to brickwork.	DJT
B	11/04/16	Brickwork changed to Stonework.	DJT
A	07/04/16	Plot 4 added. Changed to semi-detached dwellings.	DJT

Project / Client:
RESIDENTIAL DEVELOPMENT
LAND AT WHARNCLIFFE SILKSTONE WMC
TANKERSLEY
FOR OLIVER DEVELOPMENTS

Drawing Title:
PROPOSED ELEVATIONS
(PLOTS 3 & 4)

John Hill ASSOCIATES LTD
Architectural & Surveying Consultants
6 Shaw Wood Way
Shaw Wood Business Park
Doncaster DN2 5TB
Tel: 01302 364565 Fax:01302 364588
enquiries@j-h-a.co.uk

Scale: 1:50	Date: JANUARY 2016
Drawn By: DJT	Checked By: AH
Drawing No: 15/042/12D	Sheet Size: A1

© This drawing is the copyright of John Hill Associates Ltd and shall not be reproduced without permission