
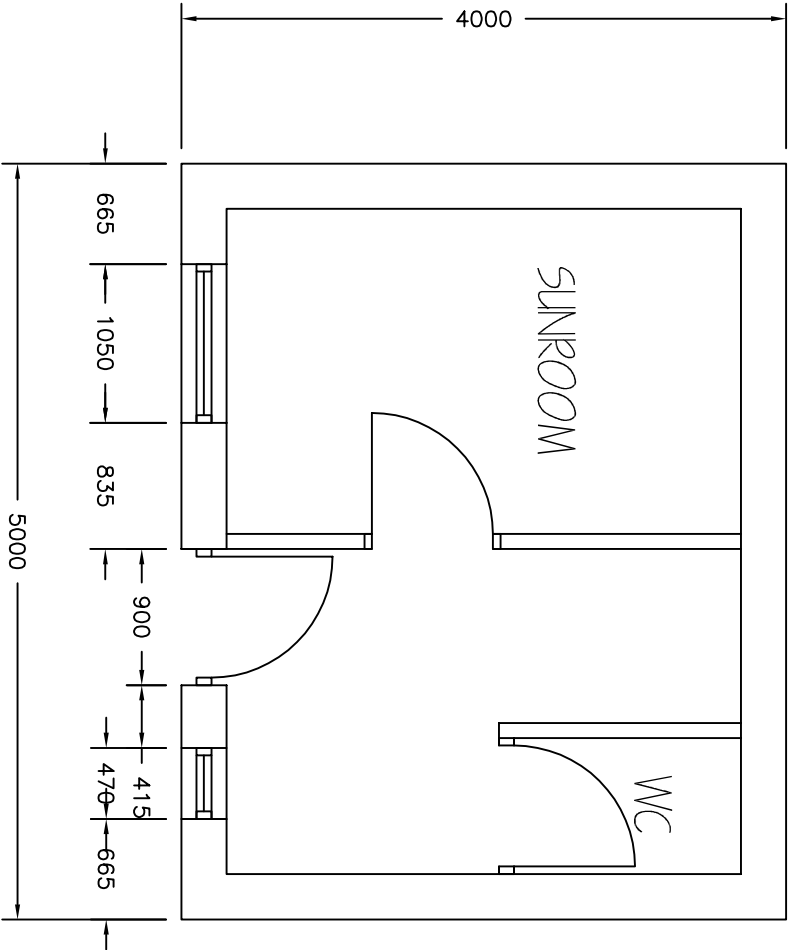


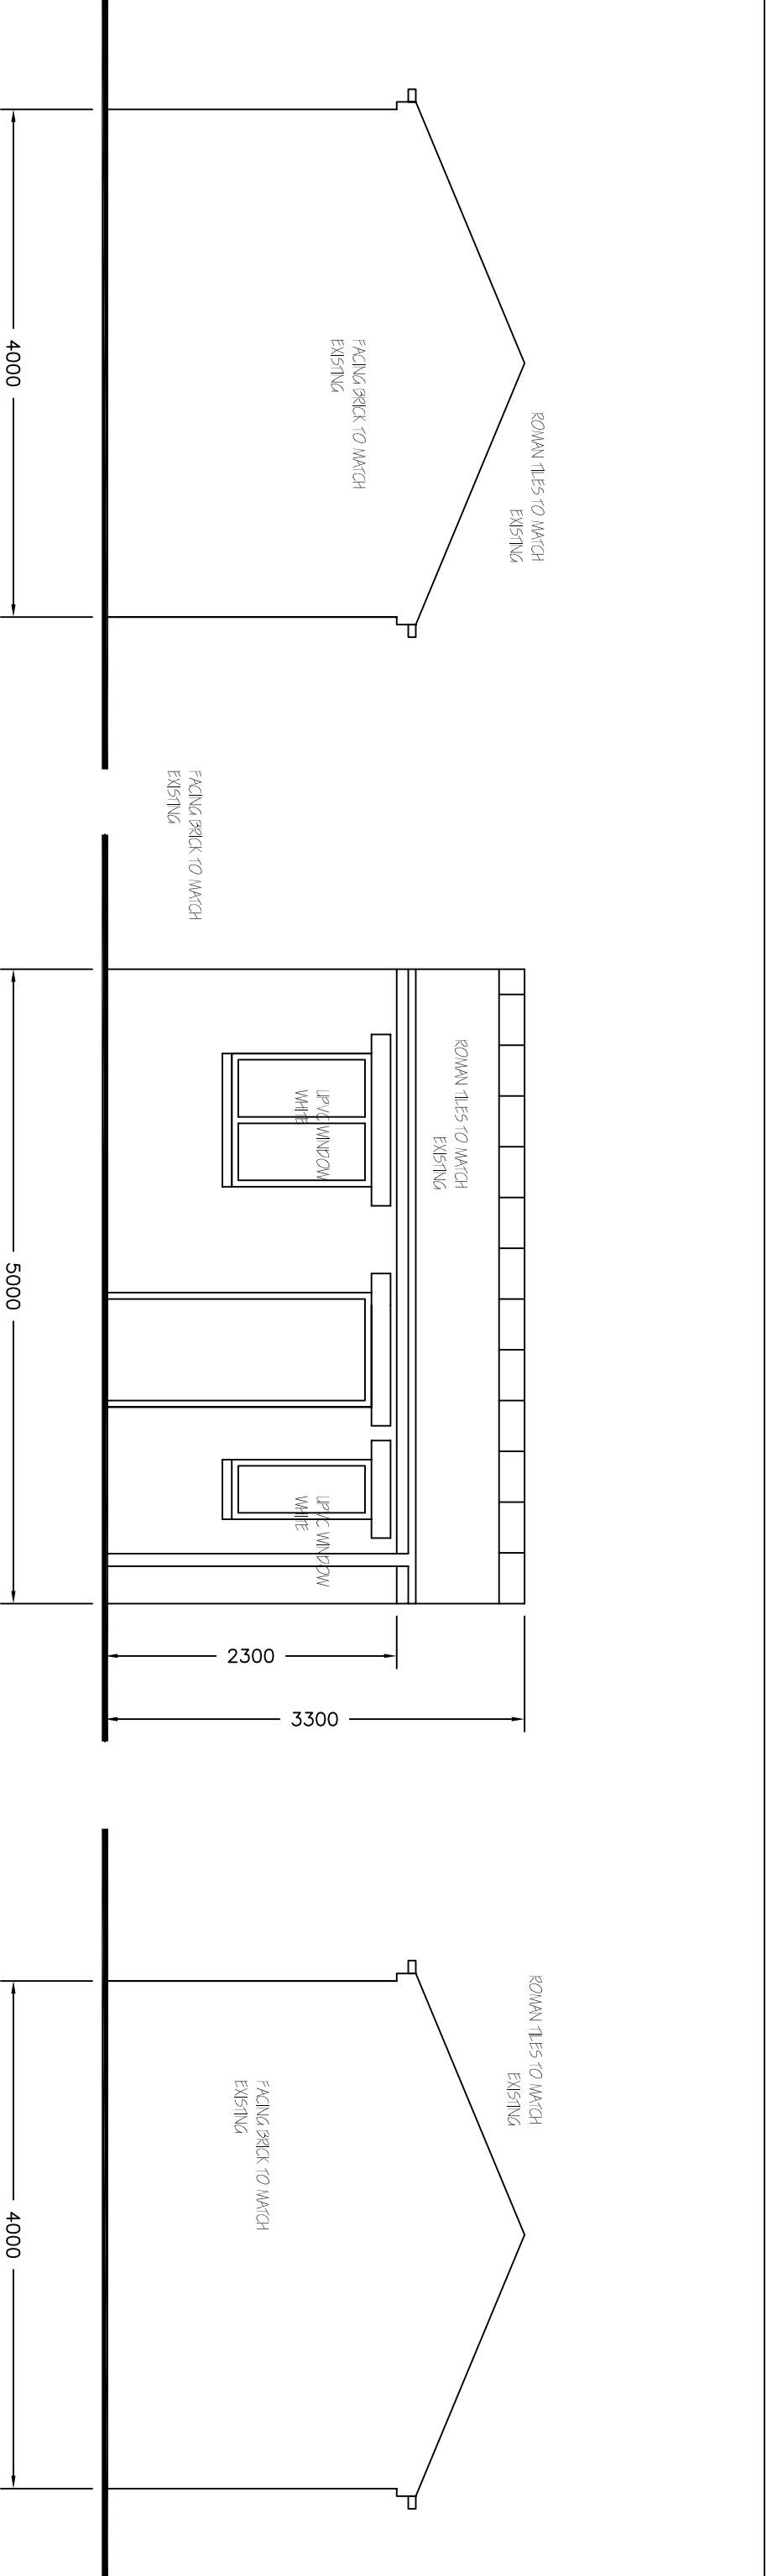

Revisions		A. A----	00-00-00
This drawing is for planning permission only and is not a construction drawing.			
Drawing Title		PROPOSED-SUN-ROOM-IN-GARDEN	
Job No. - Dwg No.		MCV/2014/11	-
Client:		28 STEAD LANE HOYLAND COMMON S74 0AE	
Scale.		1:50	