
Proposed Entrance

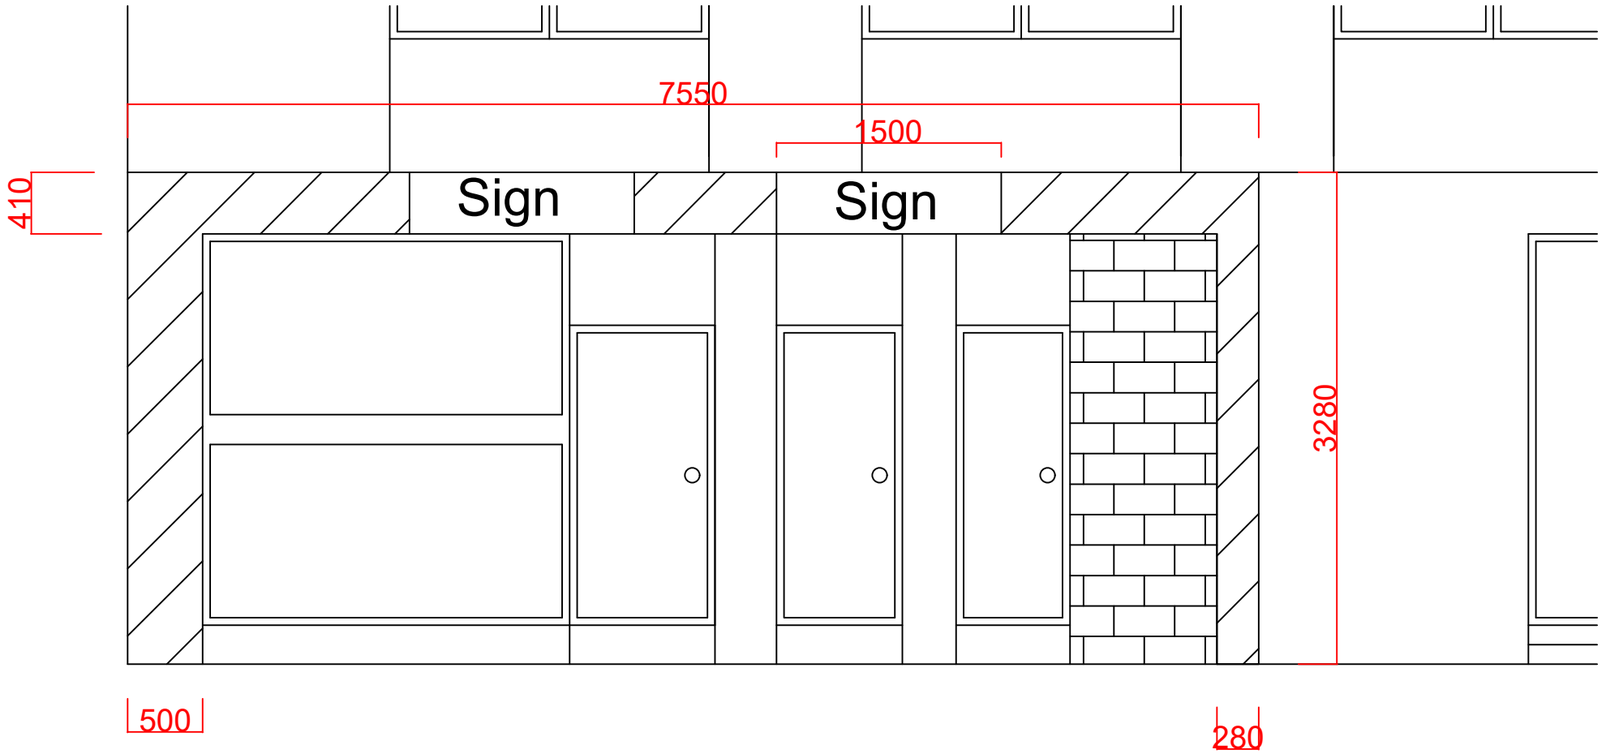

Dimensions in mm

Doorways which were previously green are to be recoloured gold/black to match The Glassworks Theme.

Proposed cladding in black

Proposed Black/Anthracite tiling

Client;
Barnsley Council

Title;
Burlington Arcade Entrance Elevation
Scale - NTS

Date;
07/10/2020

Drawn By;
RP

Version/Revision;
EN001

Contact info;
Tel; 03333444609
Email; mcrisp@3c-uk.com
lbramley@3c-uk.com
rpainter@3c-uk.com
Address; 3C Group UK
Penistone 1
Regents Court
St. Marys Street
Penistone
S36 6DT