




NW ELEVATION
(PROPOSED)



SW ELEVATION
(PROPOSED)




NE ELEVATION
(PROPOSED)

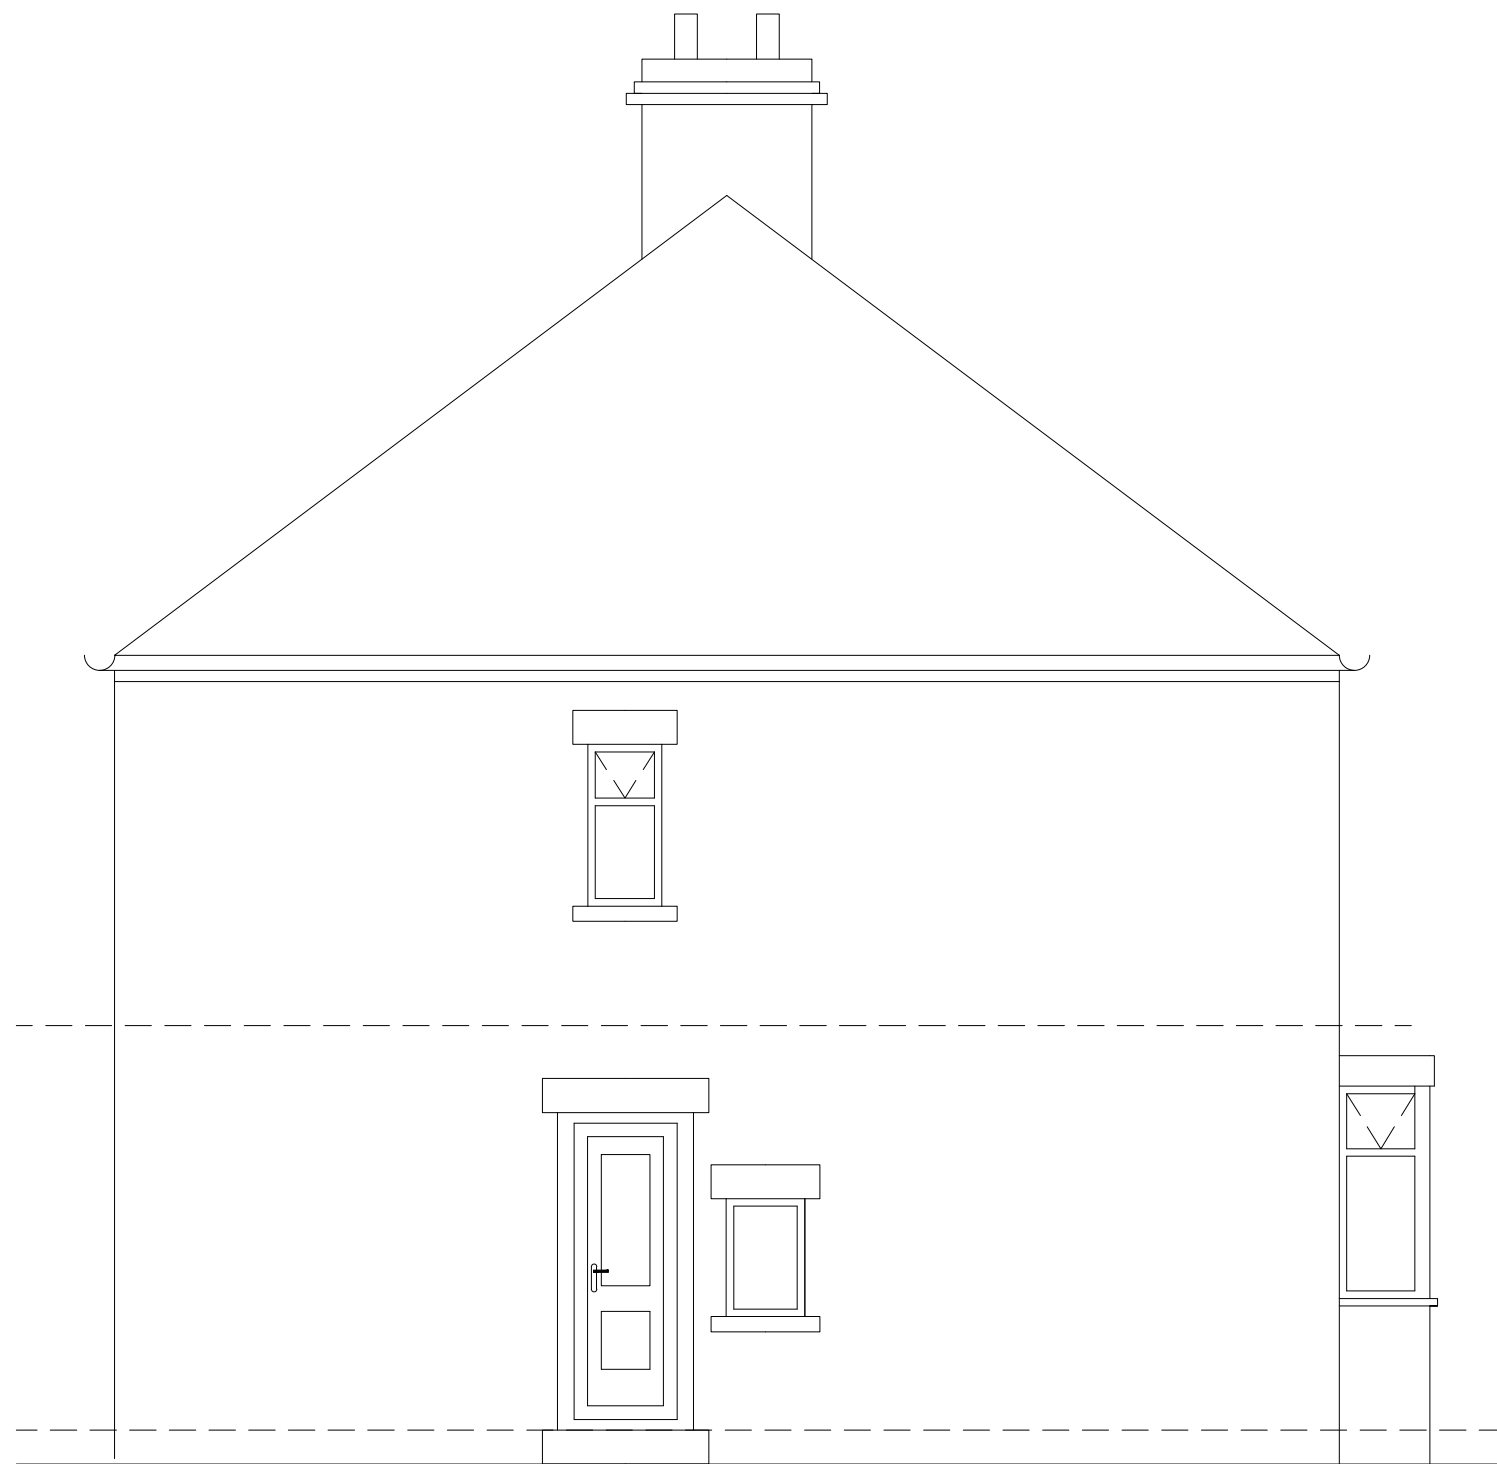

NW ELEVATION
(EXISTING)



SW ELEVATION
(EXISTING)

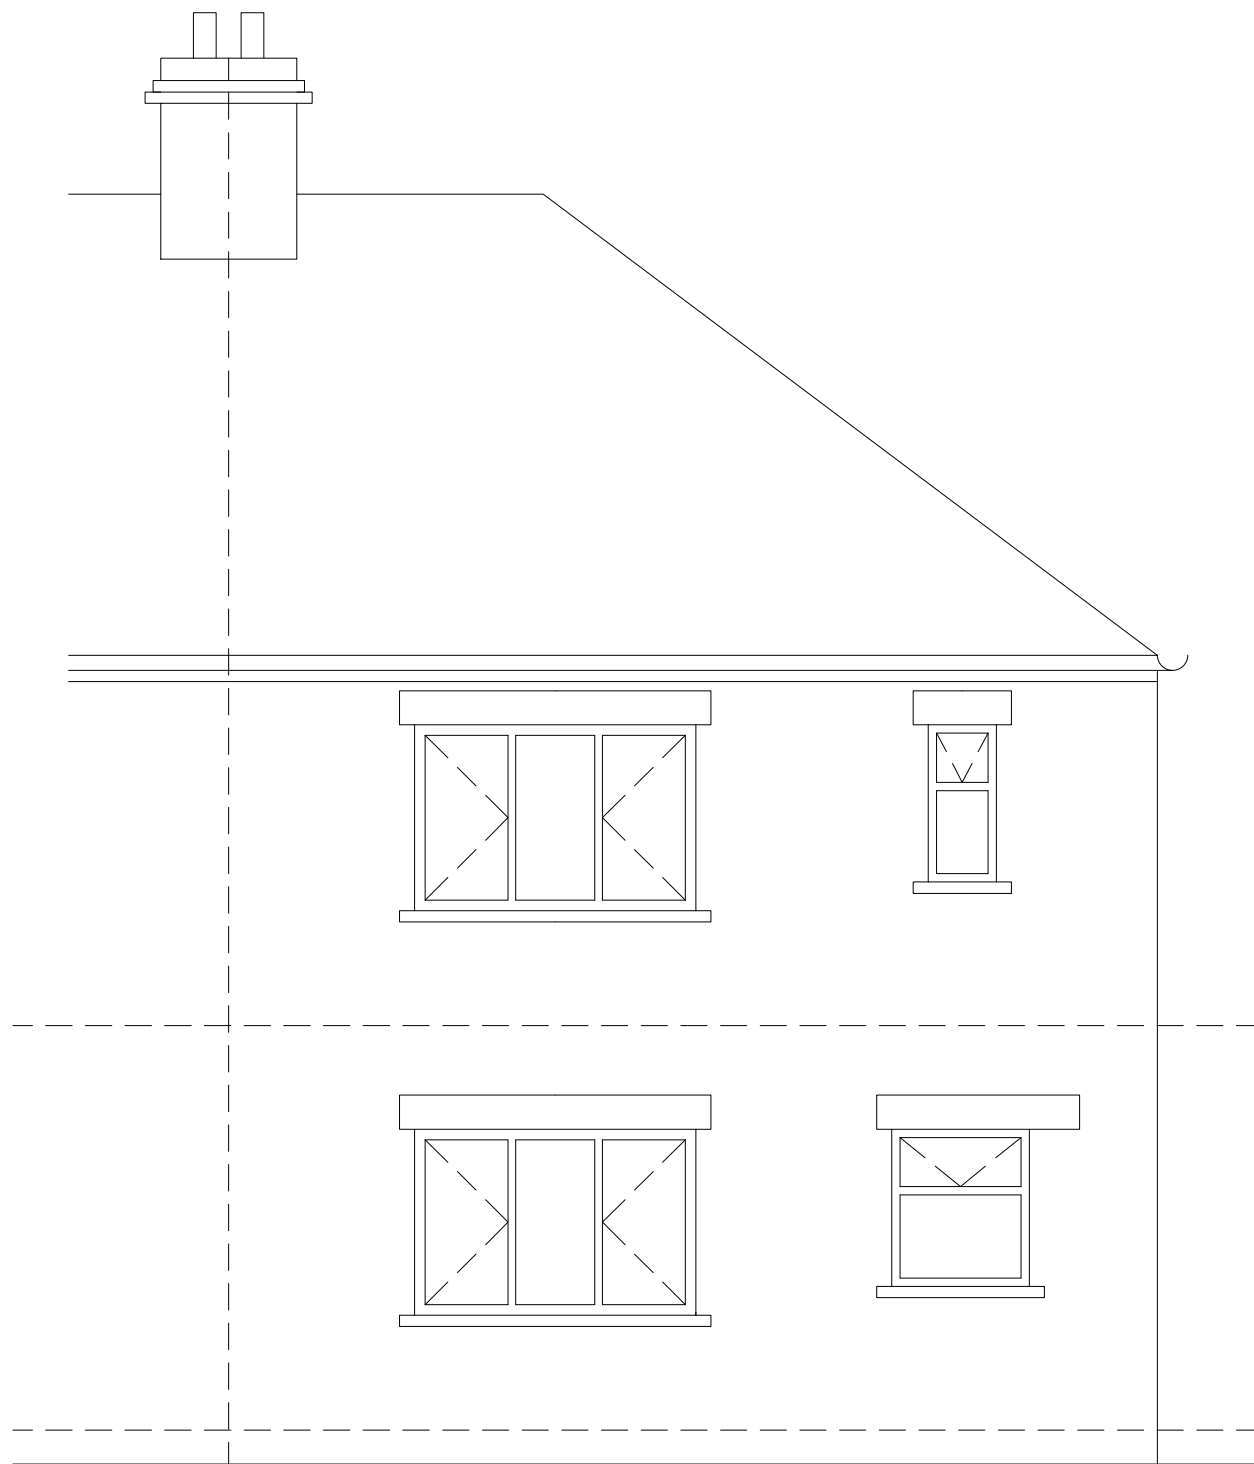

NE ELEVATION
(EXISTING)

ELEVATIONS

14-629-02 70, HUDDERSFIELD ROAD
INGBIRCHWORTH
Scale 1:50 @ A1