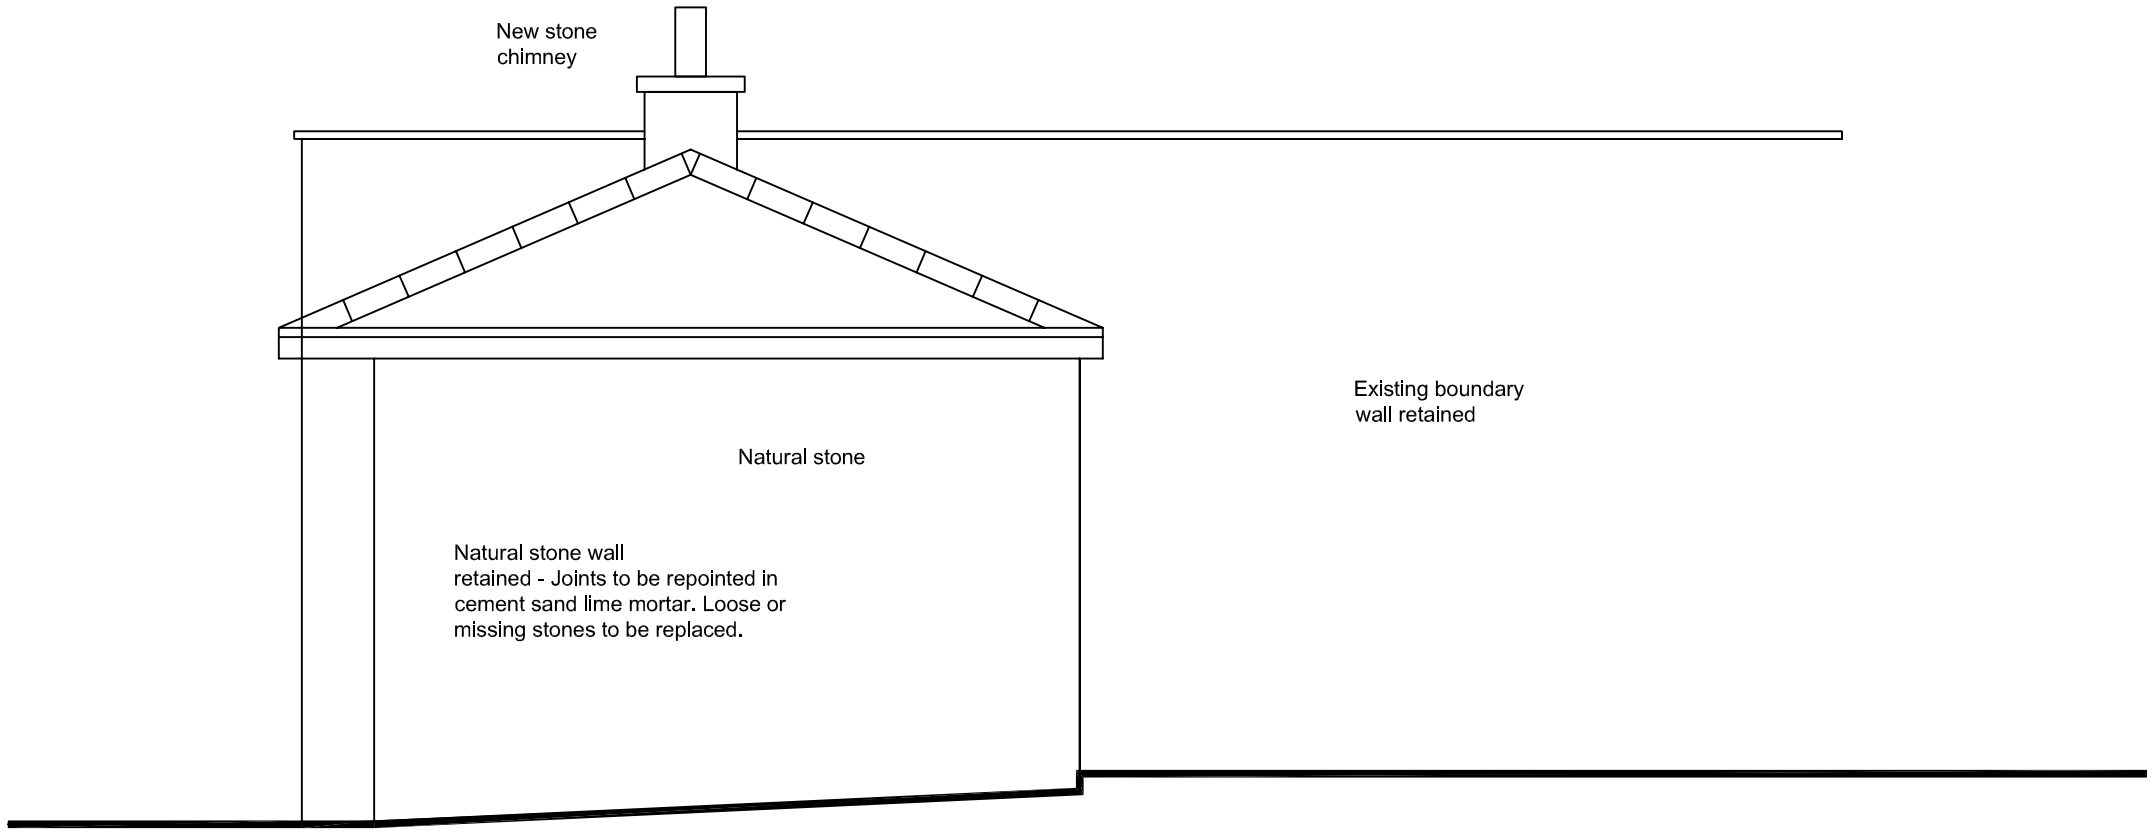

Proposed elevation
1:50

Revisions	E. Building regs notes added.	31-01-15
Revisions	D Extension omitted	24-10-14
Revisions	C Hipped roof added; stable doors shown	3-10-14
Revisions	B Lean to roof added	19-09-14
Revisions	A. Extension reduced to 5530mm	19-08-14

This drawing is for planning permission only and is not a construction drawing.

Drawing Title	PROPOSED-ELEVATION		
Job No. - Dwg No.	TN/2014/7	.	-
Client:	Terry Naylor Westfield House Farm;Brockholes Lane; Penniston; Sheffield S36 9FB		
Scale.	1:50		