
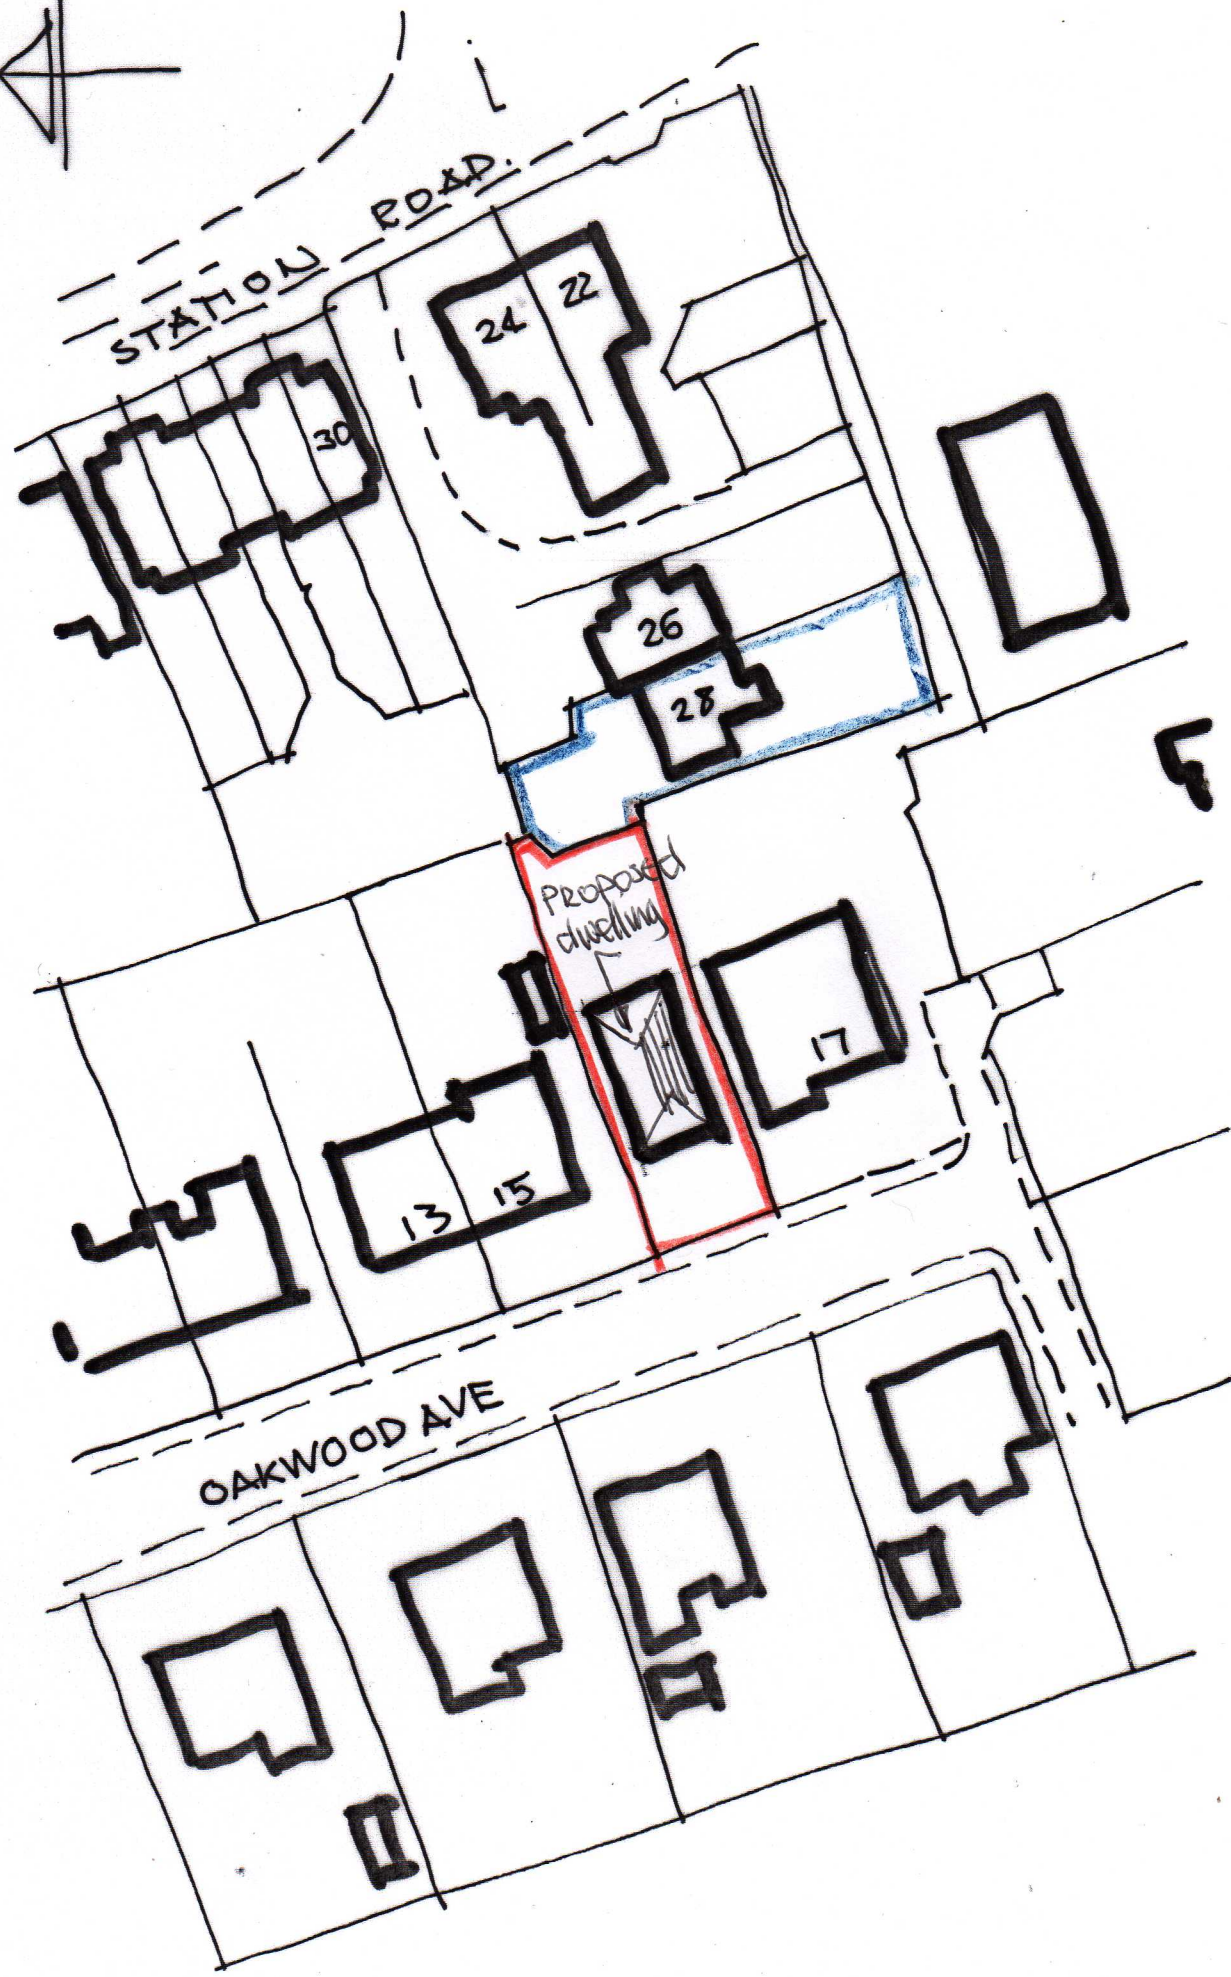


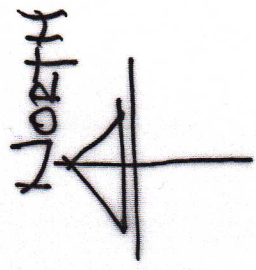

LOCATION PLAN 1:500